


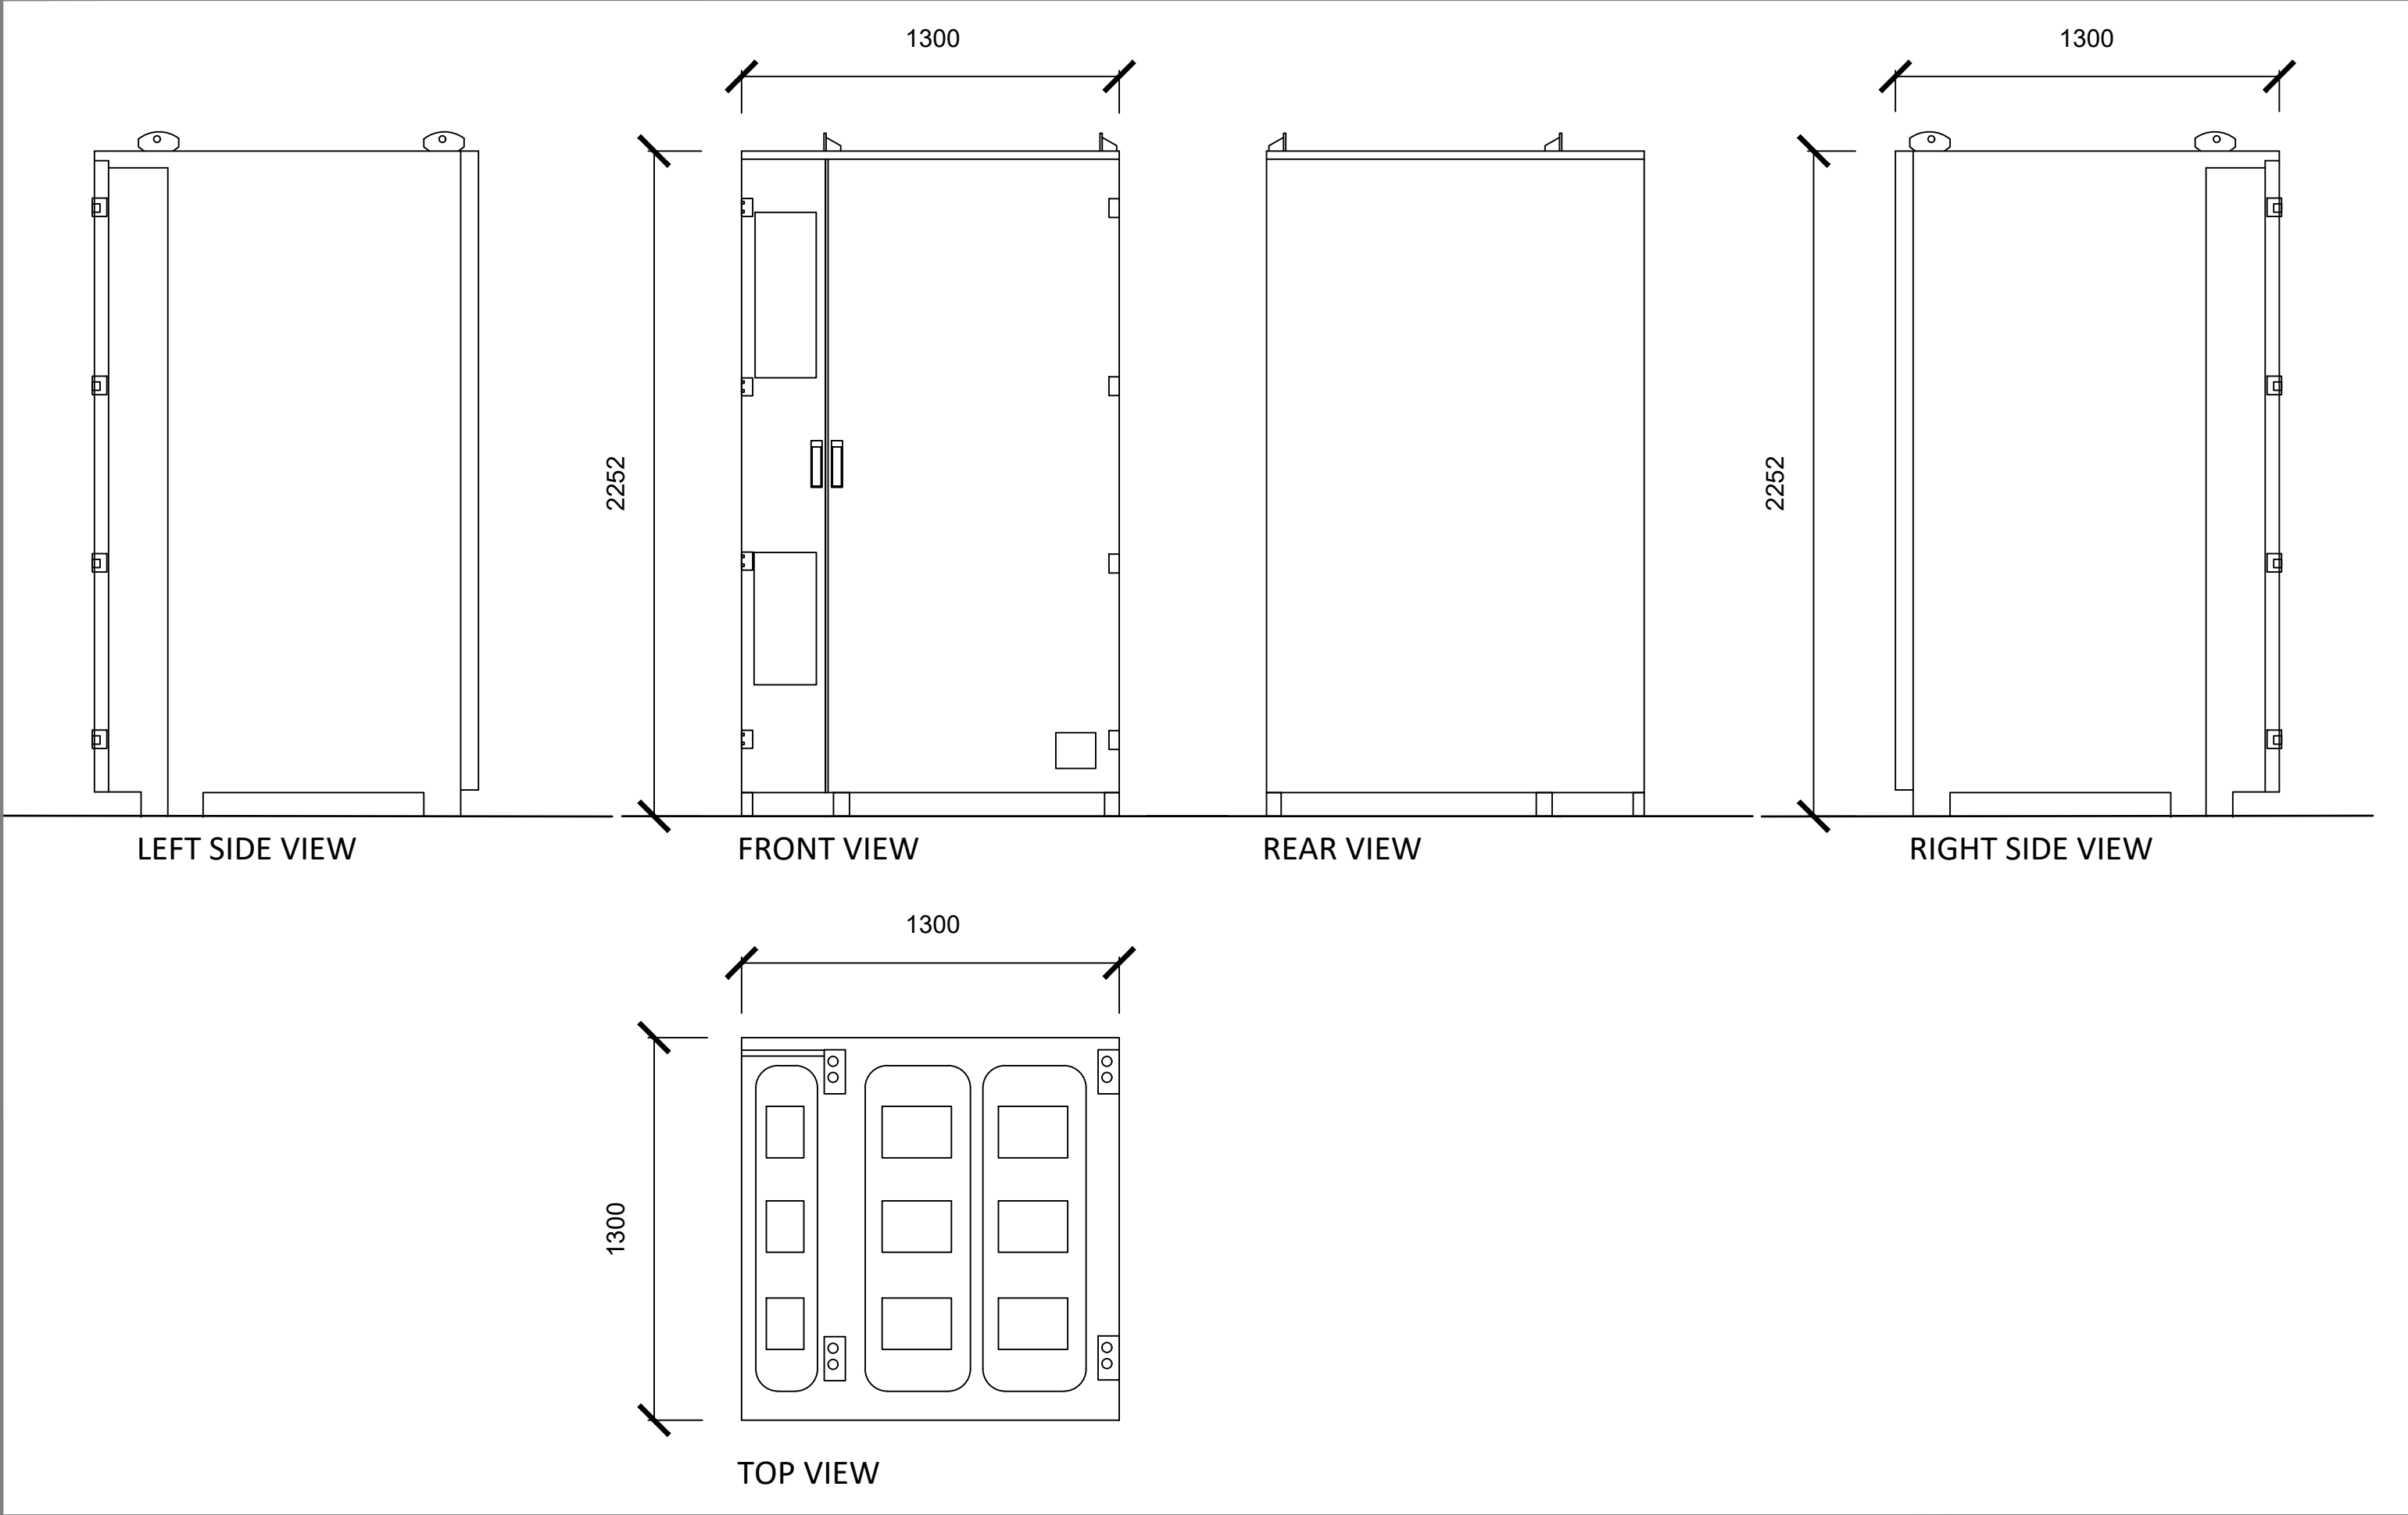

Green Frog Power Ltd, 17 The Courtyard,
Gorsey Lane, Coleshill, Birmingham, B46 1JA
Tel: 01675 437777

ALL DIMENSIONS TO BE CHECKED ON SITE.
WORK TO FIGURED DIMENSIONS ONLY.
REPORT DISCREPANCIES TO GFP AT ONCE BEFORE PROCEEDING
COPYRIGHT ACT APPLIES

Planning

Rev.

. .
. .
. .
. .

Date.

. .
. .
. .
. .

By.

. .
. .
. .
. .

Project Title:

STANDARD DETAIL

Drawing Title:

MODULAR
BATTERY SYSTEM

Scale: 1:20 @ A3

Drawn: DS

Date: Sept 2021

Checked: DS

Drawing No:

Rev:

STD_GF_DR_375B_115 -

Plot date: 15-Sep-21