


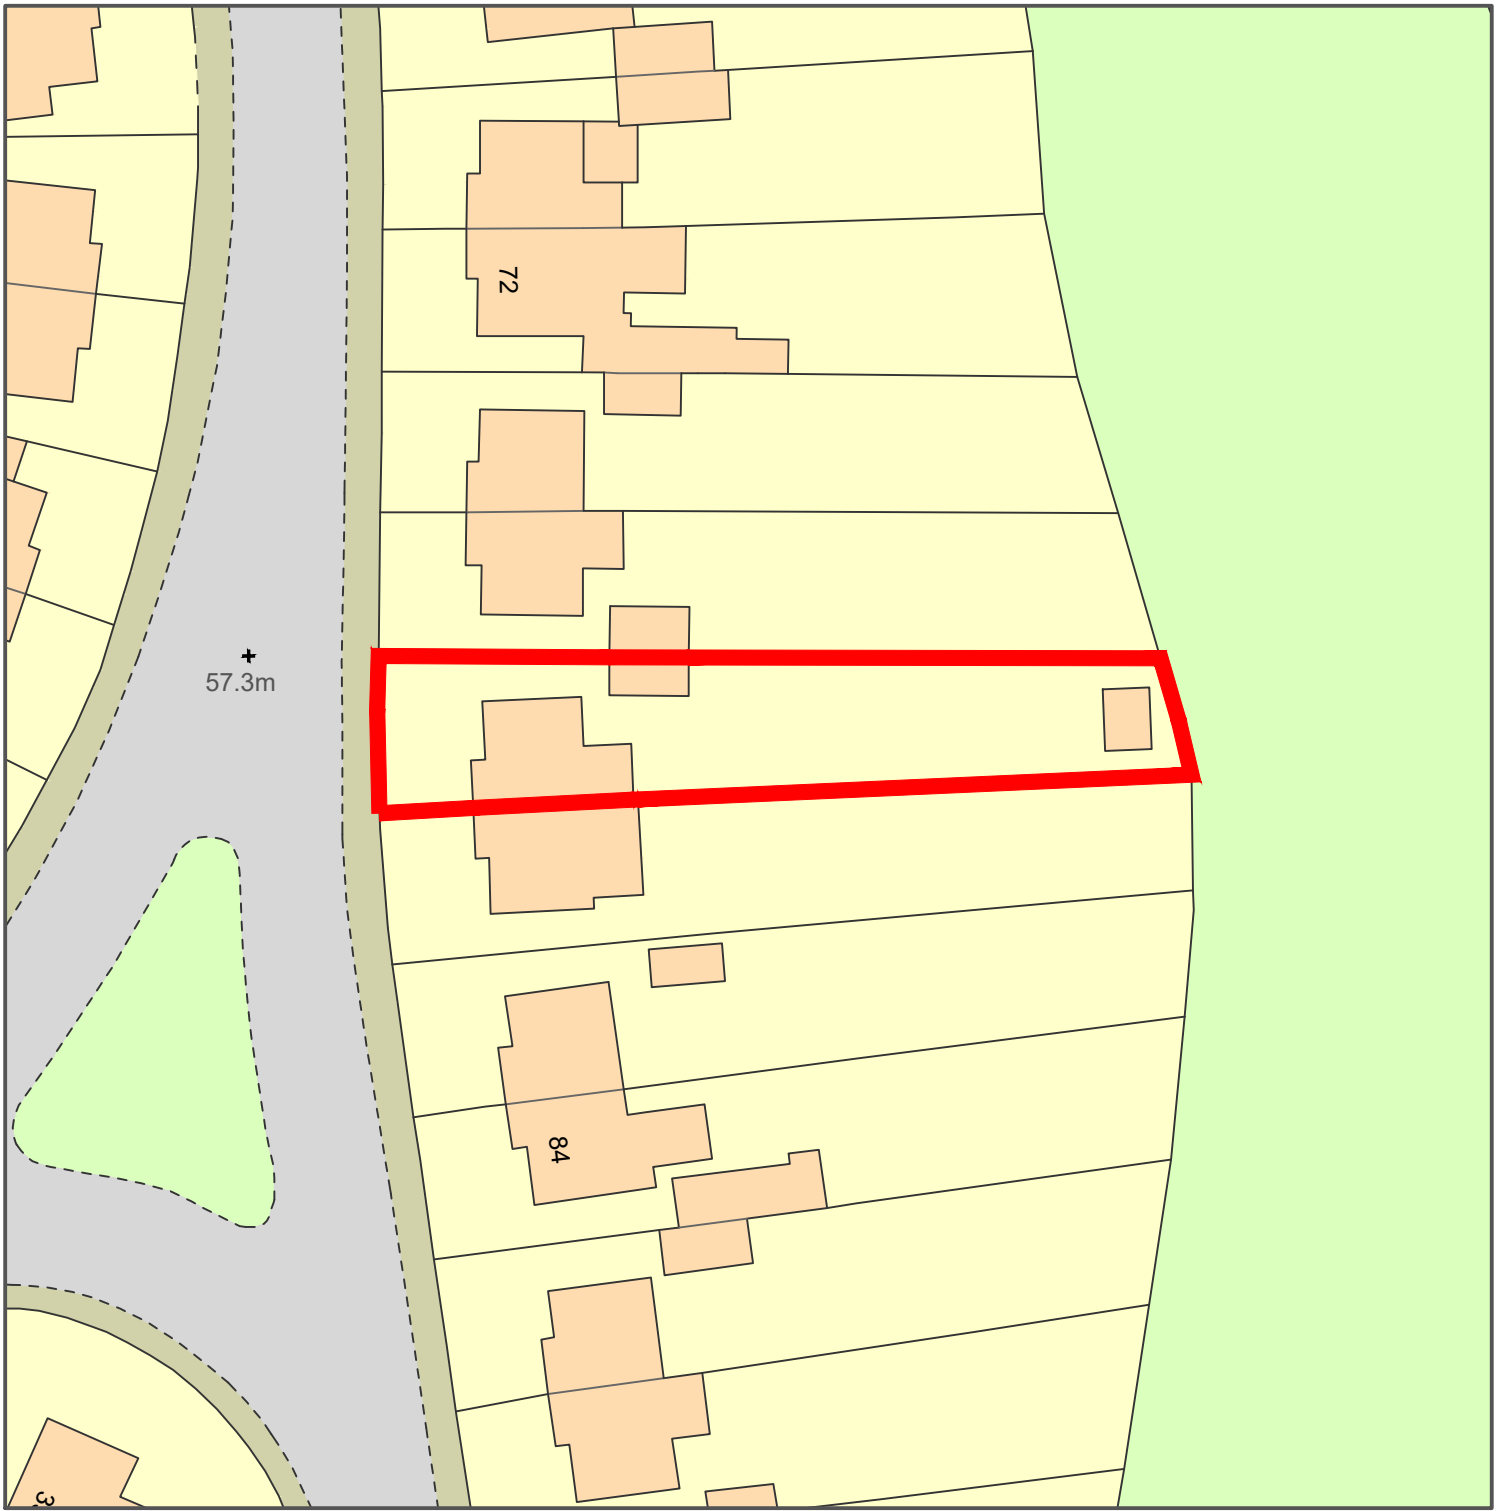

Site Block Plan

Scale : 1:500

Drawing No. 002

Date : 10.06.2019

Revision -

