


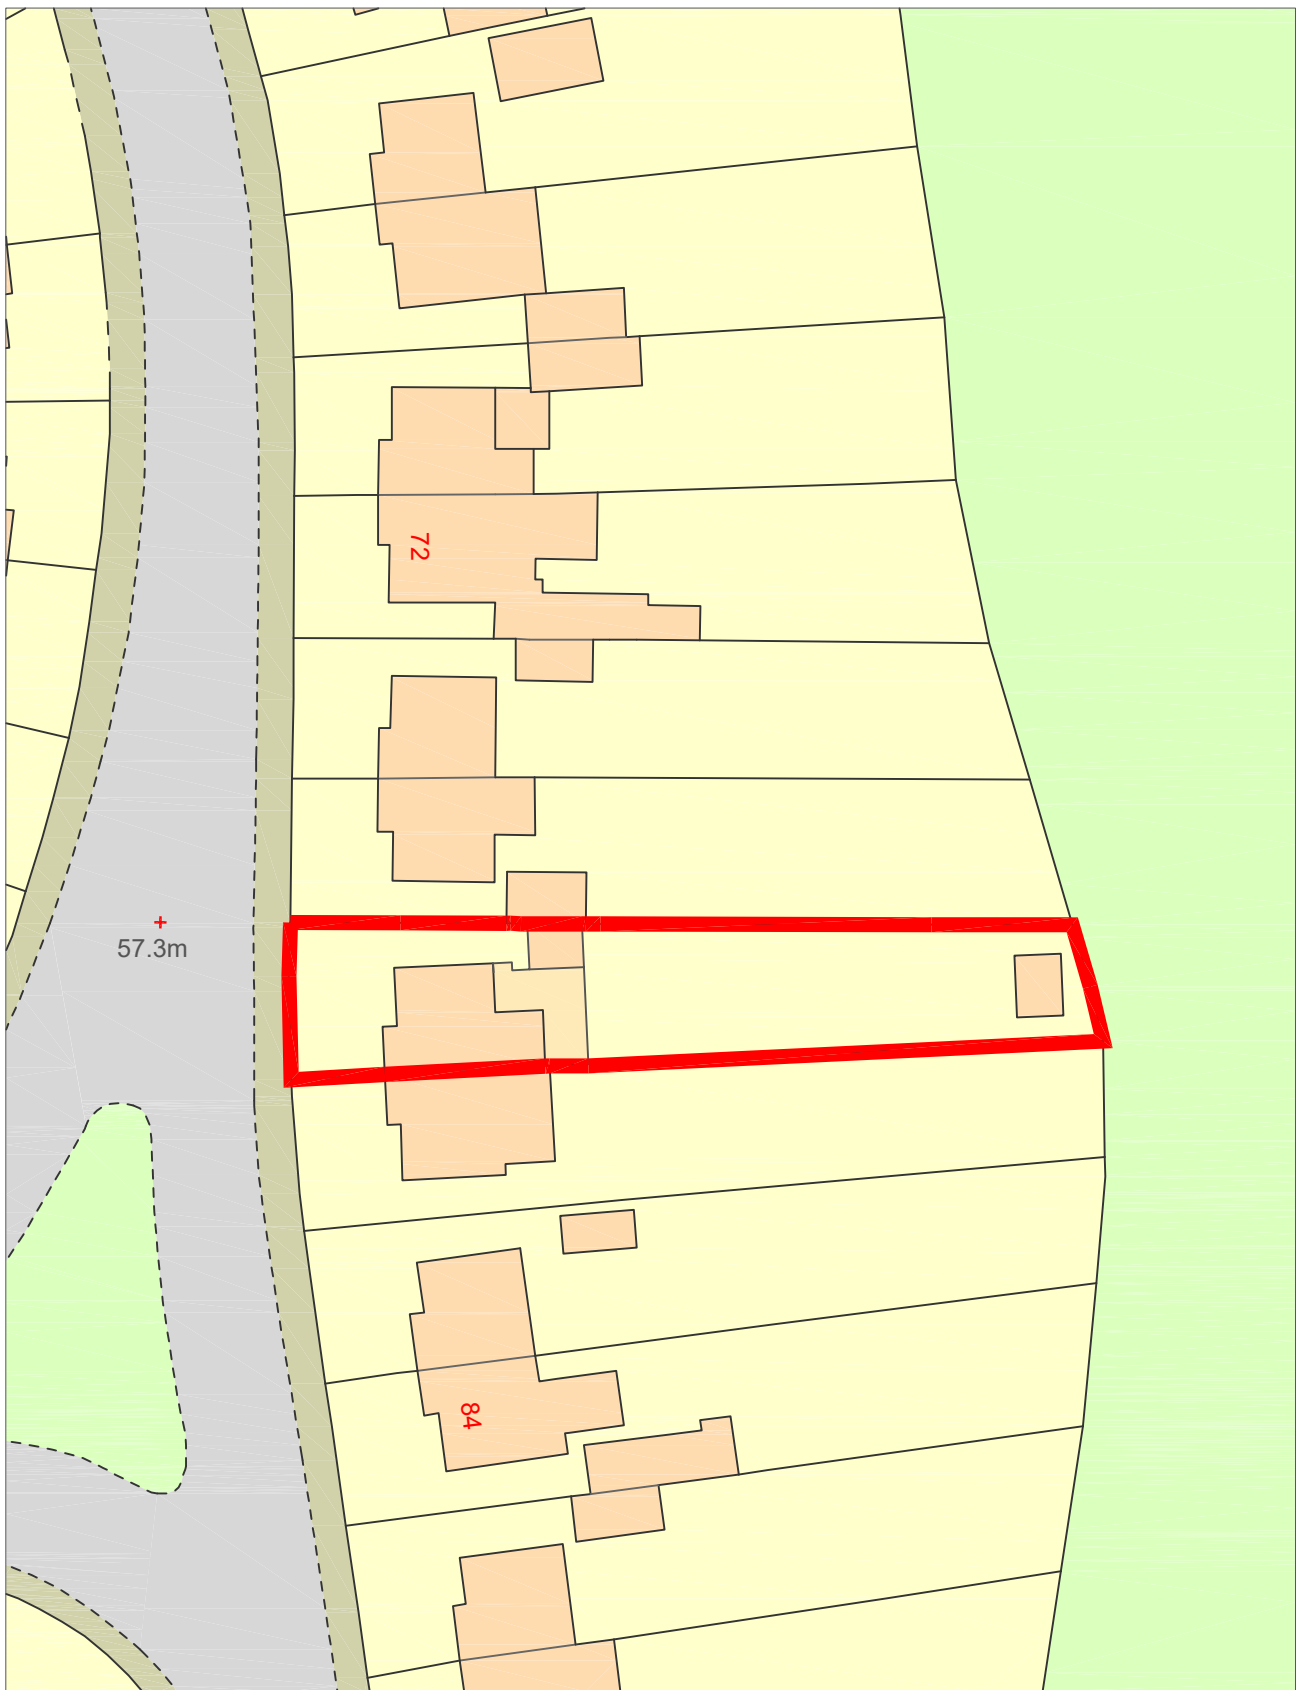

Proposed Site Block Plan

Scale : 1:500

Date : 19.08.2022

Drawing No. 003

Revision B