


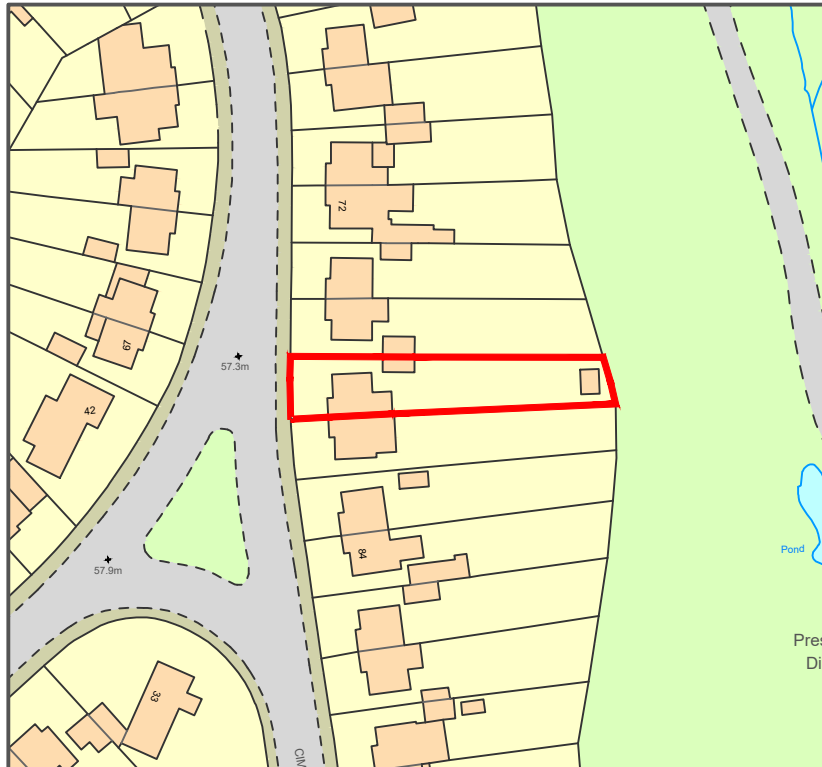

Site Location Plan

Scale : 1:1250

Drawing No. 001

Date : 10.06.2019

Revision -

