


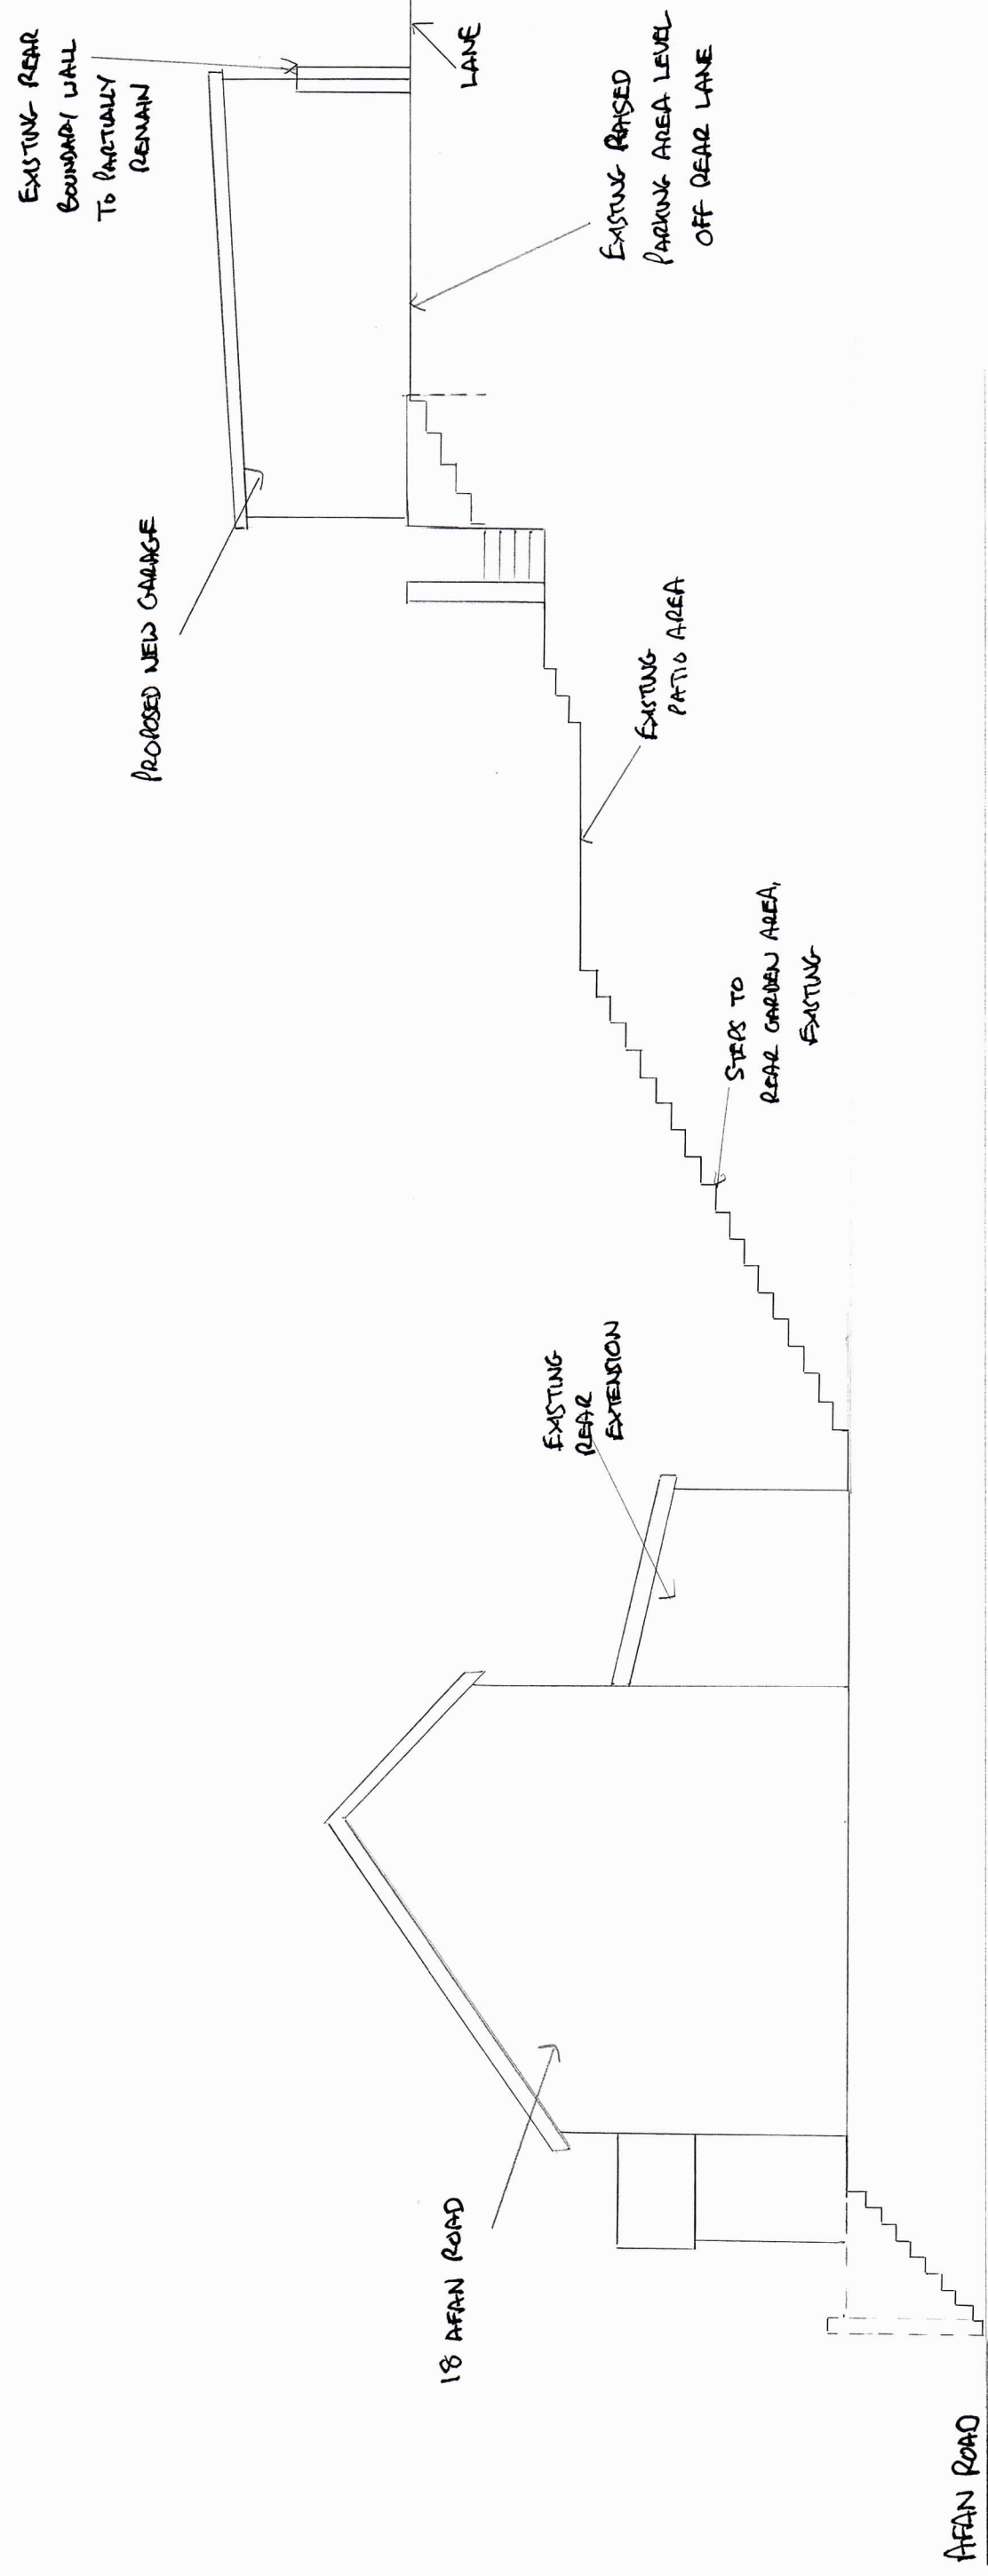

PROPOSED GARDEN
SECTION

SCALE 1:100