



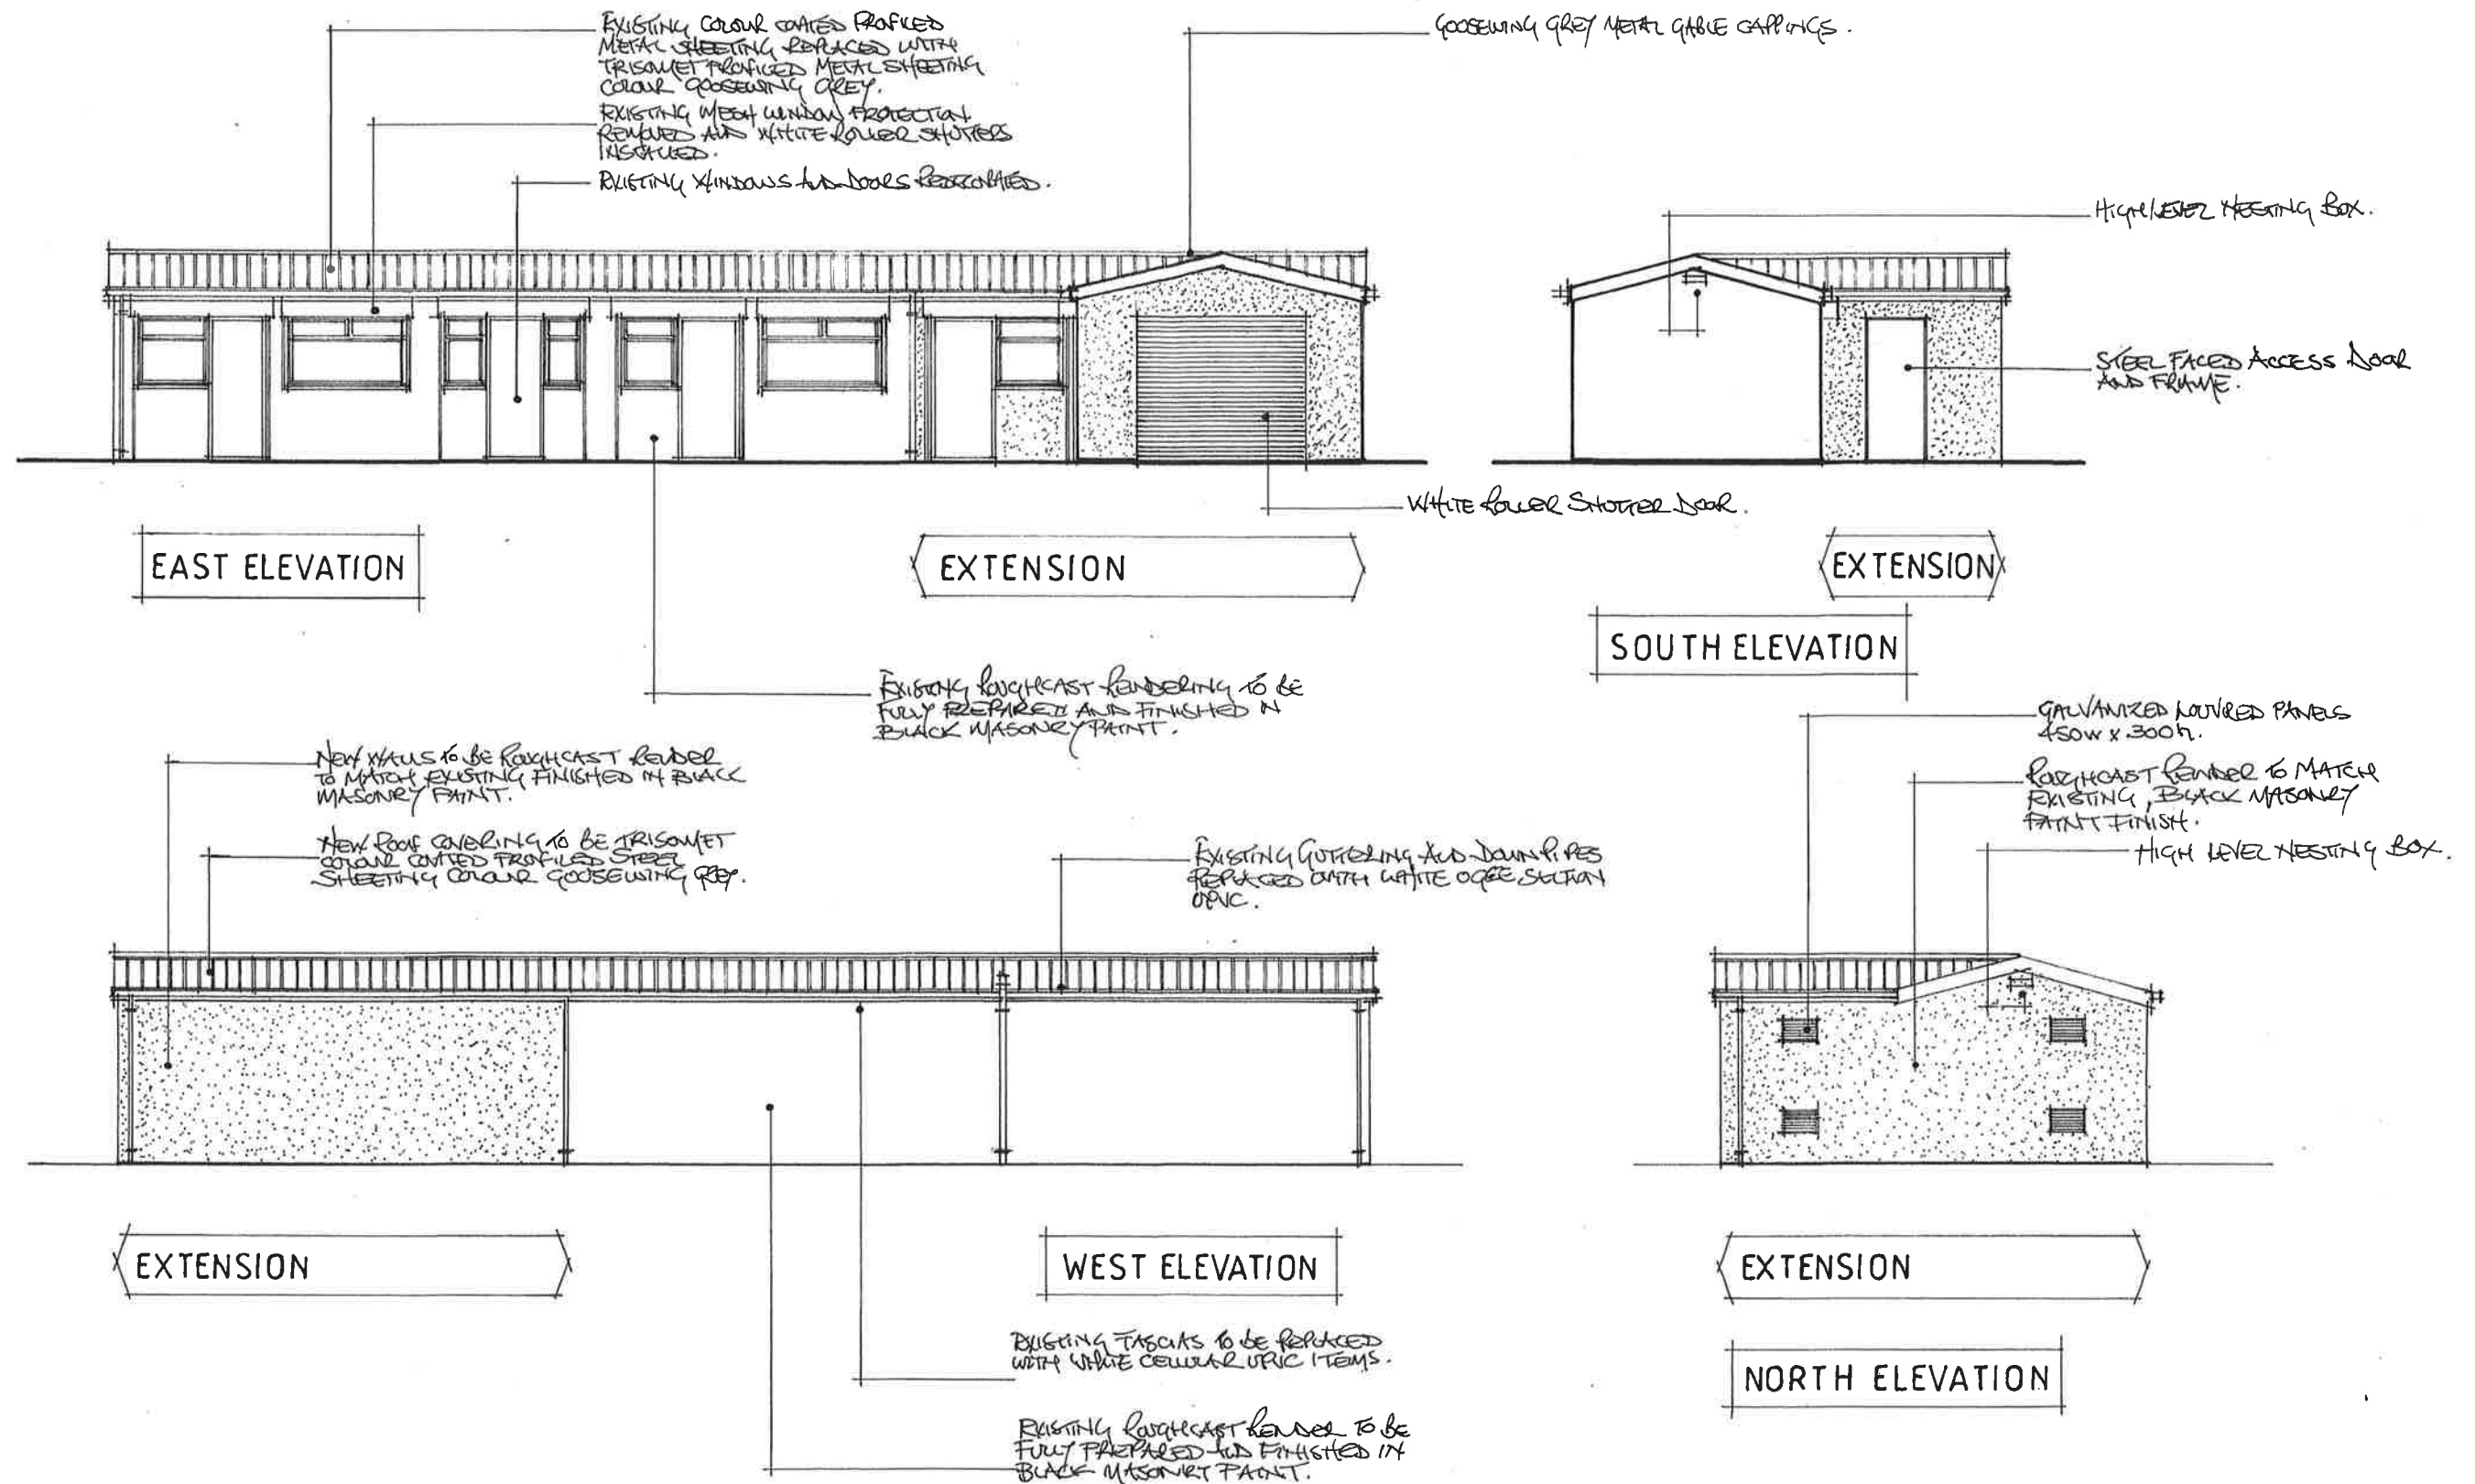

mjs designs (cymru) ltd
 architectural design-project management
 07530 134442

NOTES:

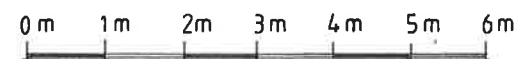

All dimensions must be checked on site and not scaled from this drawing.

Client

CYMMER BOWLS CLUB

Job Title

Extension & Refurbishment Club Facilities

Scale

1:100 @ A3

Drawn by

Date 06.2022

Drawing Title

PROP. CHG. ROOMS ELEVS.

Drg No.

222301.05

Rev