

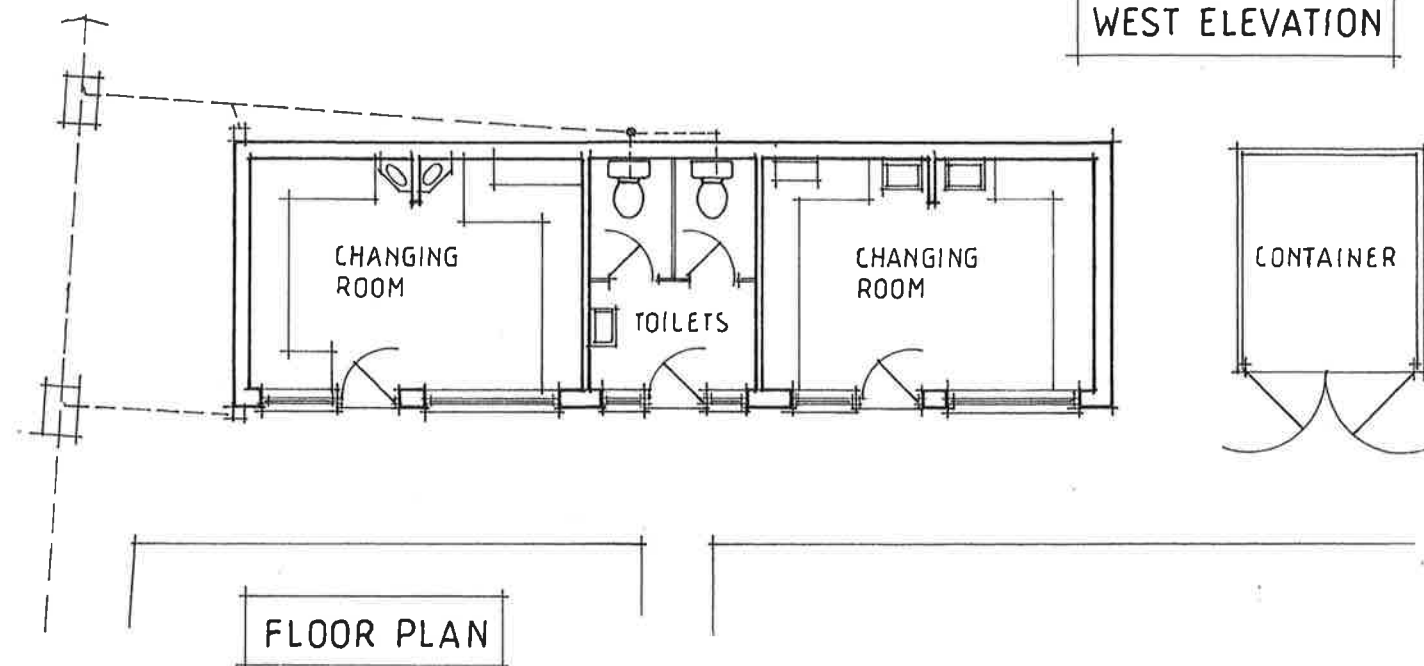
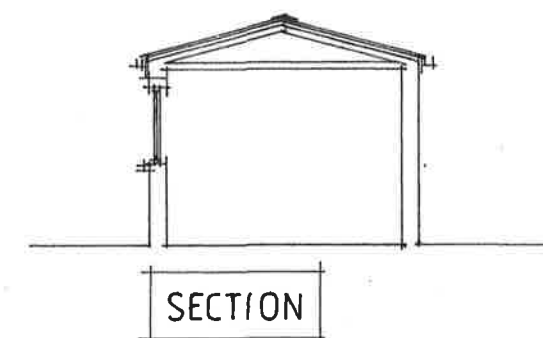
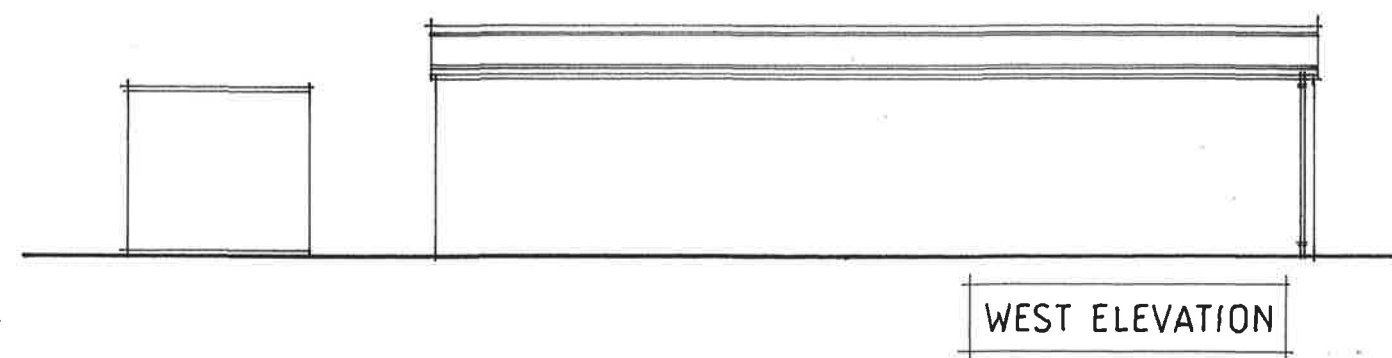


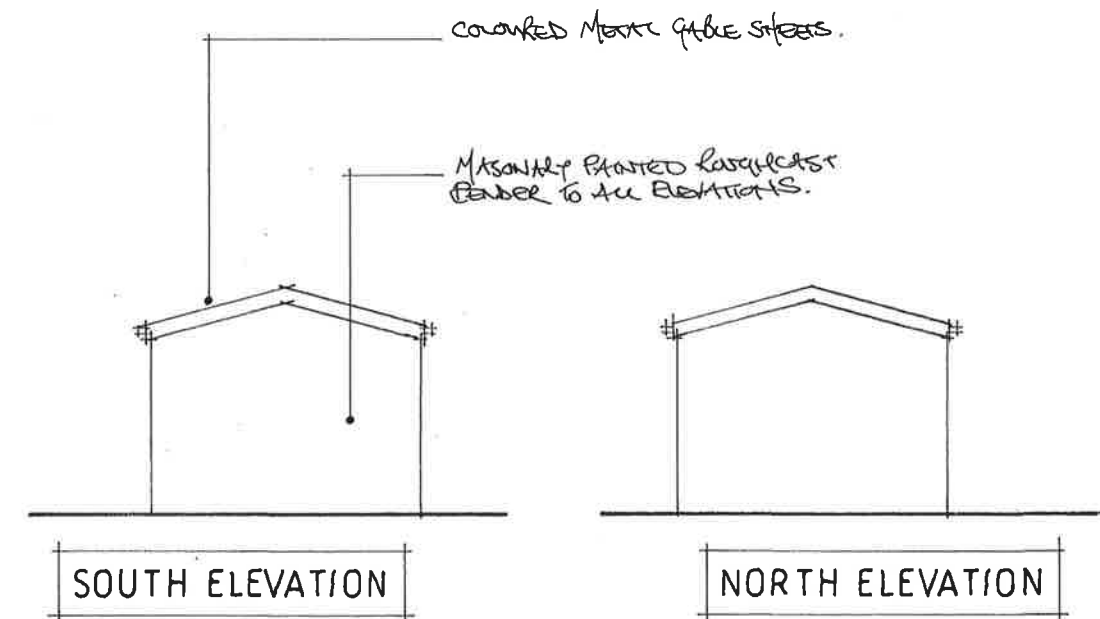

mjs designs (cymru) ltd
architectural design-project management
07530 134442

NOTES:

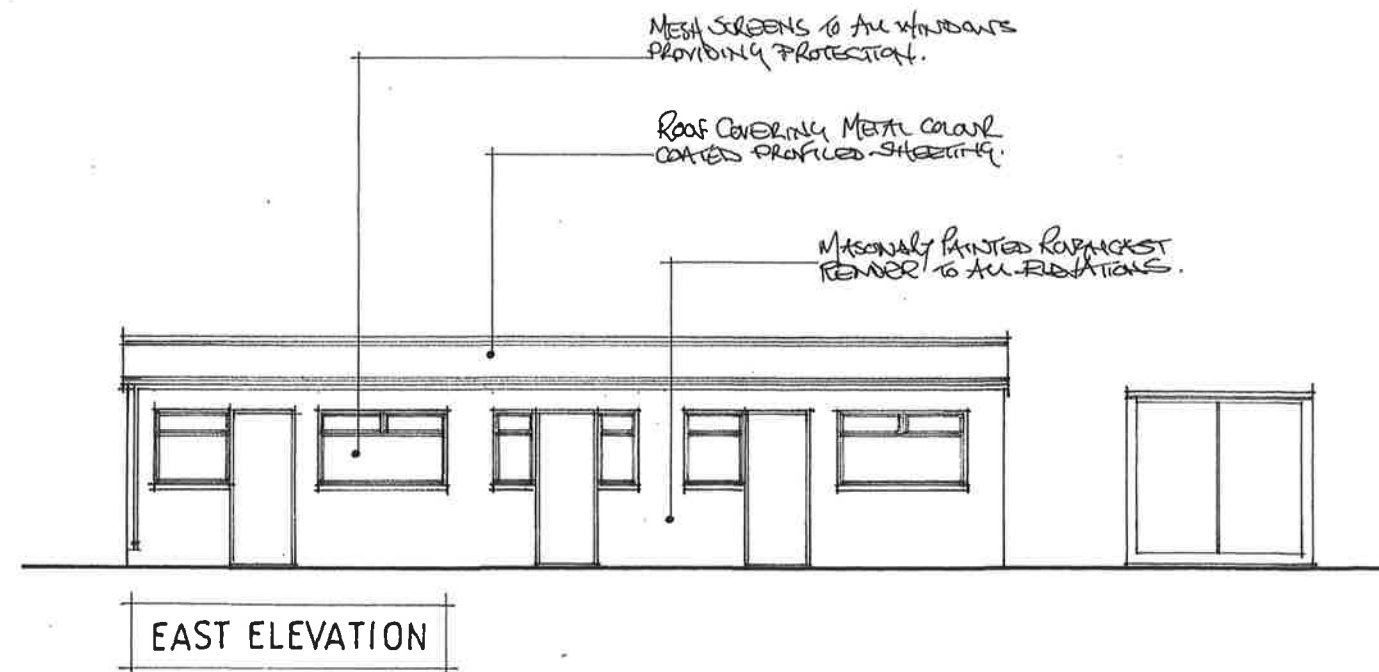

All dimensions must be checked on site and not scaled from this drawing.

Client

CYMMER BOWLS CLUB

Job Title

Extension & Refurbishment Club Facilities

Scale

1:100 @ A3

Drawn by

Date 05. 2022

Drawing Title

EX. CHANGING ROOMS

Drg No.

222301.02

Rev