



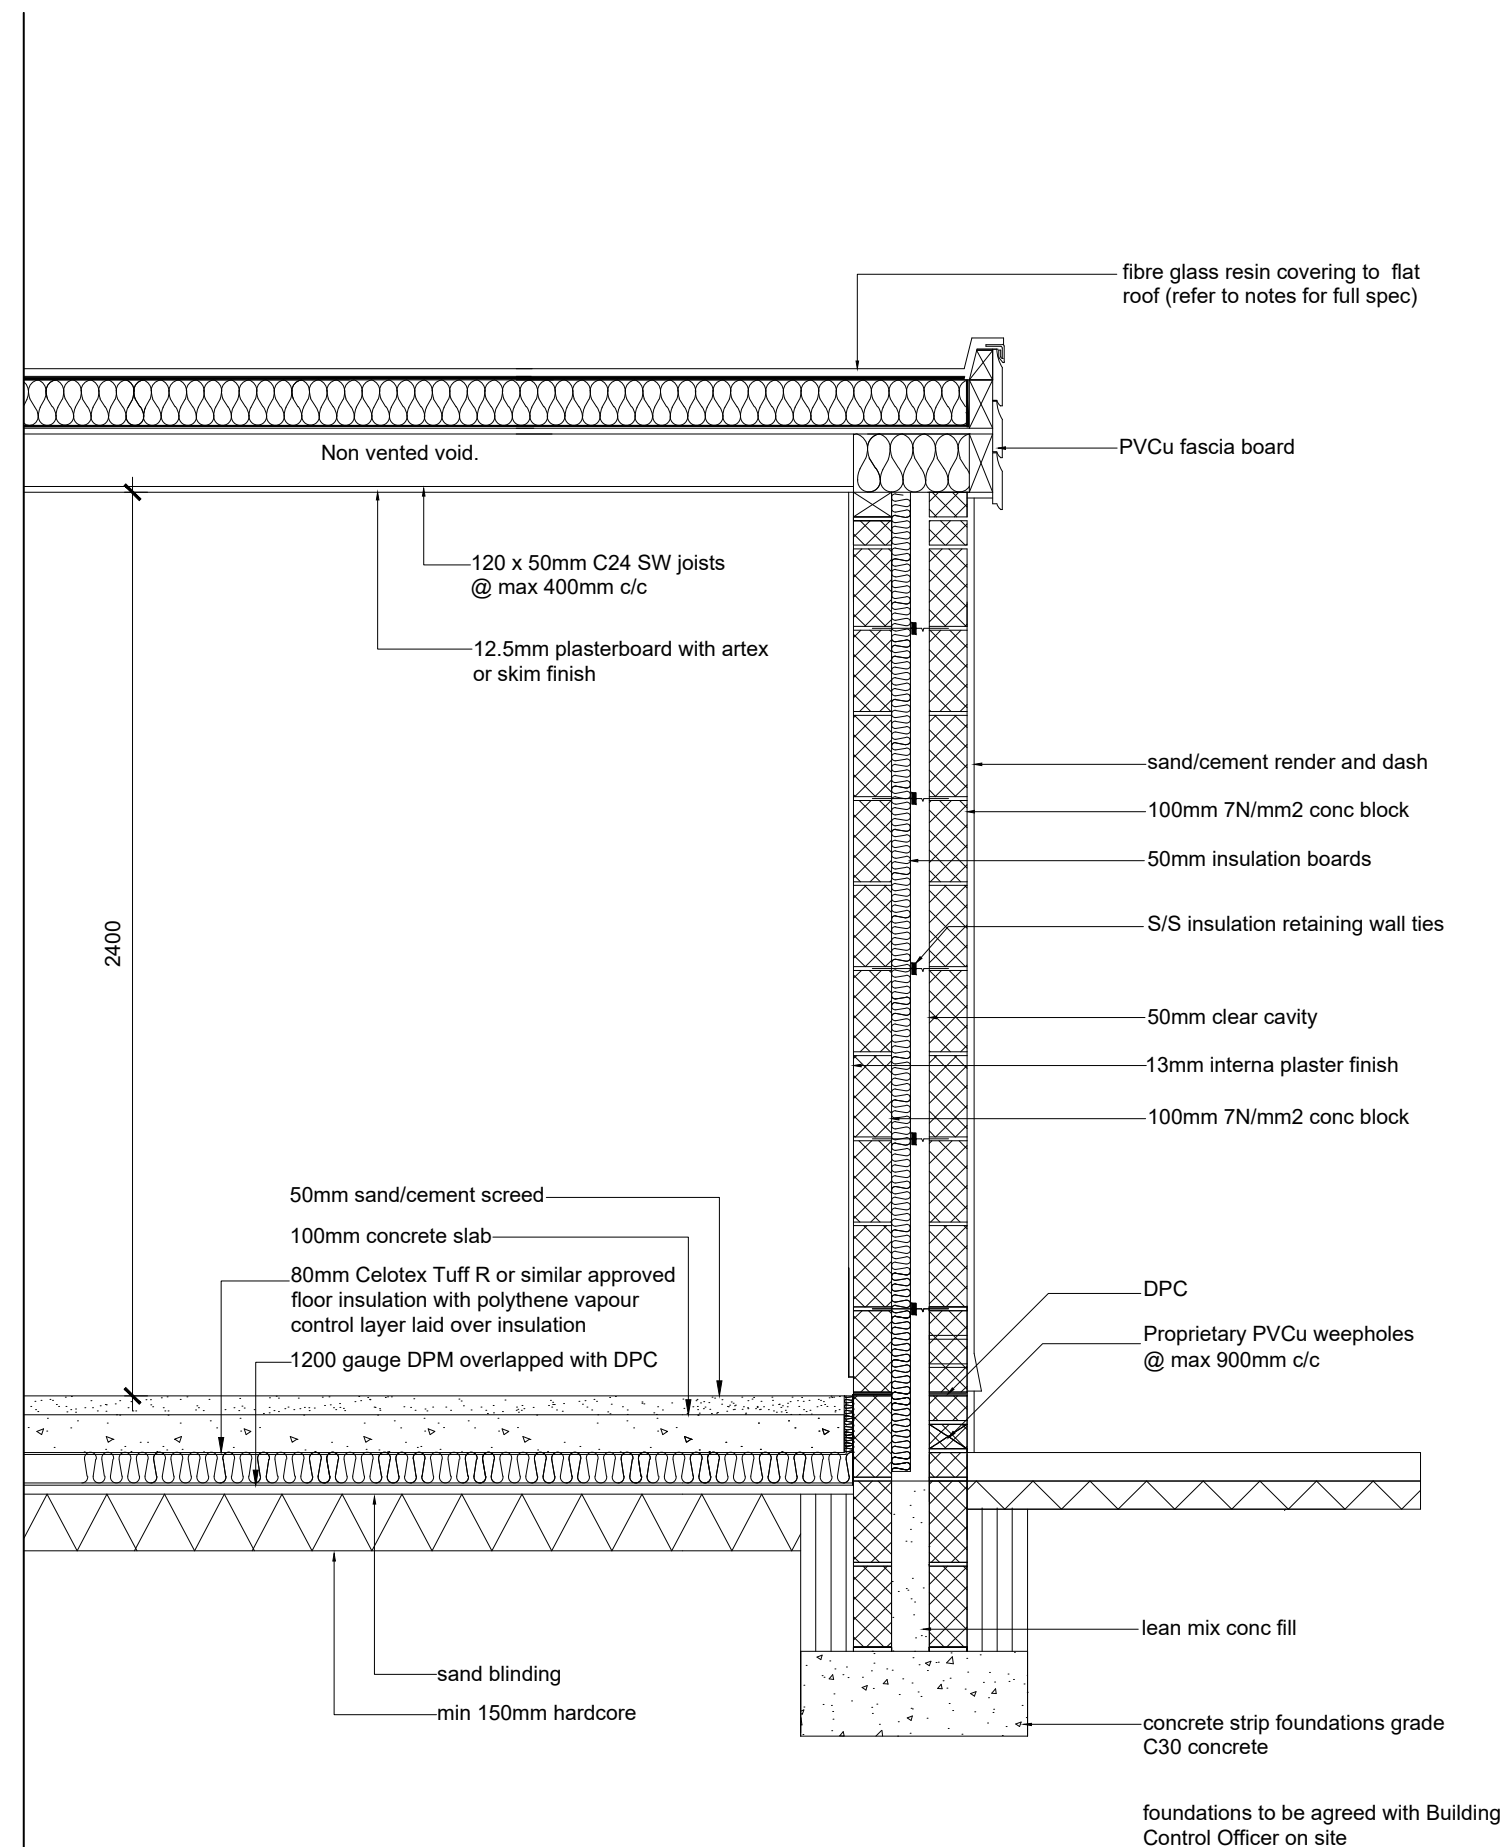

Section through diagram

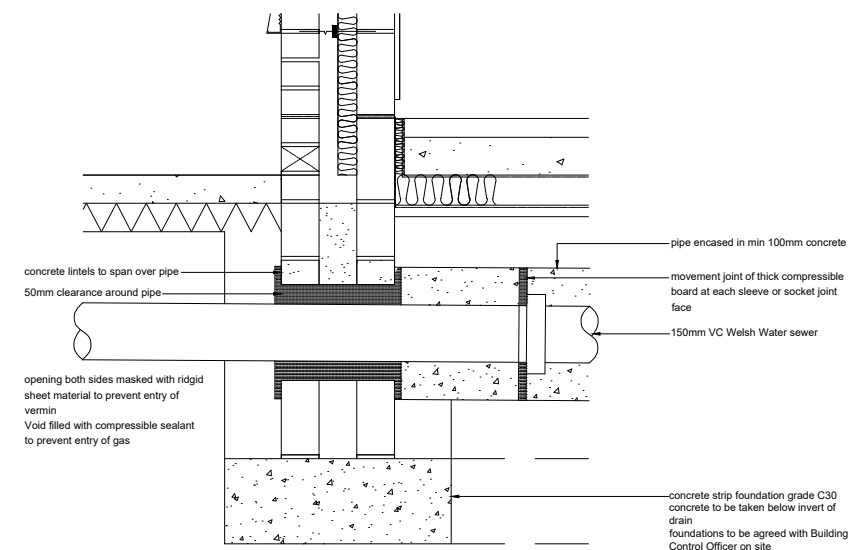

Welsh Water
BOS Detail

Notes:

All Dimensions in millimetres unless otherwise stated.

Do not scale off plan, all dimensions are approximate and must be checked on site.

20 Mayberry Road
Baglan
Port Talbot
SA12 8DF

Section through
diagram

Drawn: EJ
Date: Aug 22
Scale: 1:20

Drawing No: 03