


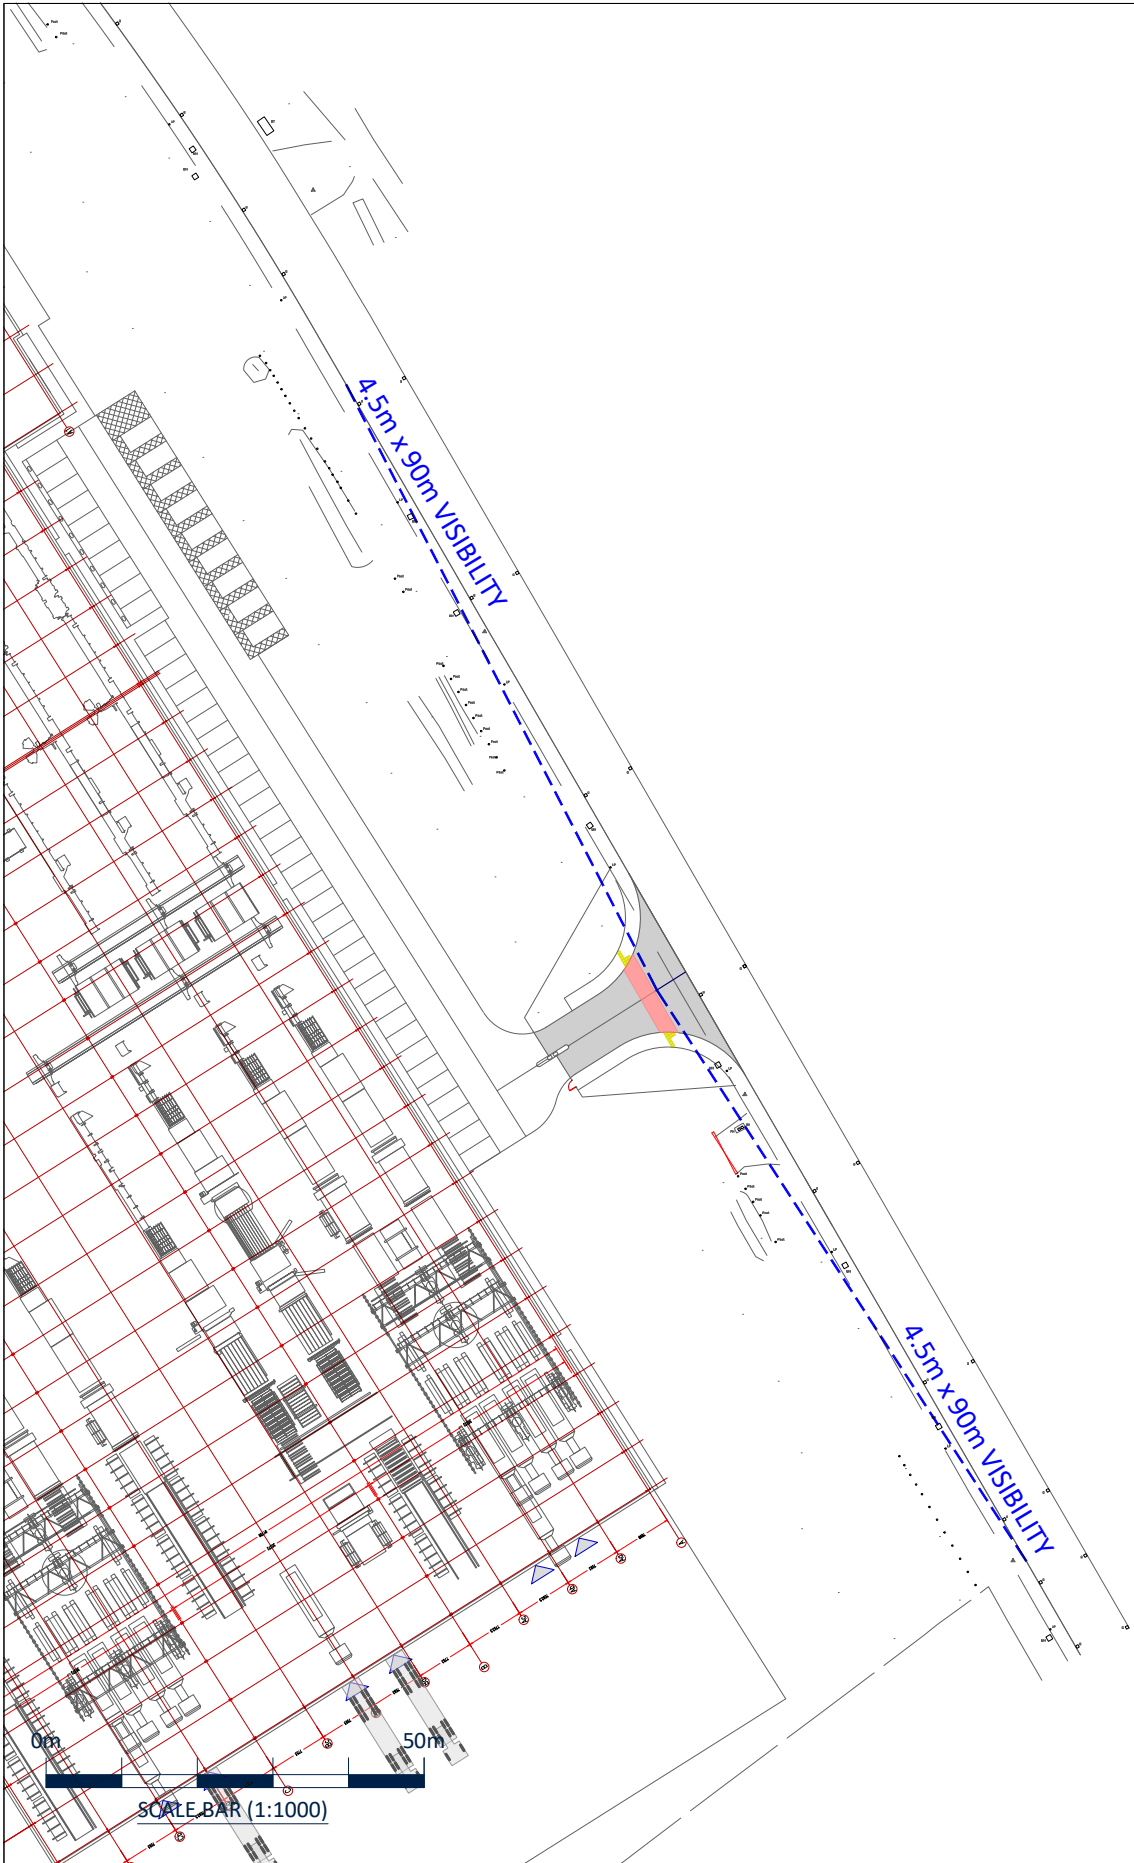

SCALE BAR

NOTES

1. General Arrangement drawing suitable for planning purposes only. This drawing is not suitable for construction.
2. The content of this drawing is subject to detailed design considerations such as ground conditions, drainage and utilities, to be discussed and agreed via S278 technical approval.
3. Drawing is based on topographical survey data.
4. Extent of adopted highway has been considered based on third party information
5. Please do not scale from this drawing

REVISIONS (CONTINUED)

REVISIONS

P03	31/08/22	Third Issue: Revised to include crossing point for footway.	AR	DC
P02	14/04/22	Second Issue.	AR	DC
P01	30/01/22	First Issue.	DC	DC
Rev	Date	Description	By	App



11-13 PENHILL ROAD
CARDIFF
CF11 9PQ
t: 02920 619 361
e: info@apextp.co.uk

CLIENT

CJ CONSTRUCTION (WALES) LTD

PROJECT

BAGLAN WAY, BAGLAN

TITLE

GENERAL ARRANGEMENT SITE ACCESS
LAYOUT - BAGLAN WAY

PROJECT NO.

C21-049

SCALE @ A3

AS SHOWN

STATUS DESCRIPTION

INFORMATION

STATUS

S2

DRAWING NO.

C21049-ATP-DR-TP-004