


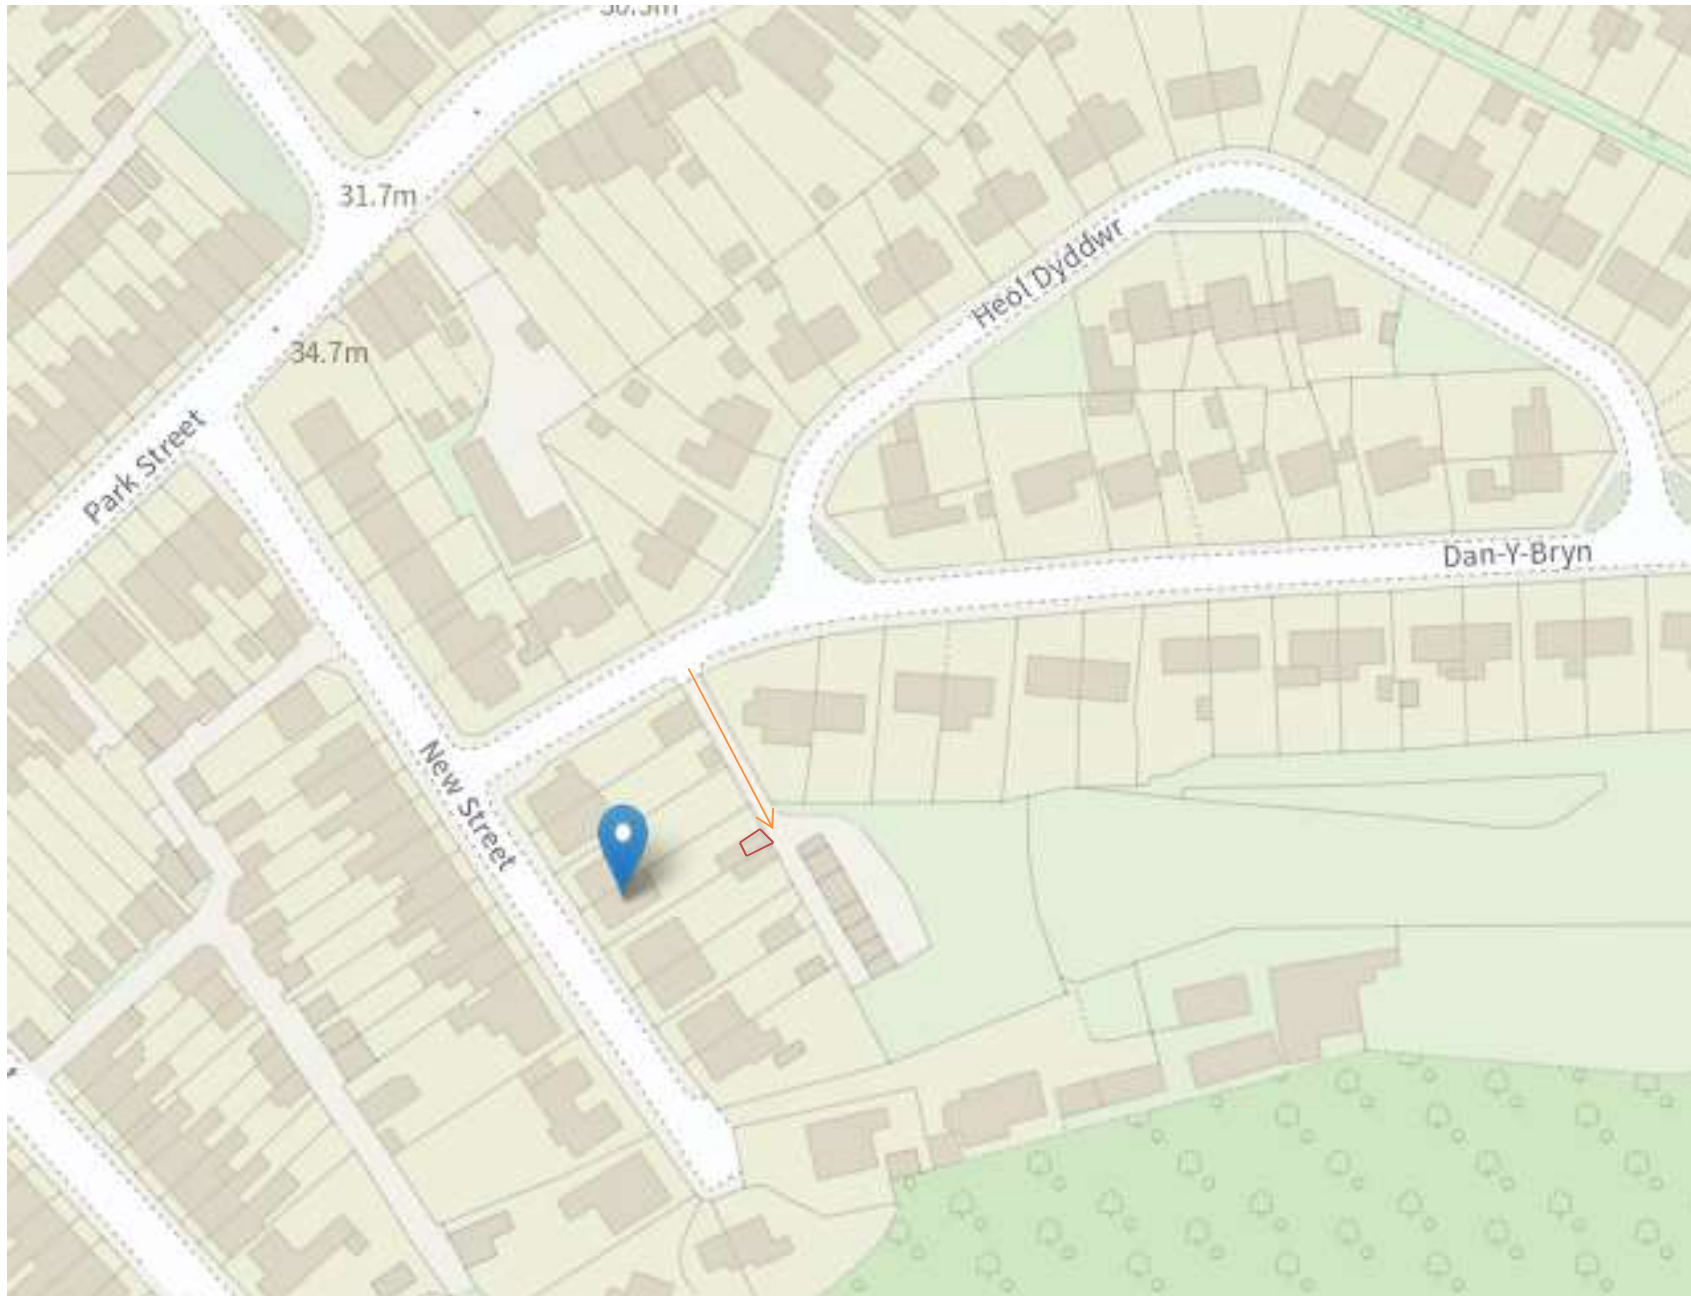

Proposed
location of
barbershop
- 

Proposed
access via
lane - 