


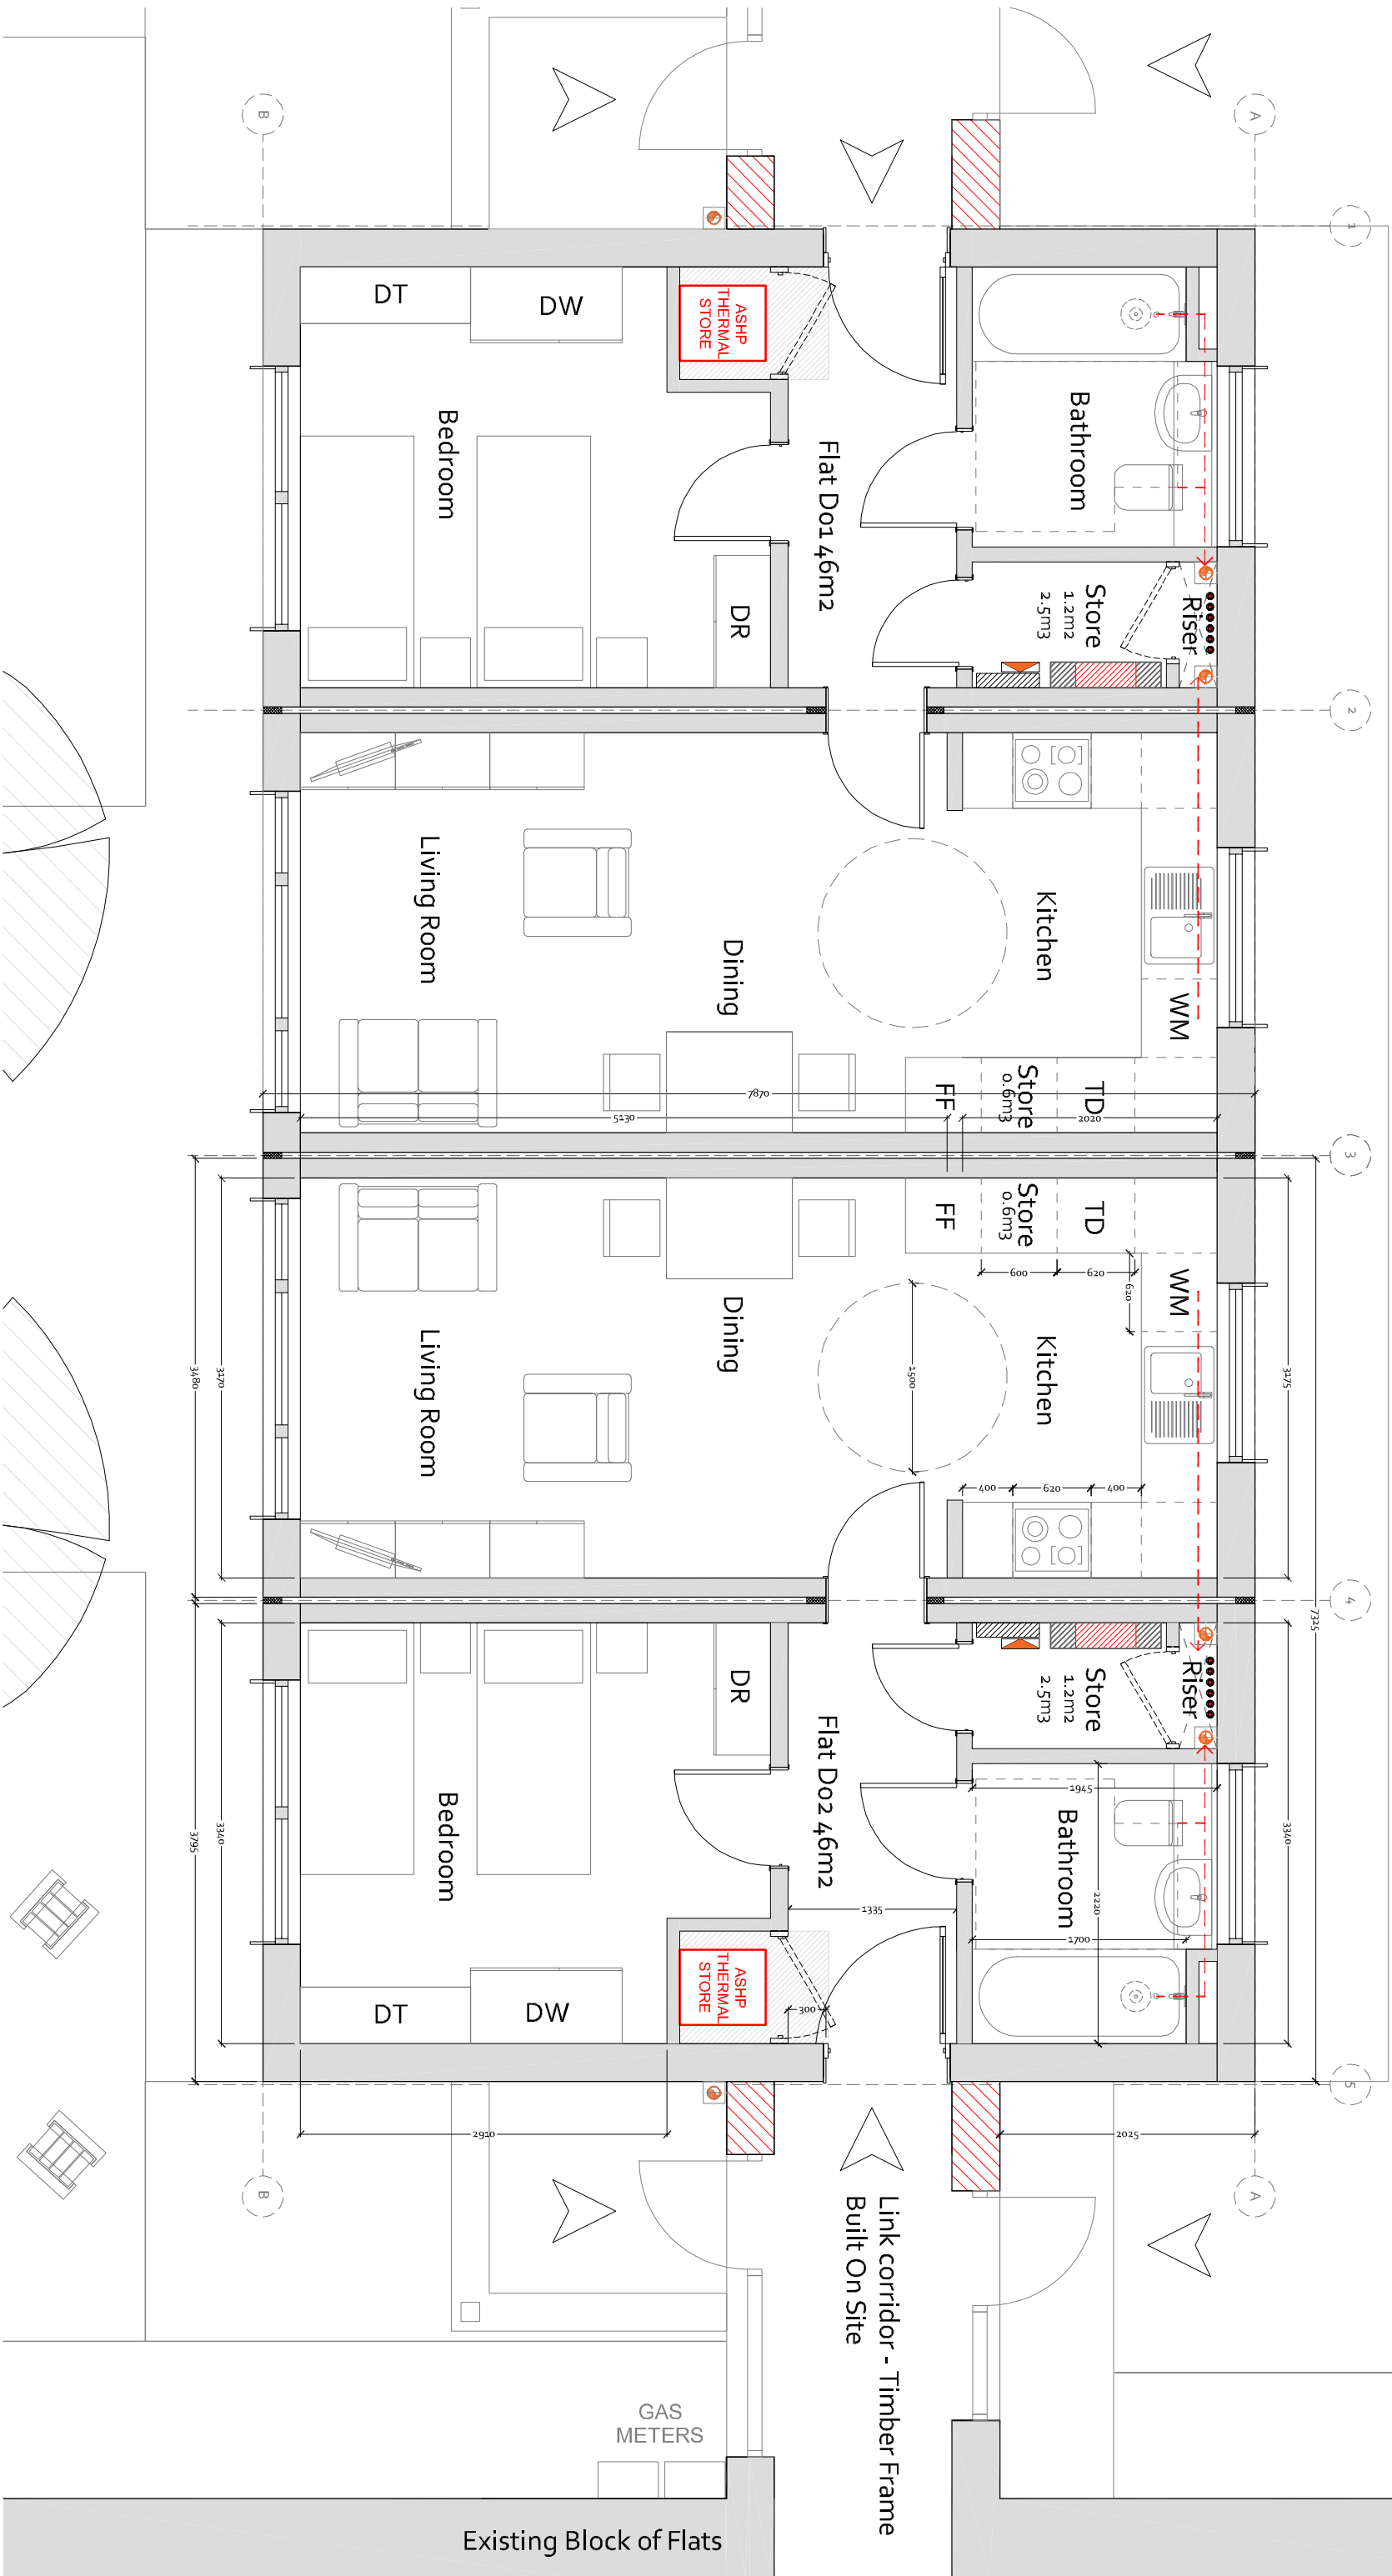

REVISION NOTES:

REVISION _PRELIMINARY			
Rev : -	Date : 20th April 2021	Notes:	Preliminary for comment
Rev : A	Date : 23rd April 2021	Notes:	Preliminary for comment
Rev : B	Date : 17th June 2021	Notes:	Preliminary for comment

e: team@oadstudio.co.uk t: 0781177618 / 07817095518



Drawing status FOR COMMENT

Project Name County Flats, Sandfields
Project Ref OAD_5174
Drawing Ref 1220
Drawing Name Flat Type Do1 + Do2
Drawn By WS
Date 20.04.2021

Scale 1:50

Paper Size A3

Rev

B

