


1. Modular end links re-positioned slightly off existing buildings, with the party wall straightened and porch projections aligned with this wall, to ensure modular construction can be achieved off site.
2. Windows have been slightly re-positioned to the new build to suit the structural design of the modular units and the constraints of the timber frame.
3. Parapet to modular end blocks have been lowered by approx 900mm to comply with the structural wind loadings and timber frame design.
4. Corner windows have been removed and replaced with 2no. Windows on either corner, again due to the structural and timber frame design of the blocks.
5. PV panels have been omitted from the end modular units to suit the structural and timber frame design of the blocks.

1. Modular end links re-positioned slightly off existing buildings, with the party wall straightened and porch projections aligned with this wall, to ensure modular construction can be achieved off site.
2. Windows have been slightly re-positioned to the new build to suit the structural design of the modular units and the constraints of the timber frame.
3. Parapet to modular end blocks have been lowered by approx 900mm to comply with the structural wind loadings and timber frame design.
4. Corner windows have been removed and replaced with 2no. Windows on either corner, again due to the structural and timber frame design of the blocks.
5. PV panels have been omitted from the end modular units to suit the structural and timber frame design of the blocks.

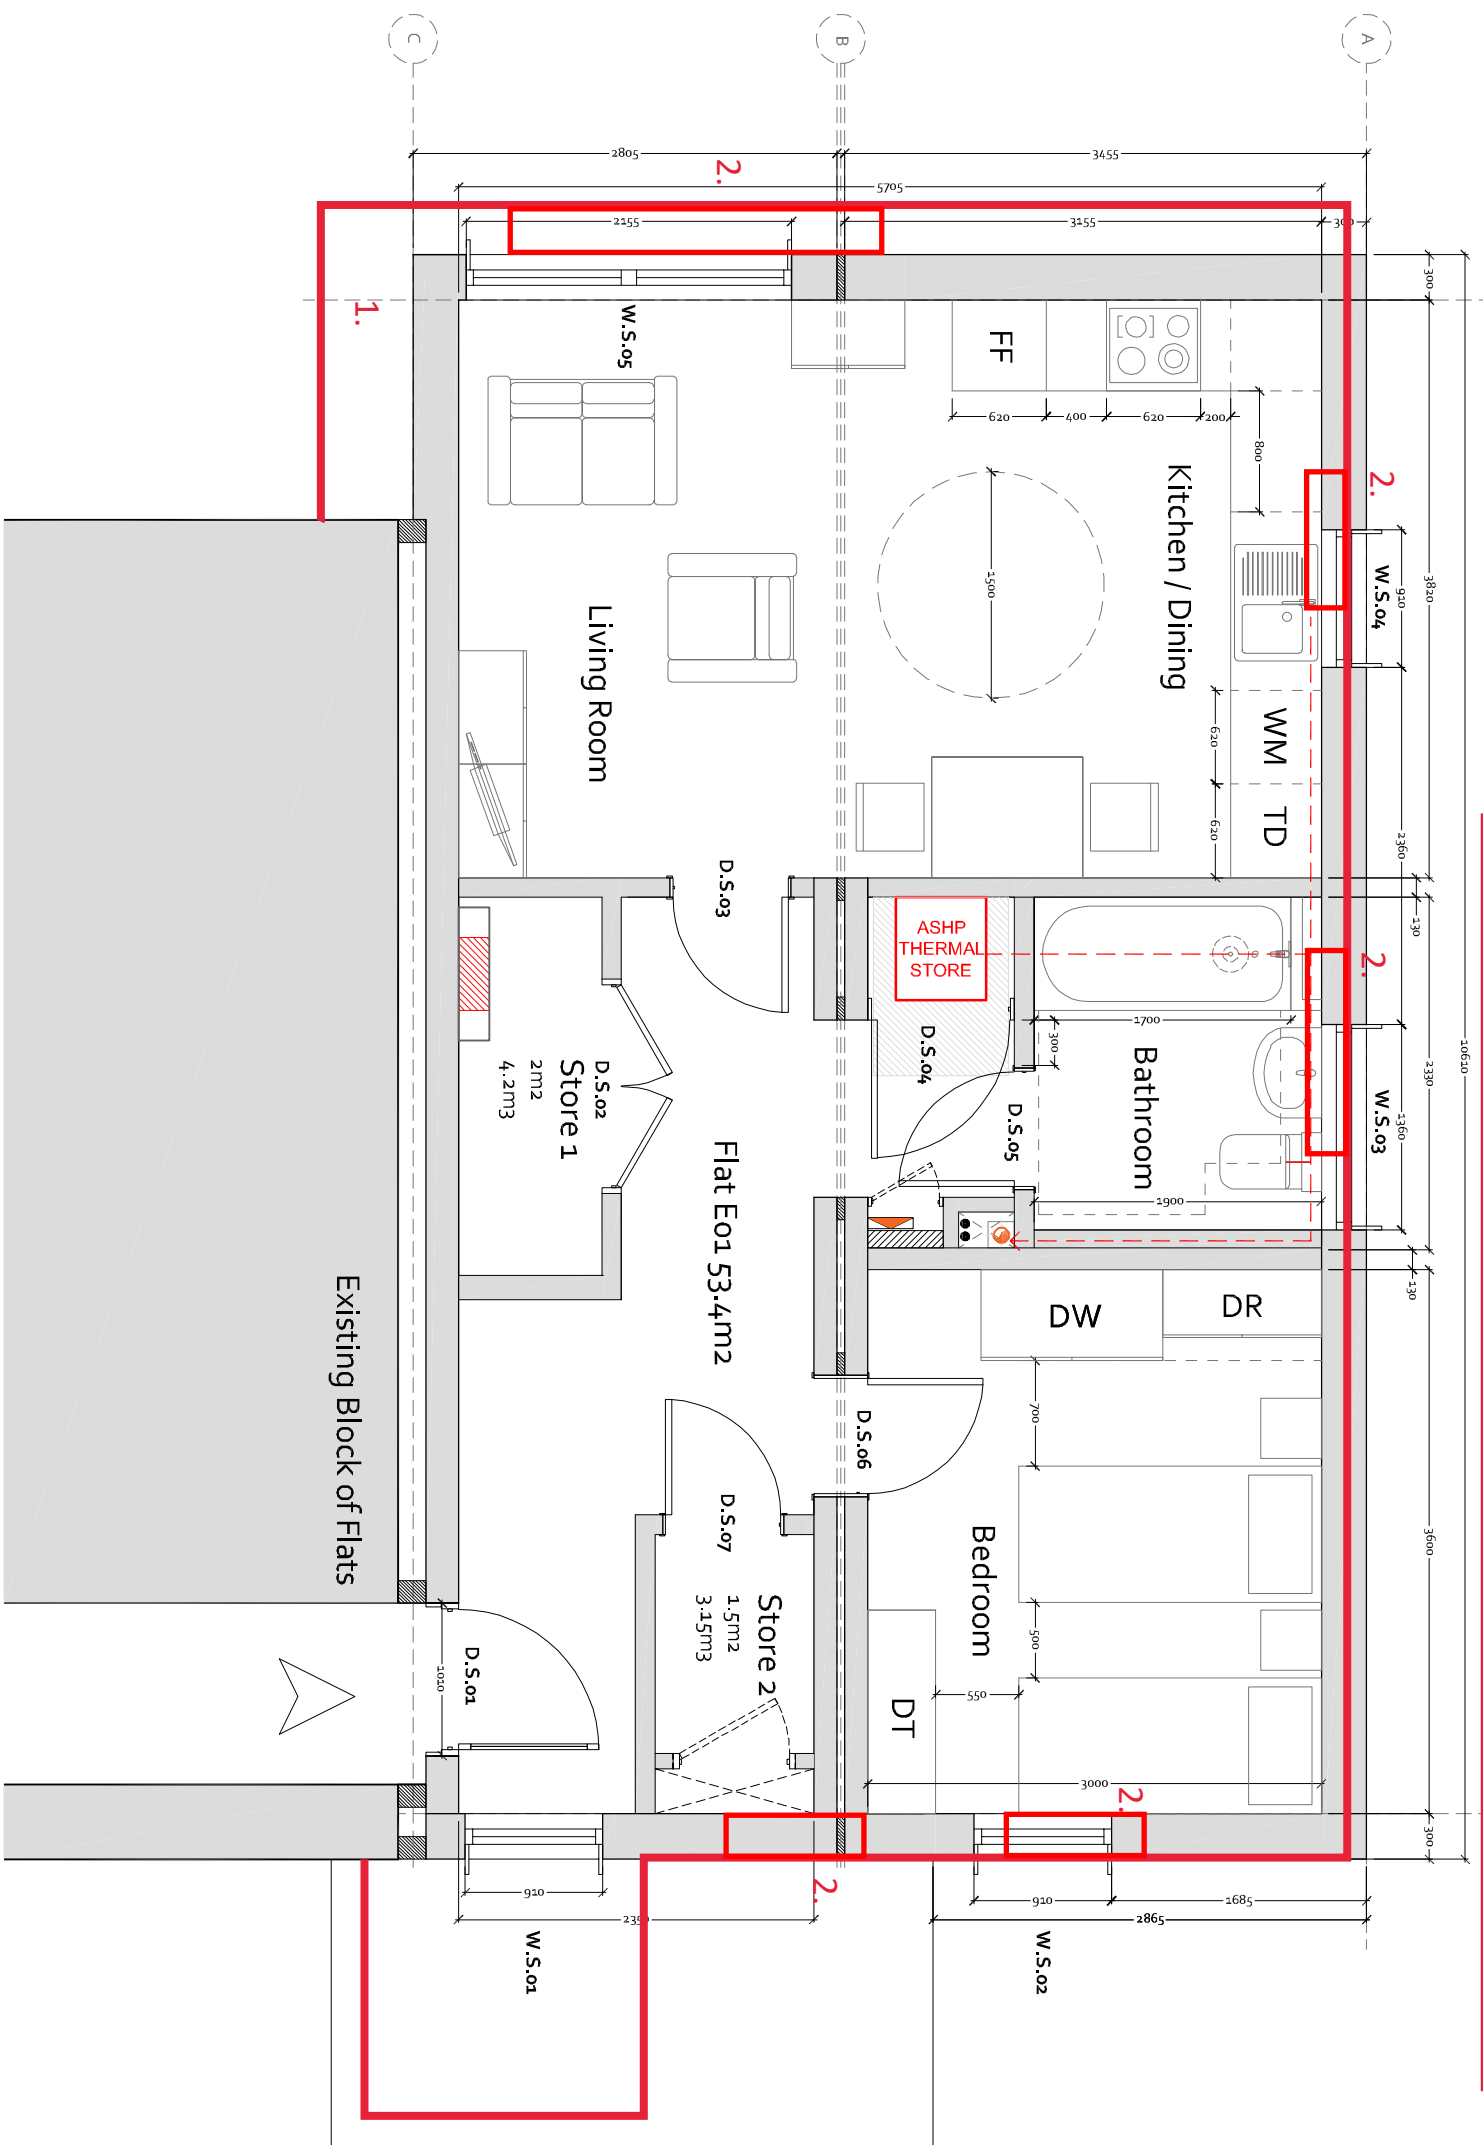



Drawing status **FOR COMMENT**

REVISION _ PRELIMINARY	
Rev : -	Date : 12th May 2021
Rev : A	Date : 17th June 2021
Rev : B	Date : 11th August 2022
Notes:	Preliminary for comment
Notes:	Preliminary for comment
Notes:	Apartment name amended



Project Name
Project Ref
Drawing Ref

County Flats, Sandfields
OAD_5174
1250

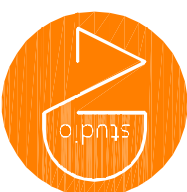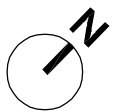

e: team@oadstudio.co.uk t: 0781177618 / 07817095518

Scale 1:50 Paper Size A3 Rev B