



Stantec UK Limited
READING
Caversham Bridge House, Waterman Place, Reading,
Berkshire RG1 8DN
Tel: +44 1189 500 761
www.stantec.com/uk

Copyright Reserved

The Contractor shall verify and be responsible for all dimensions. DO NOT scale the drawing
- any errors or omissions shall be reported to Stantec without delay.
The Copyrights to all designs and drawings are the property of Stantec. Reproduction or
use for any purpose other than that authorized by Stantec is forbidden.

Notes

UTILITIES NOTE: The position of any existing public or private sewers, utility services,
plant or apparatus shown on this drawing is believed to be correct, but no warranty to this
is expressed or implied. Other such plant or apparatus may also be present but not
shown. The Contractor is therefore advised to undertake their own investigation where the
presence of any existing sewers, services, plant or apparatus may affect their operations.

NOTES

- DO NOT SCALE FROM THIS DRAWING
- TYPICAL CROSS SECTION FOR INFORMATION ONLY AND
SUBJECT TO FURTHER DETAILED DESIGN

P01	FIRST DRAWING ISSUE	AB	DTH	2022.08.08
Issued/Revision		By	Appd	YYYY.MM.DD
		-	AB	2022.008.08
		Dwn.	Dsgn.	Chkd. YYYY.MM.DD

Issue Status

FOR PLANNING

This document is suitable only for the
purpose noted above.
Use of this document for any other
purpose is not permitted.

Client/Project Logo




Client/Project
WILDFOX RESORTS

AFAN VALLEY

Title
TYPICAL HIGHWAY CROSS SECTION

Project No.	Scale
332310683	AS SHOWN
Revision	Drawing No.
P01	AV-STN-DG-XX-DR-D-0003

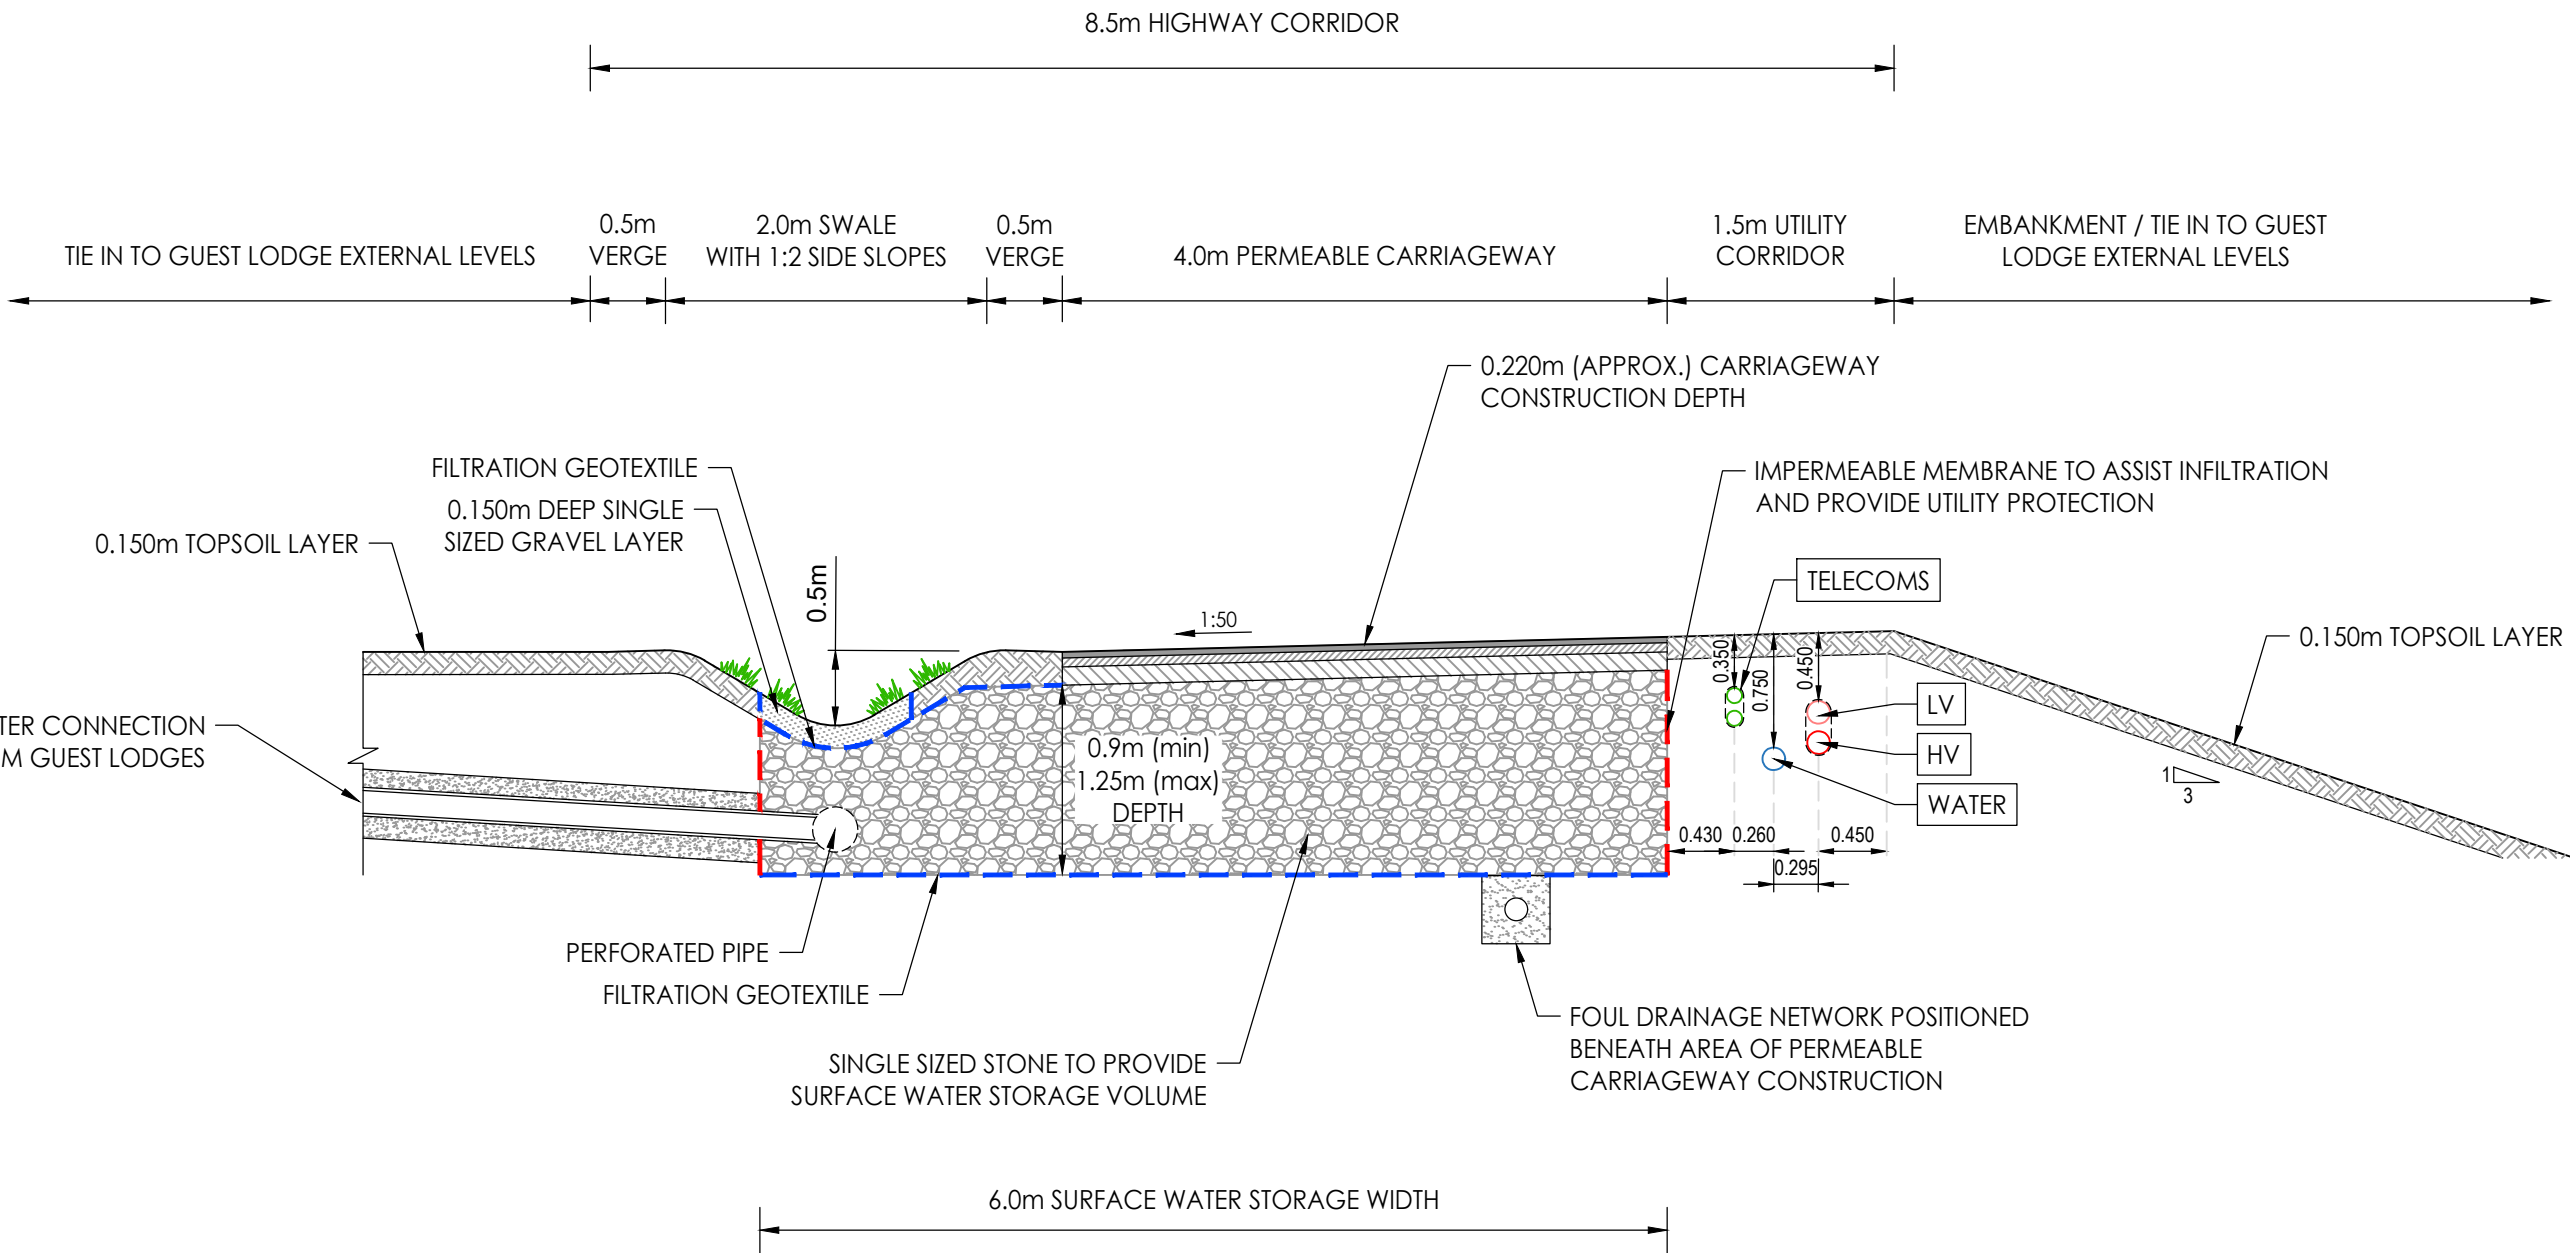

TYPICAL HIGHWAY CROSS SECTION
WITH SWALE AND UTILITY CORRIDOR
1:50