



LEGEND


PLANTING DETAILS

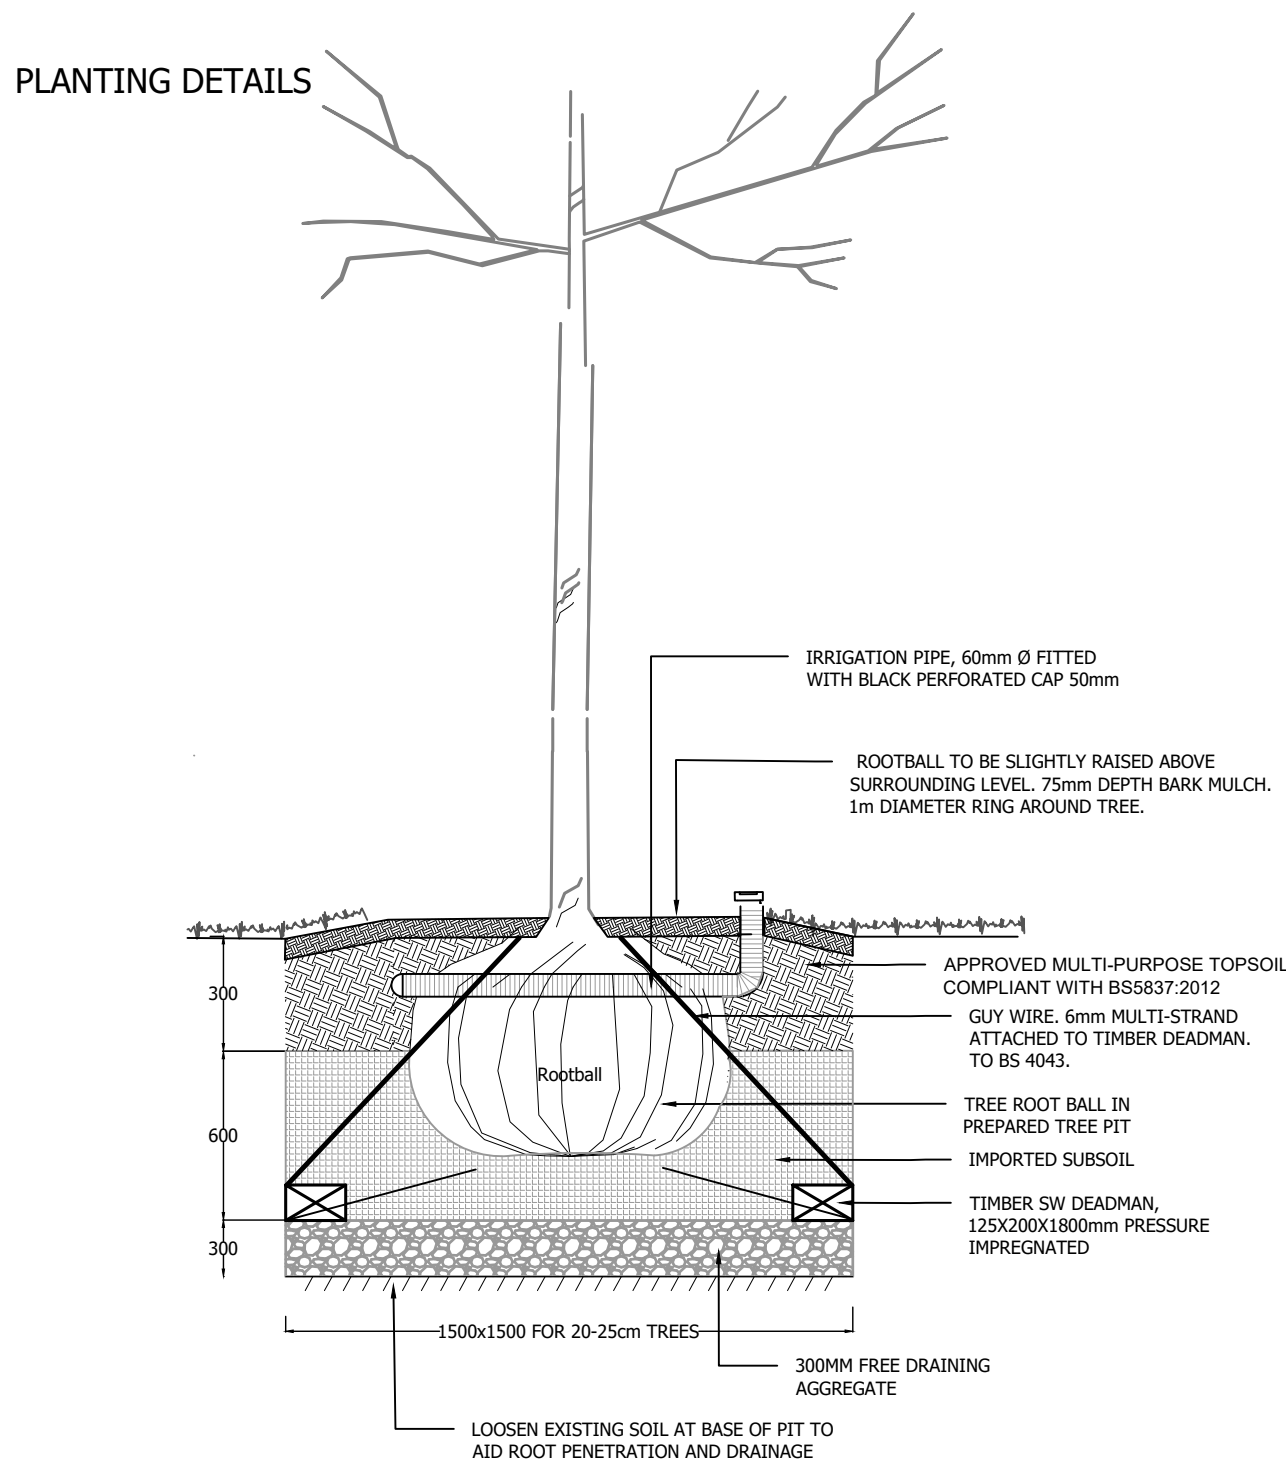

1 INDIVIDUAL TREE PLANTING - ADVANCED HEAVY STANDARD AND ABOVE
Scale 1:10@A1

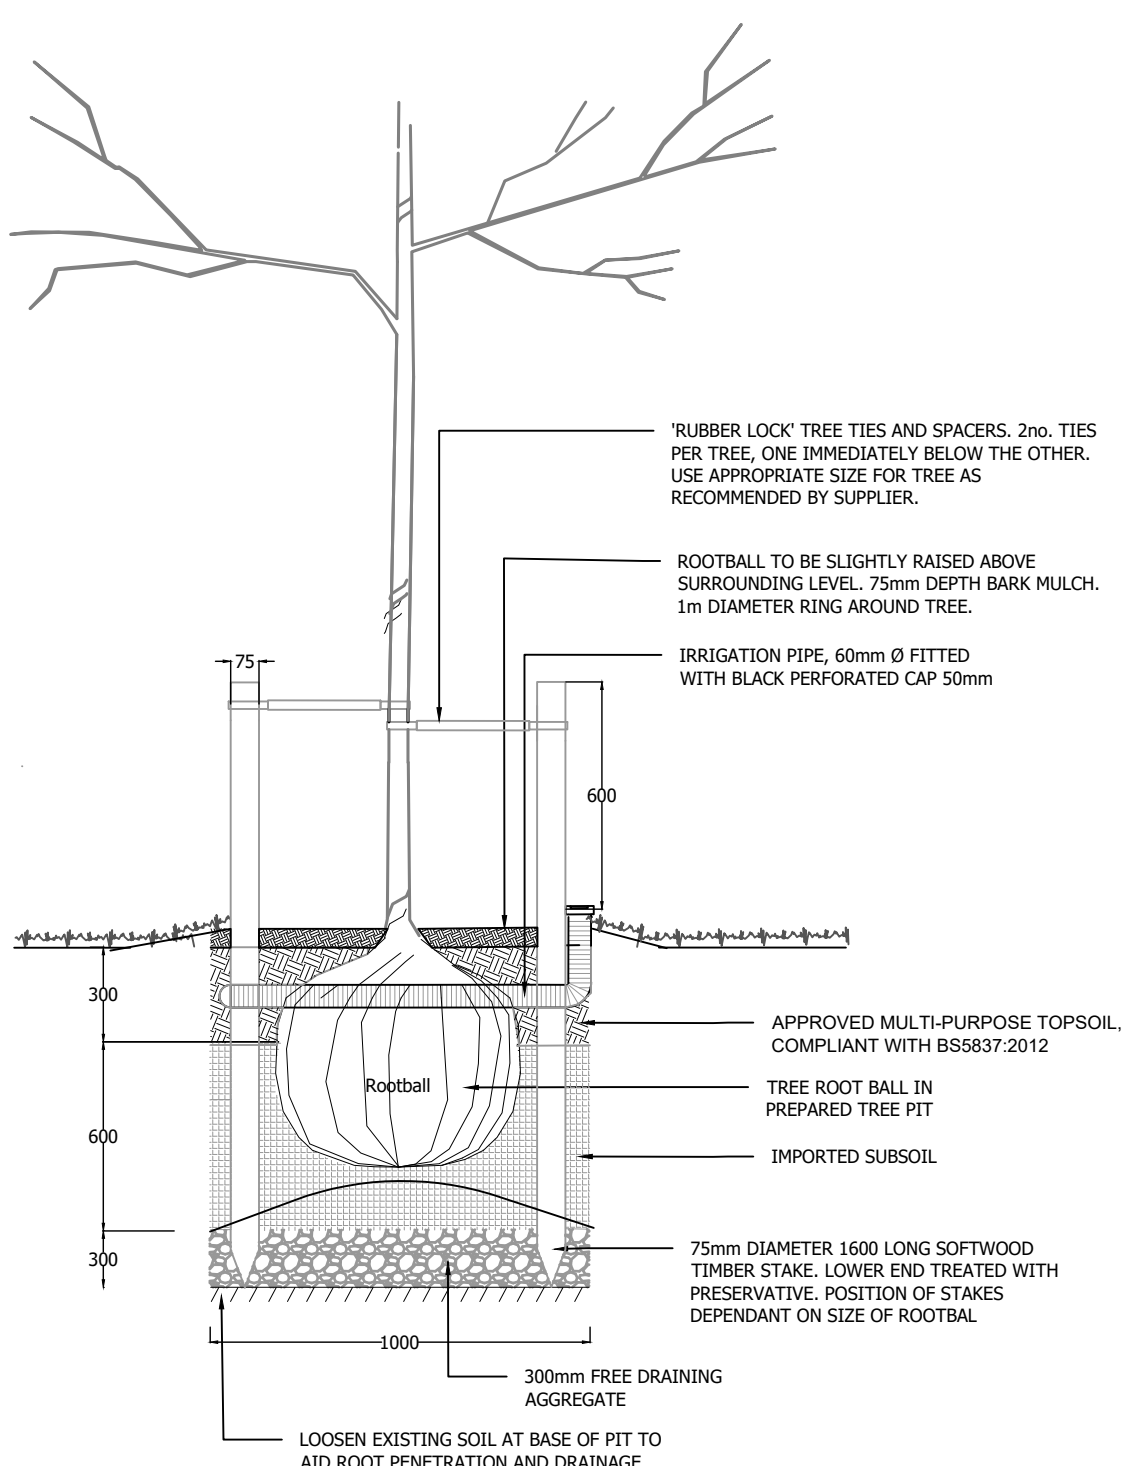


2 INDIVIDUAL TREE PLANTING - SELECT STANDARD TREES TO EXTRA HEAVY STANDARD
Scale 1:10@A1

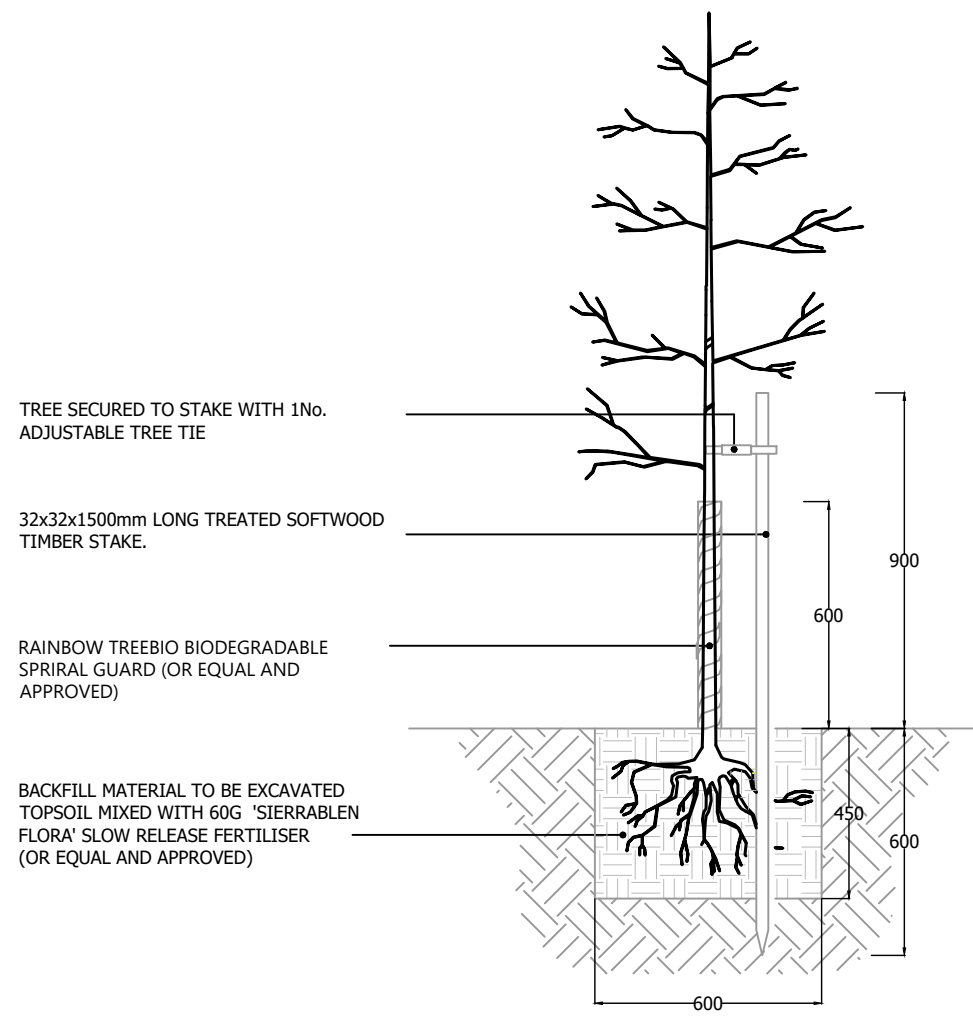


3 WOODLAND PLANTING - FEATHEREDS
Scale 1:10@A1


PLANTING PIT SIZE SUBJECT TO SOIL CONDITIONS AND SIZE OF ROOTS. GENERALLY PLANTS TO BE NOTCH PLANTED ENSURING NOTCH IS LARGE ENOUGH TO ACCOMMODATE ROOTS WITHOUT BENDING OR BREAKING AND TO EVENLY DISTRIBUTE ROOTS. PIT PLANTING (AS ILLUSTRATED) TO BE USED IF ROOT SYSTEM IS TOO LARGE TO BE NOTCH PLANTED.

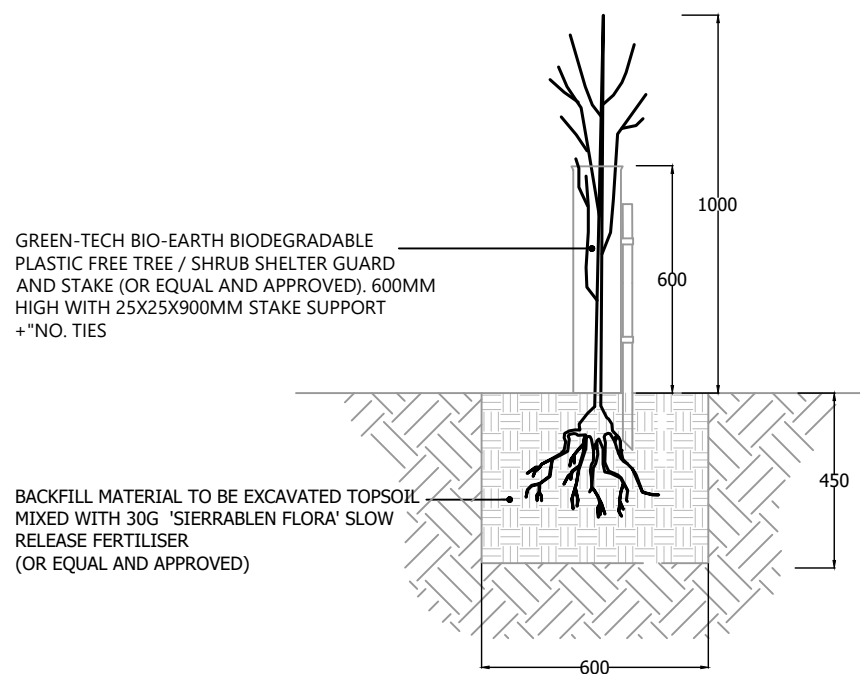


4 WOODLAND/ SHRUB PLANTING - TRANSPLANTS
Scale 1:10@A1

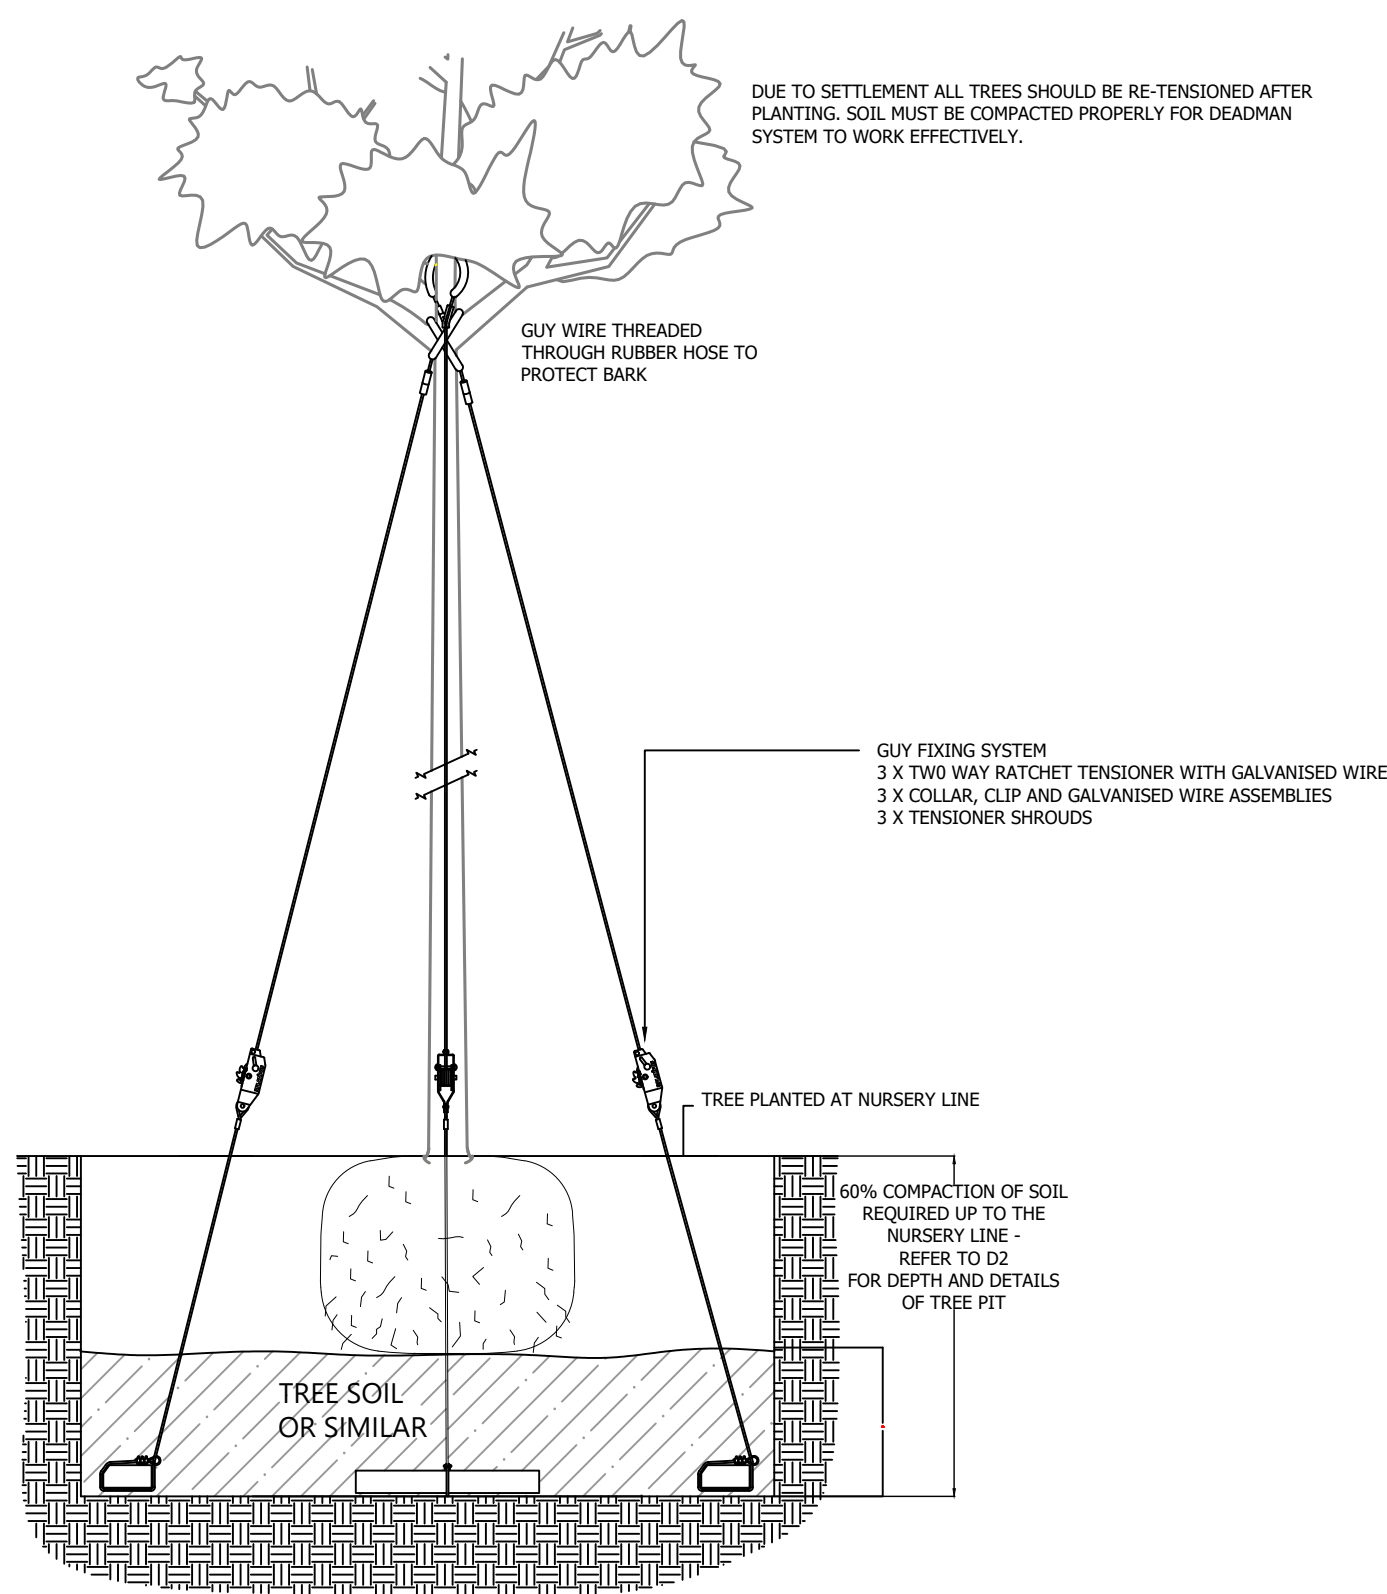


5 INDIVIDUAL TREE PLANTING - OVERFFROUND GROUND GUYING DETAIL FOR EXPOSED AREAS
Scale 1:10@A1

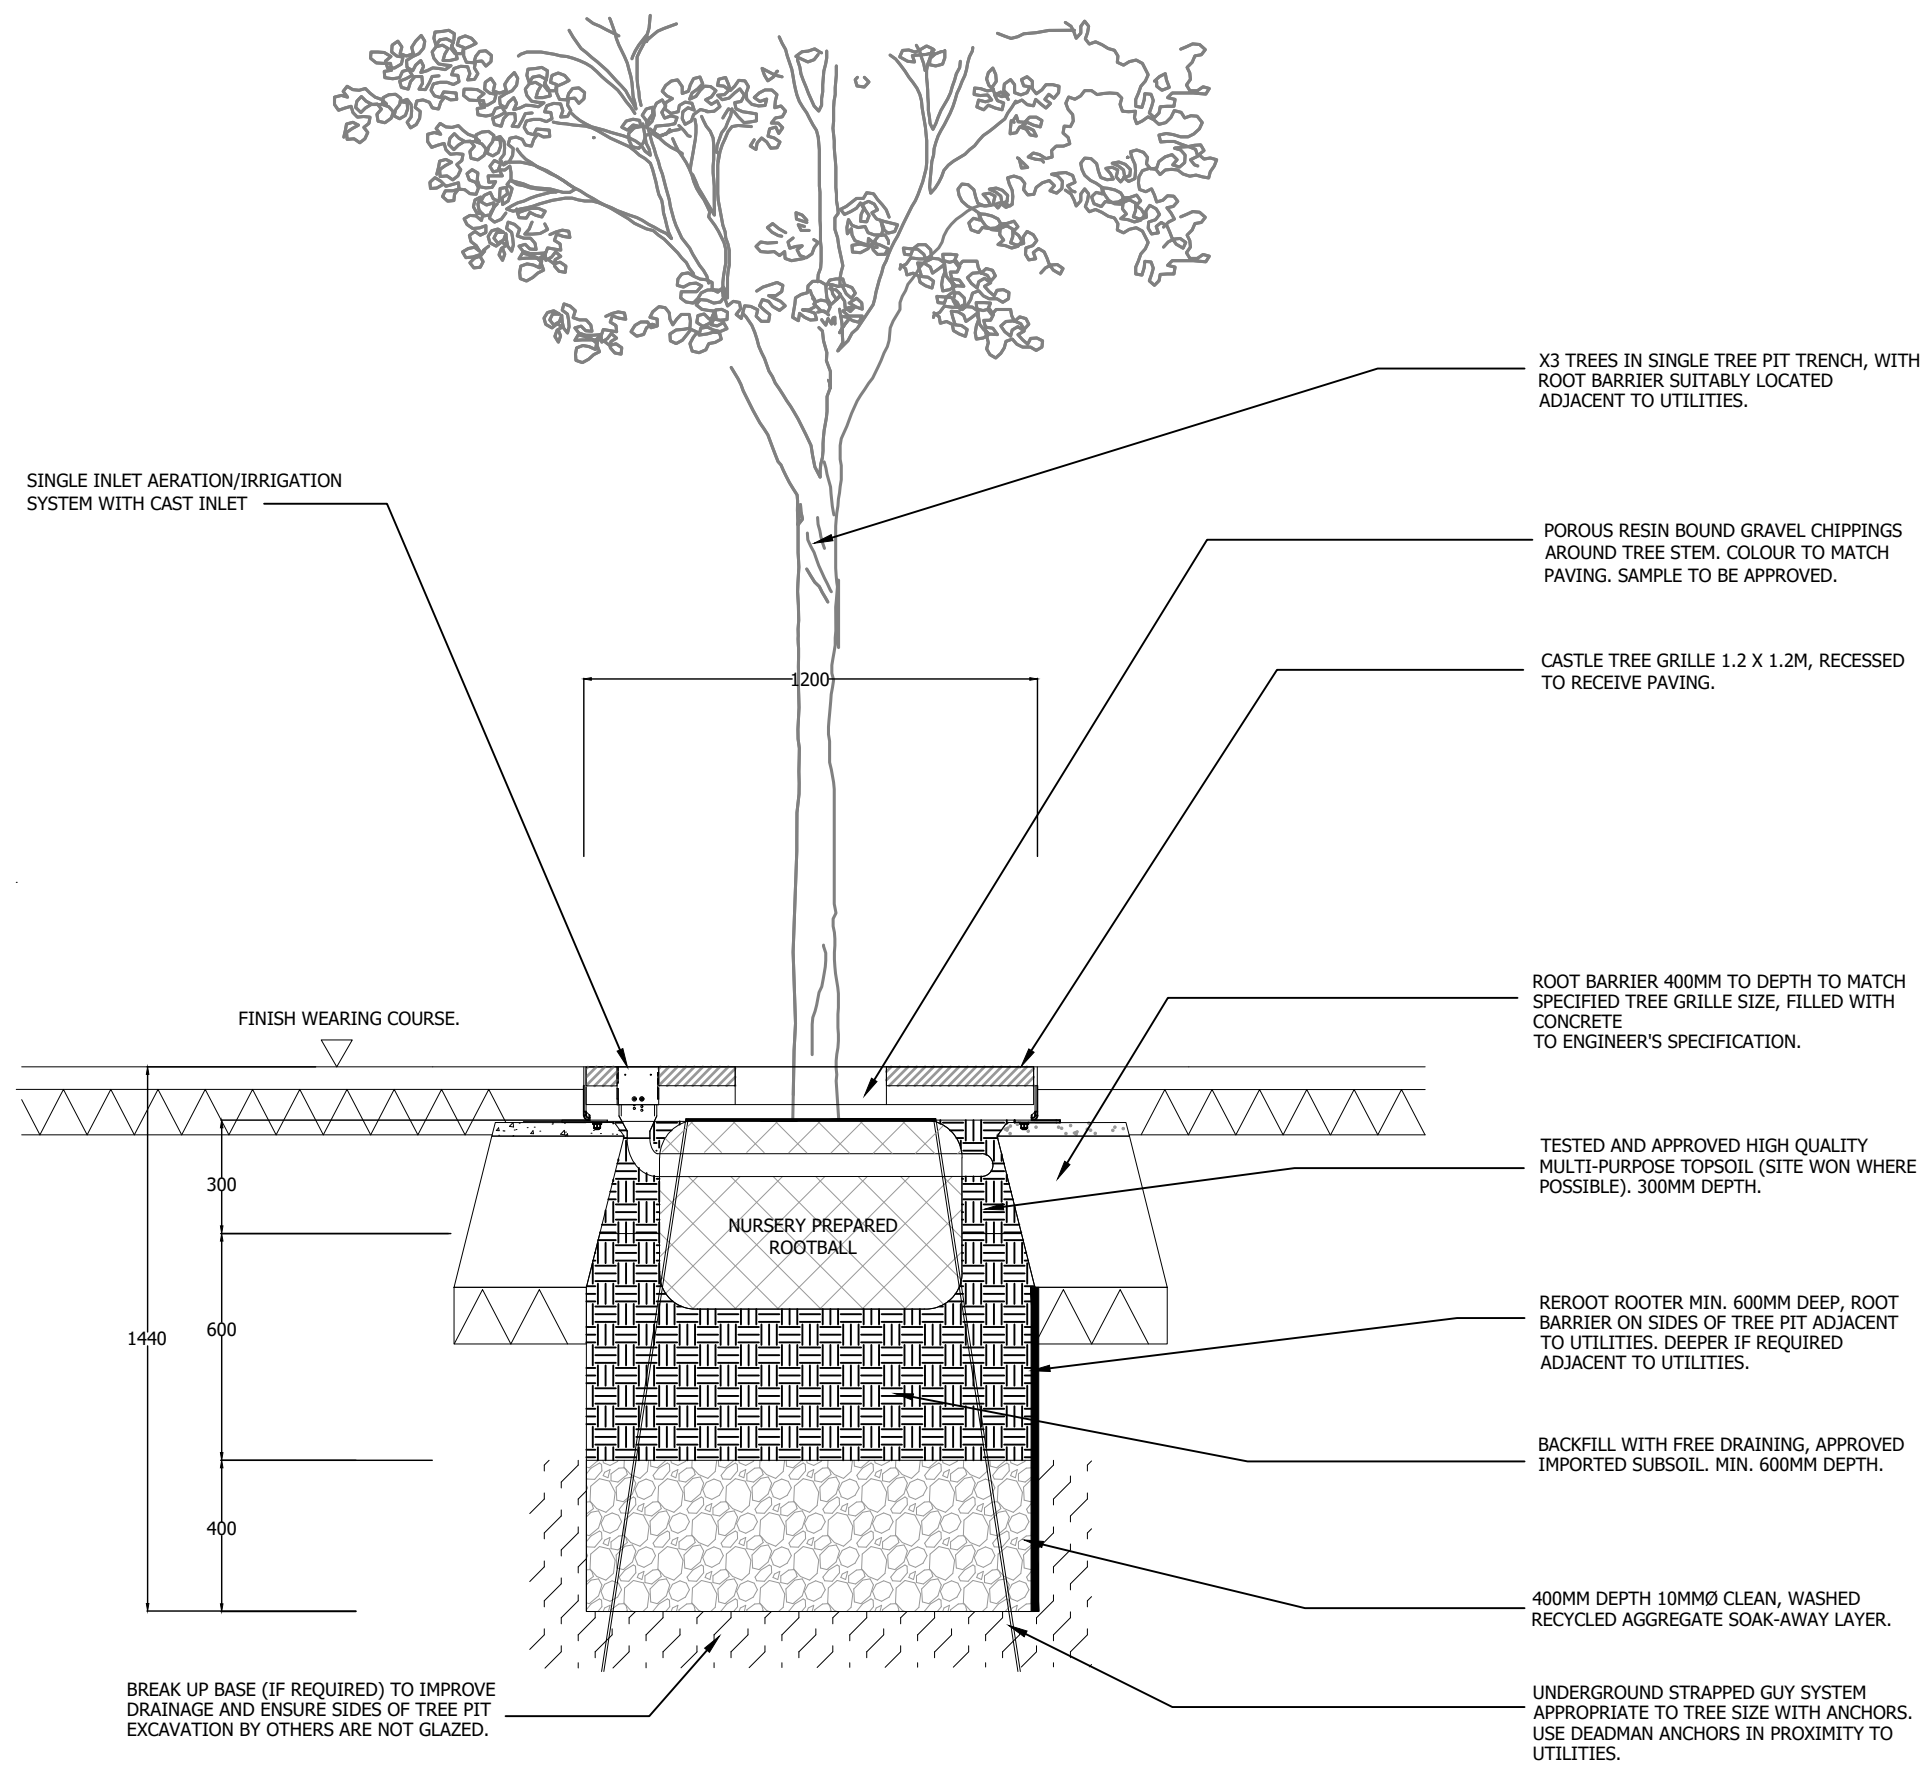

6 INDIVIDUAL TREE PLANTING - TREE PIT IN HARD LANDSCAPING
Scale 1:10@A1

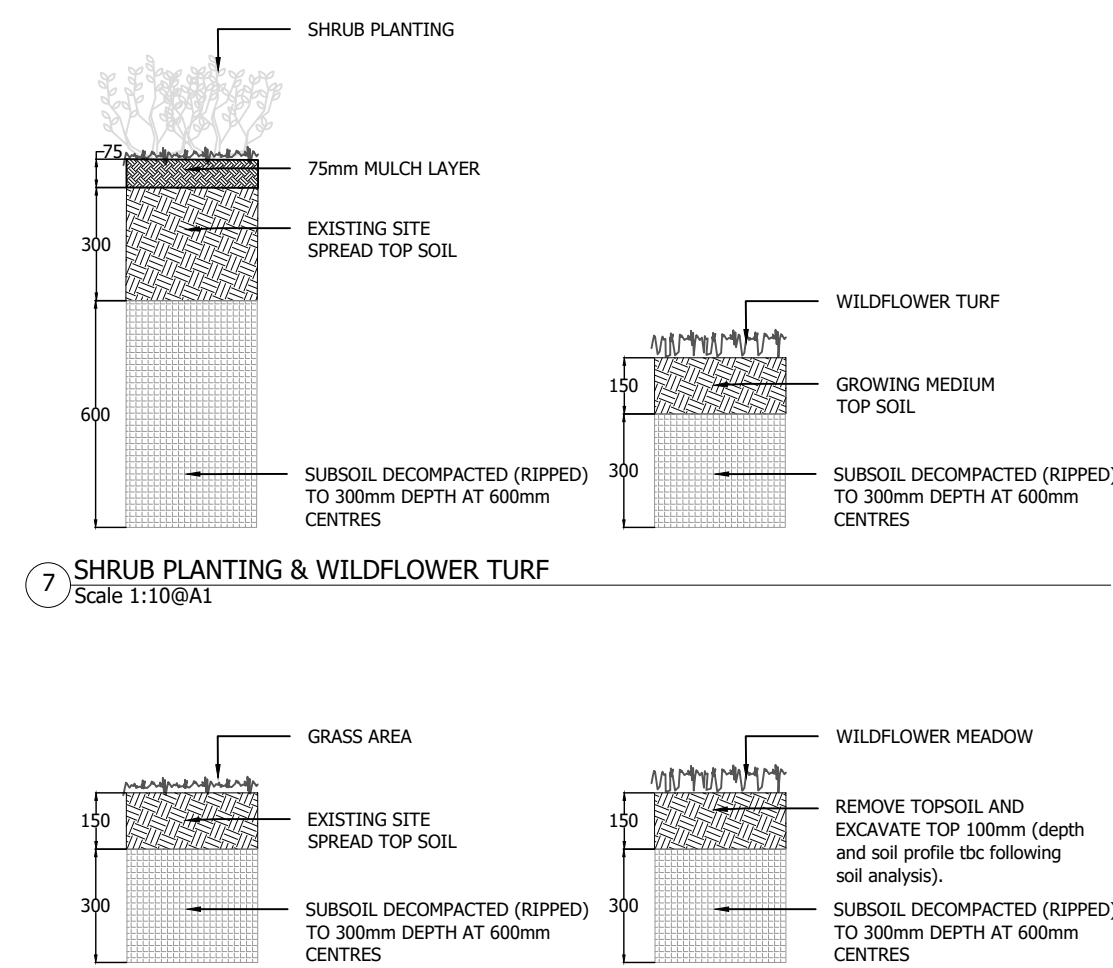

7 SHRUB PLANTING & WILDFLOWER TURF
Scale 1:10@A1

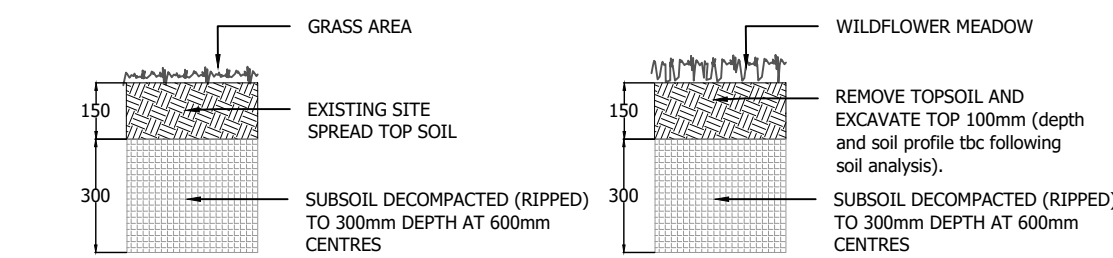

8 GRASS & WILDFLOWER PLANTING
Scale 1:10@A1

NOTES:
To be read in conjunction with Barton Willmore now Stantec drawing for Materials and Furniture, landscape details and specification. Cross refer to Stantec drawings for detail on Highways, Lighting, Keystone for Arboricultural information and Powell Dodson for Architecture.

PLANNING

Project
Wildfox Resort
Afan Valley

Drawing Title
Landscape RMA GA
Typical Details

Date 08.07.22
Project No 33988

Scale 1:200 @A1
1:400 @A3

Drawing No RG-L-03-10

Drawn by AFS/PK
Check by JH
Revision B



Town Planning • Master Planning & Urban Design • Architecture •
Landscape Planning & Design • Infrastructure & Environmental Planning •
Heritage • Graphic Communication •
Communications & Engagement • Development Economics

bartonwillmore.co.uk

Offices at Birmingham Bristol Cambridge Cardiff Edinburgh Glasgow Leeds London Manchester Newcastle Reading Southampton