



Wildfox Resorts, Afan Valley


Hotel and Carpark - Proposed Sections

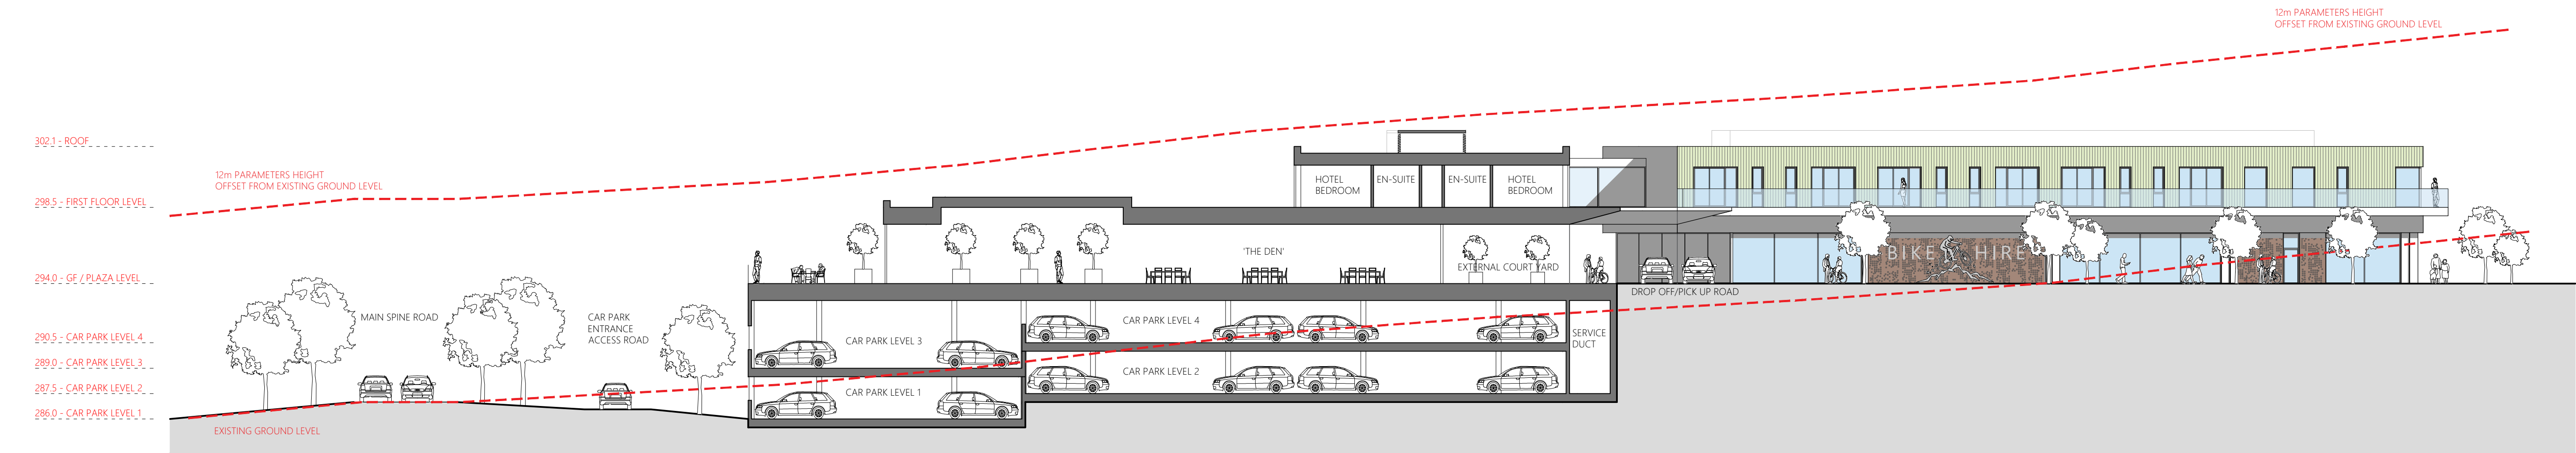


Section 1 1:200

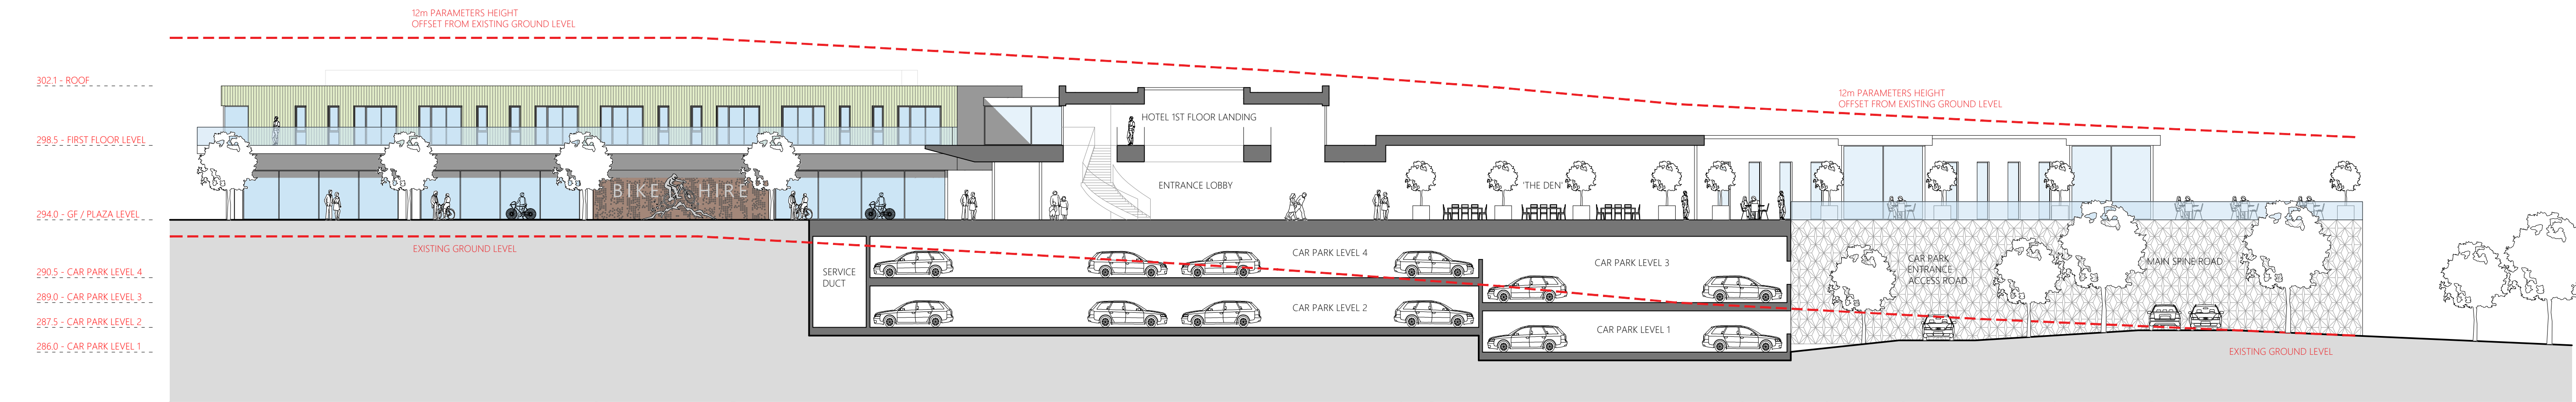

Section 2 1:200

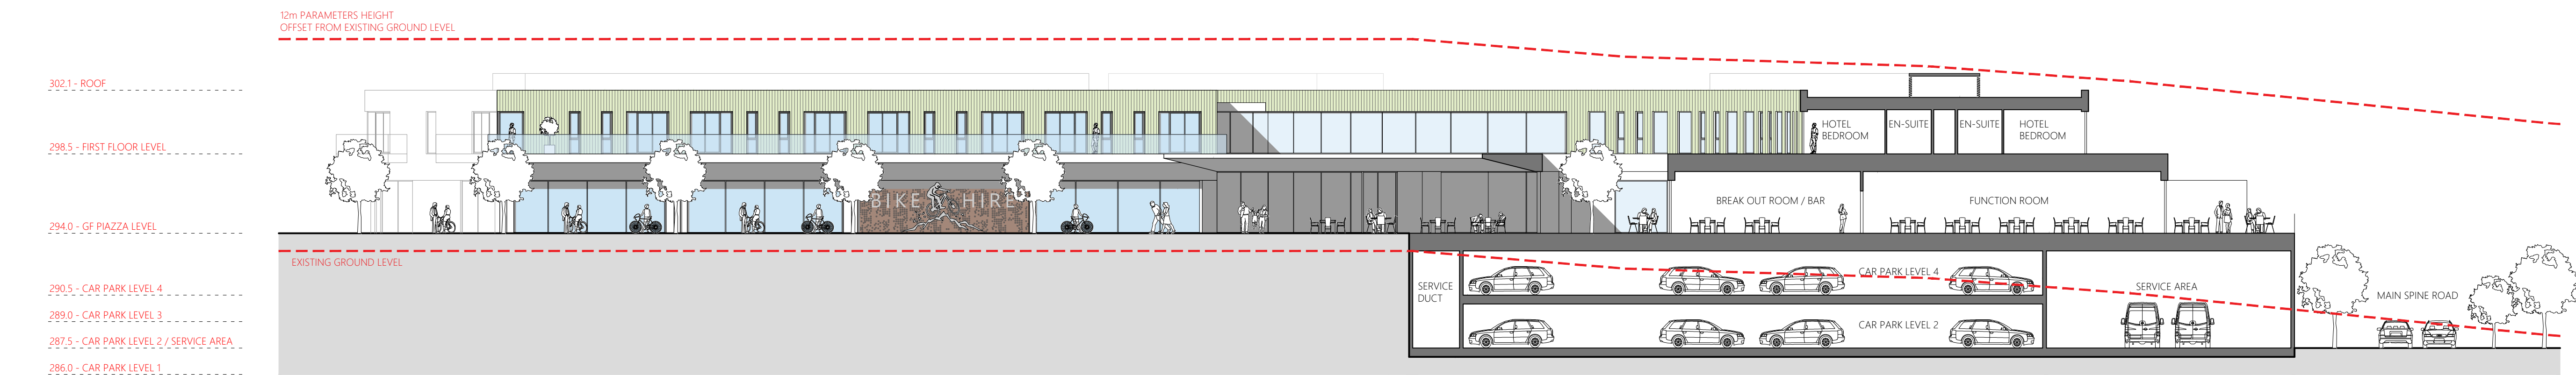


Section 3 1:200

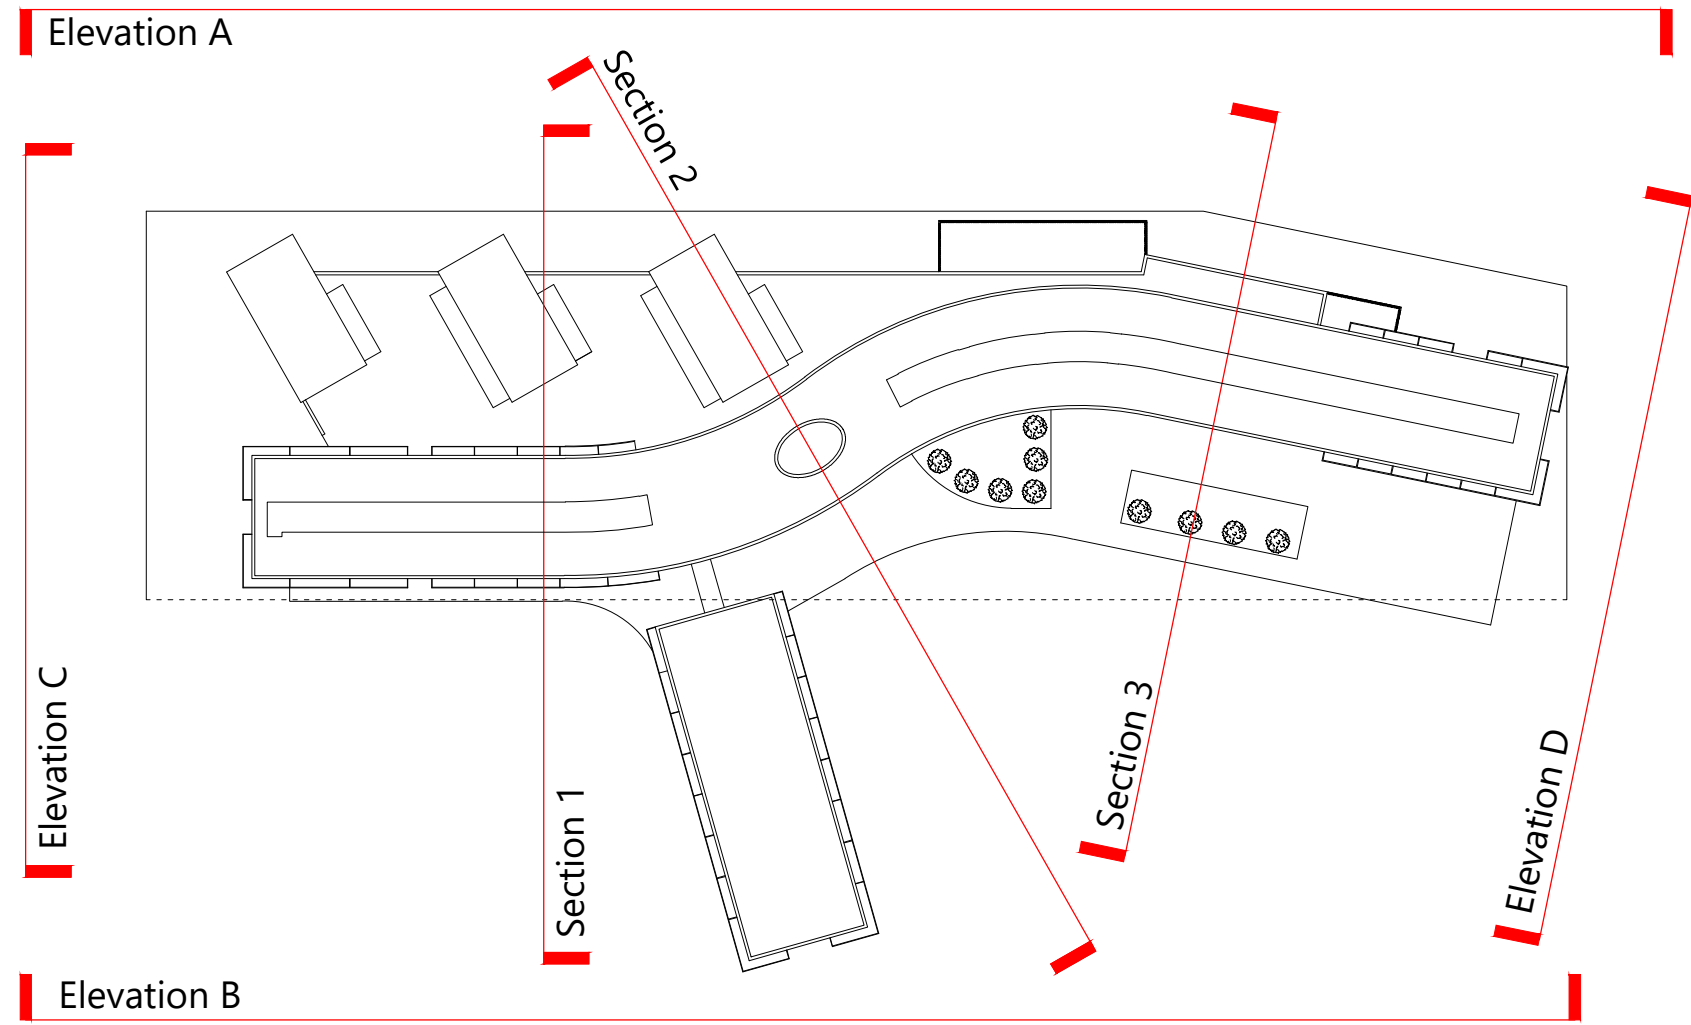

Location Plan N.T.S

LANDSCAPING FOR INFORMATION PURPOSES ONLY
TRAILS FOR INFORMATION PURPOSES ONLY

0 10m 20m
SCALE 1:200

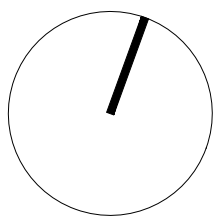

This drawing must not be scaled. Figured dimensions and levels to be used. Any inaccuracies must be notified to the architect. Detail drawings and large scale drawings take precedence over smaller drawings.	Rev: -	Chk'd: -	Rev: -	Chk'd: -	Rev: -	Chk'd: -	Rev: -	Chk'd: -	Rev: -	Chk'd: -
--	--------	----------	--------	----------	--------	----------	--------	----------	--------	----------

PRELIMINARY	
PLANNING	✓
DESIGN	
TENDER	
CONSTRUCTION	

powelldobson ARCHITECTS Cardiff Office: Suite 1F, Building One, Eastern Business Park, Wern Fawr Lane, Old St Mellons, Cardiff CF3 5EA. Tel: +44 (0)333 33 201 001 www.powelldobson.com	Drawing No. 21055 (05) 126 Rev. -
Contract: Wildfox Resorts, Afan Valley Hotel and Car Park Title: Proposed Sections	Scale: 1:200 @ A0 Date: Aug 2022 Drawn: WM Checked: