



Wildfox Resorts, Afan Valley


Hotel and Car Park - Proposed Elevations

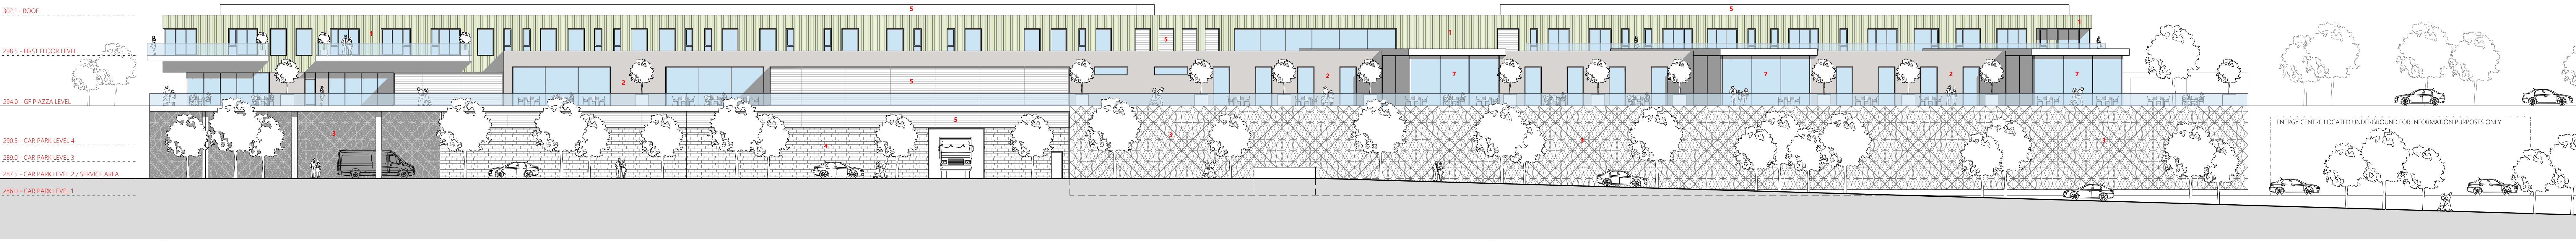

Elevation A 1:200

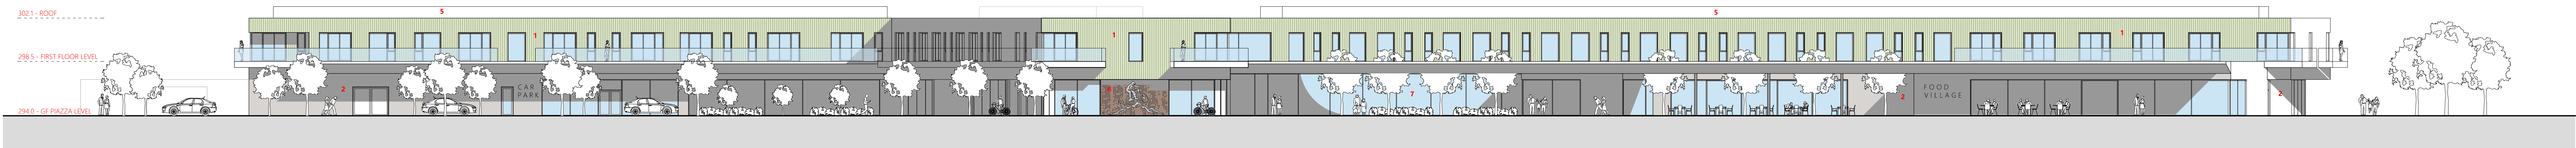


Elevation B 1:200

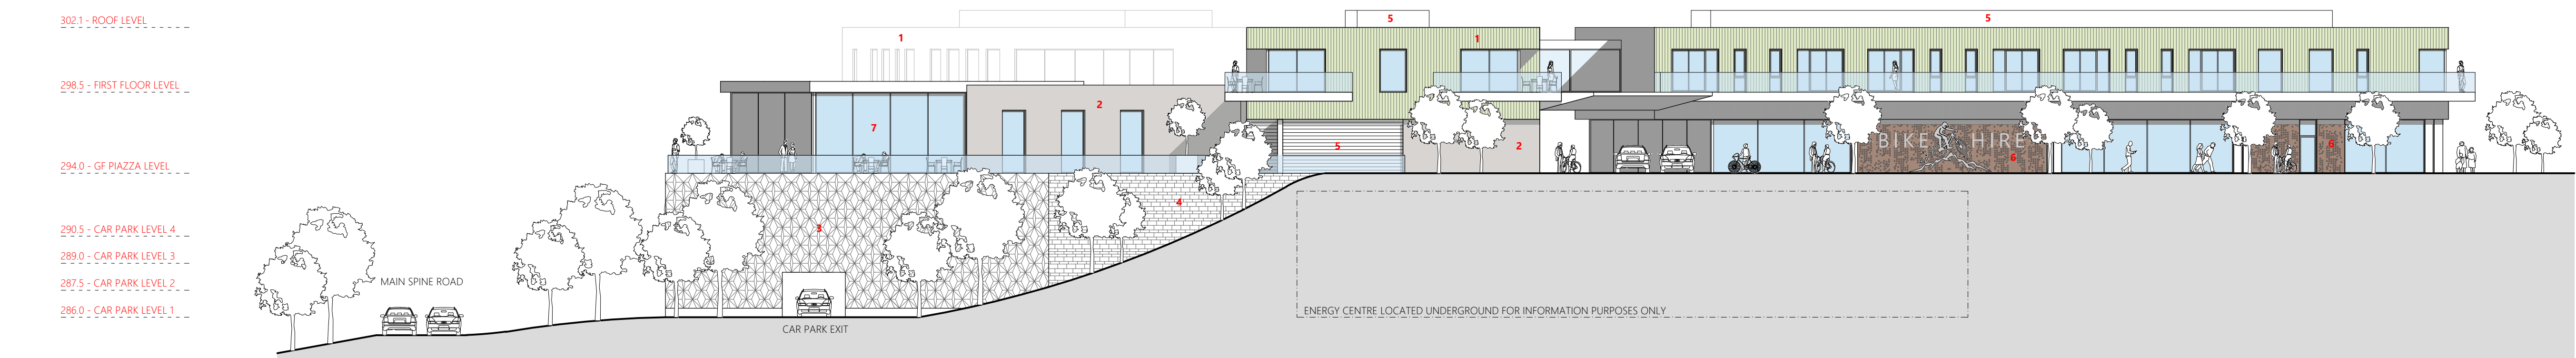


Elevation C 1:200

- MATERIAL SCHEDULE**
- 1. Glazed ceramic vertical tiles. Colour: Green, to be agreed with LPA
 - 2. GRC cladding panels or similar approved. Colour: Warm Grey, to be agreed with LPA
 - 3. Geometric pattern metal rainscreen cladding Colour: Bronze, to be agreed with LPA
 - 4. Stone rainscreen cladding. Colour: Grey, to be agreed with LPA
 - 5. PC Aluminium Louvers. Colour: Dark Grey, to be agreed with LPA
 - 6. Perforated metal panels. Colour: Patinated weathering steel, to be agreed with LPA
 - 7. Glass curtain walling system
- Balustrading** - Glass
Doors and windows - PC Aluminium. Colour: Dark grey, to be agreed with LPA

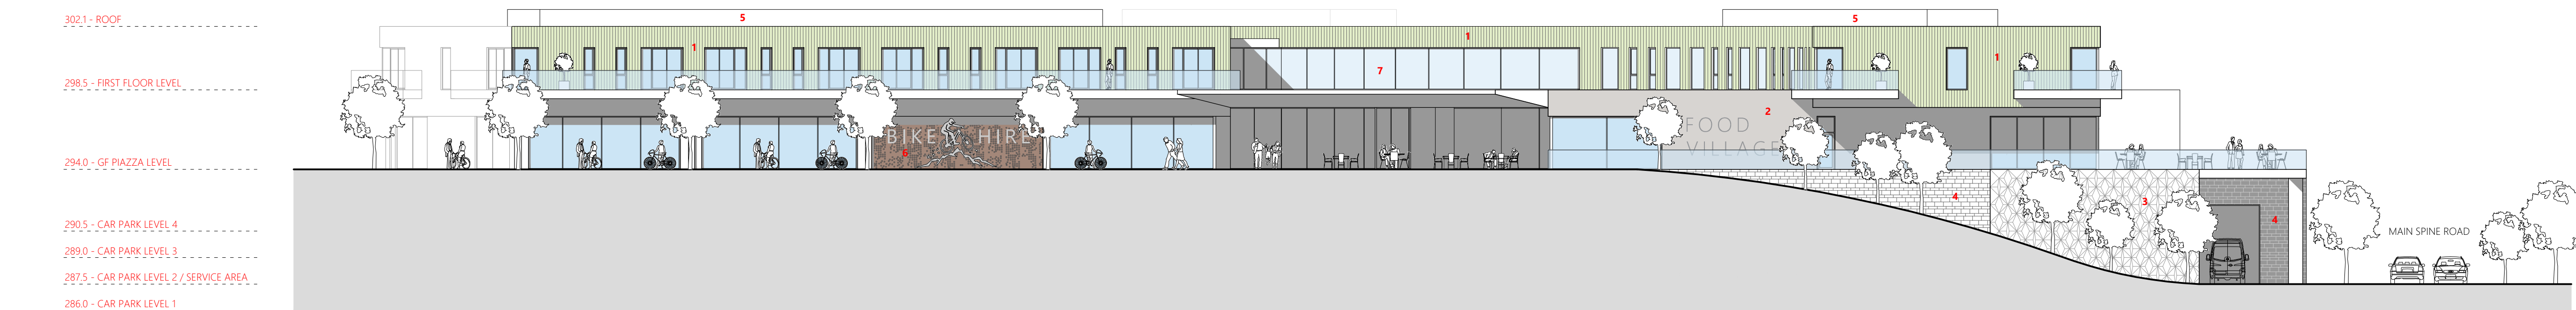


Elevation D 1:200

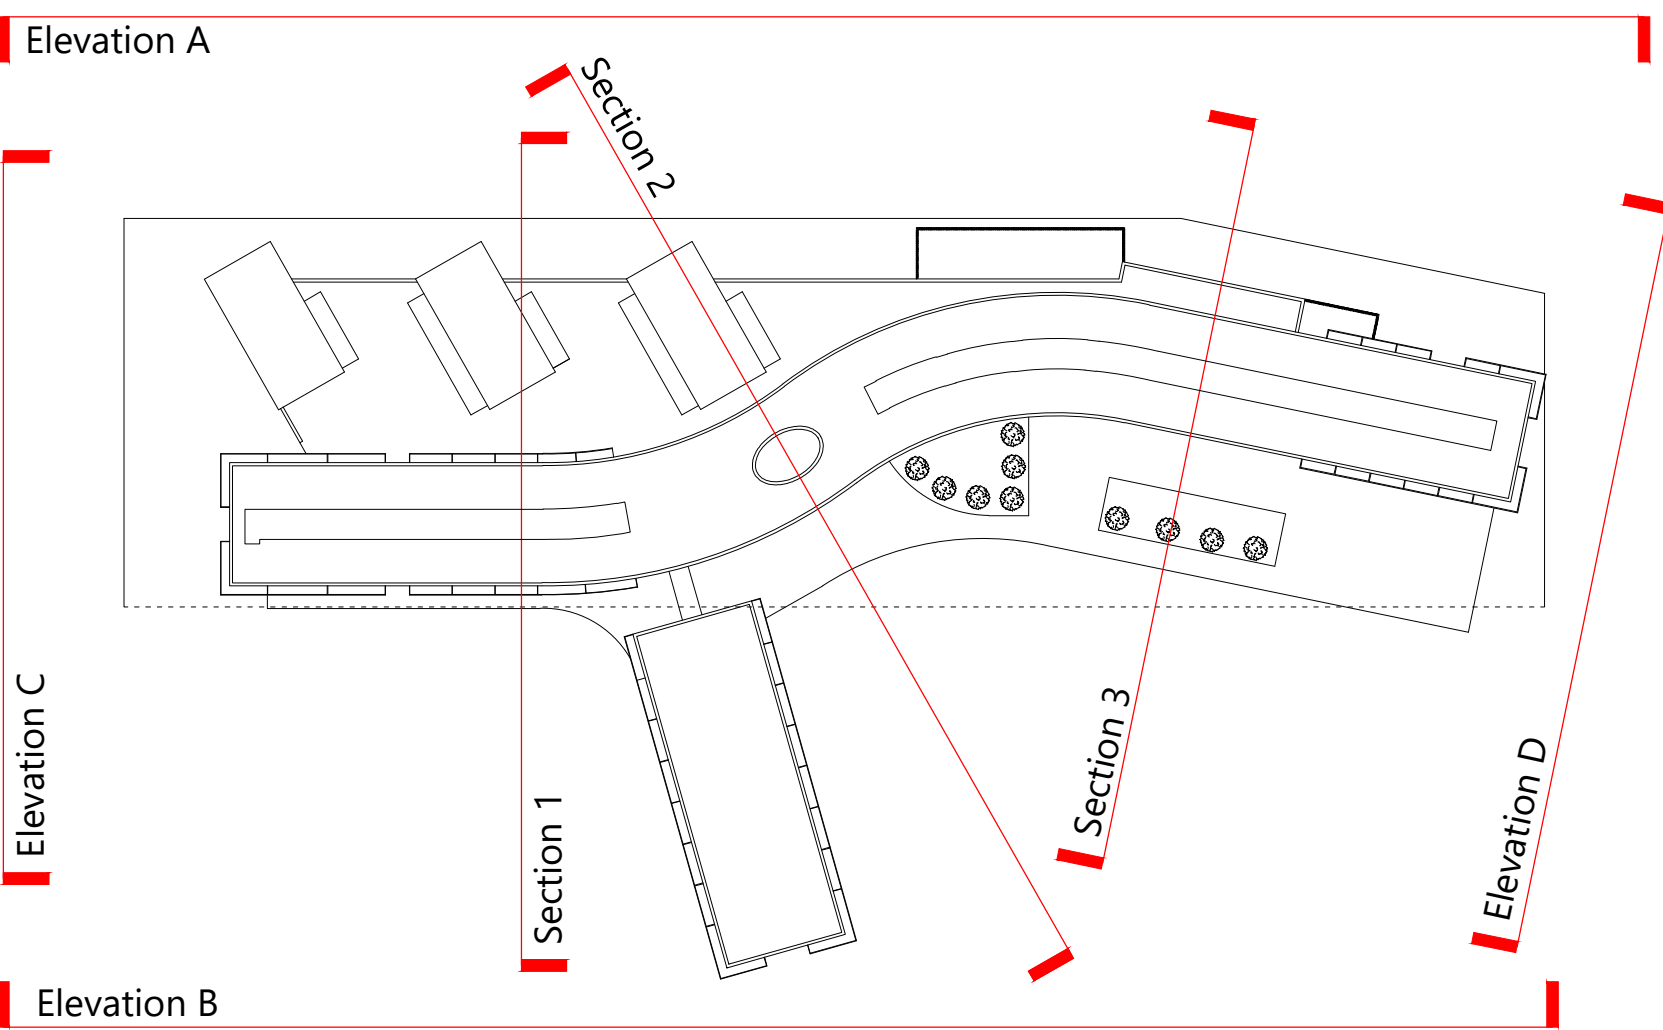

Location Plan N.T.S

LANDSCAPING FOR INFORMATION PURPOSES ONLY
TRAILS FOR INFORMATION PURPOSES ONLY

0 10m 20m
SCALE: 1:200

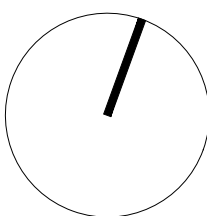

This drawing must not be scaled. Figured dimensions and levels to be used. Any inaccuracies must be notified to the architect. Detail drawings and large scale drawings take precedence over smaller drawings.	Rev:		Chk'd:	Rev:		Chk'd:	Rev:		Chk'd:	Rev:		Chk'd:	Rev:		Chk'd:
	-	-													

PRELIMINARY	
PLANNING	✓
DESIGN	
TENDER	
CONSTRUCTION	

powelldobson ARCHITECTS Cardiff Office: Suite 1F, Building One, Eastern Business Park, Wern Fawr Lane, Old St Mellons, Cardiff CF3 5EA Tel: +44 (0)333 33 201 001 www.powelldobson.com		Drawing No.	Rev.
Contract: Wildfox Resorts, Afan Valley		21055 (05) 125	-
Hotel and Car Park		Scale:	1:200 @ A0
Title: Proposed Elevations		Date:	Aug 2022
		Drawn:	WM
		Checked:	