


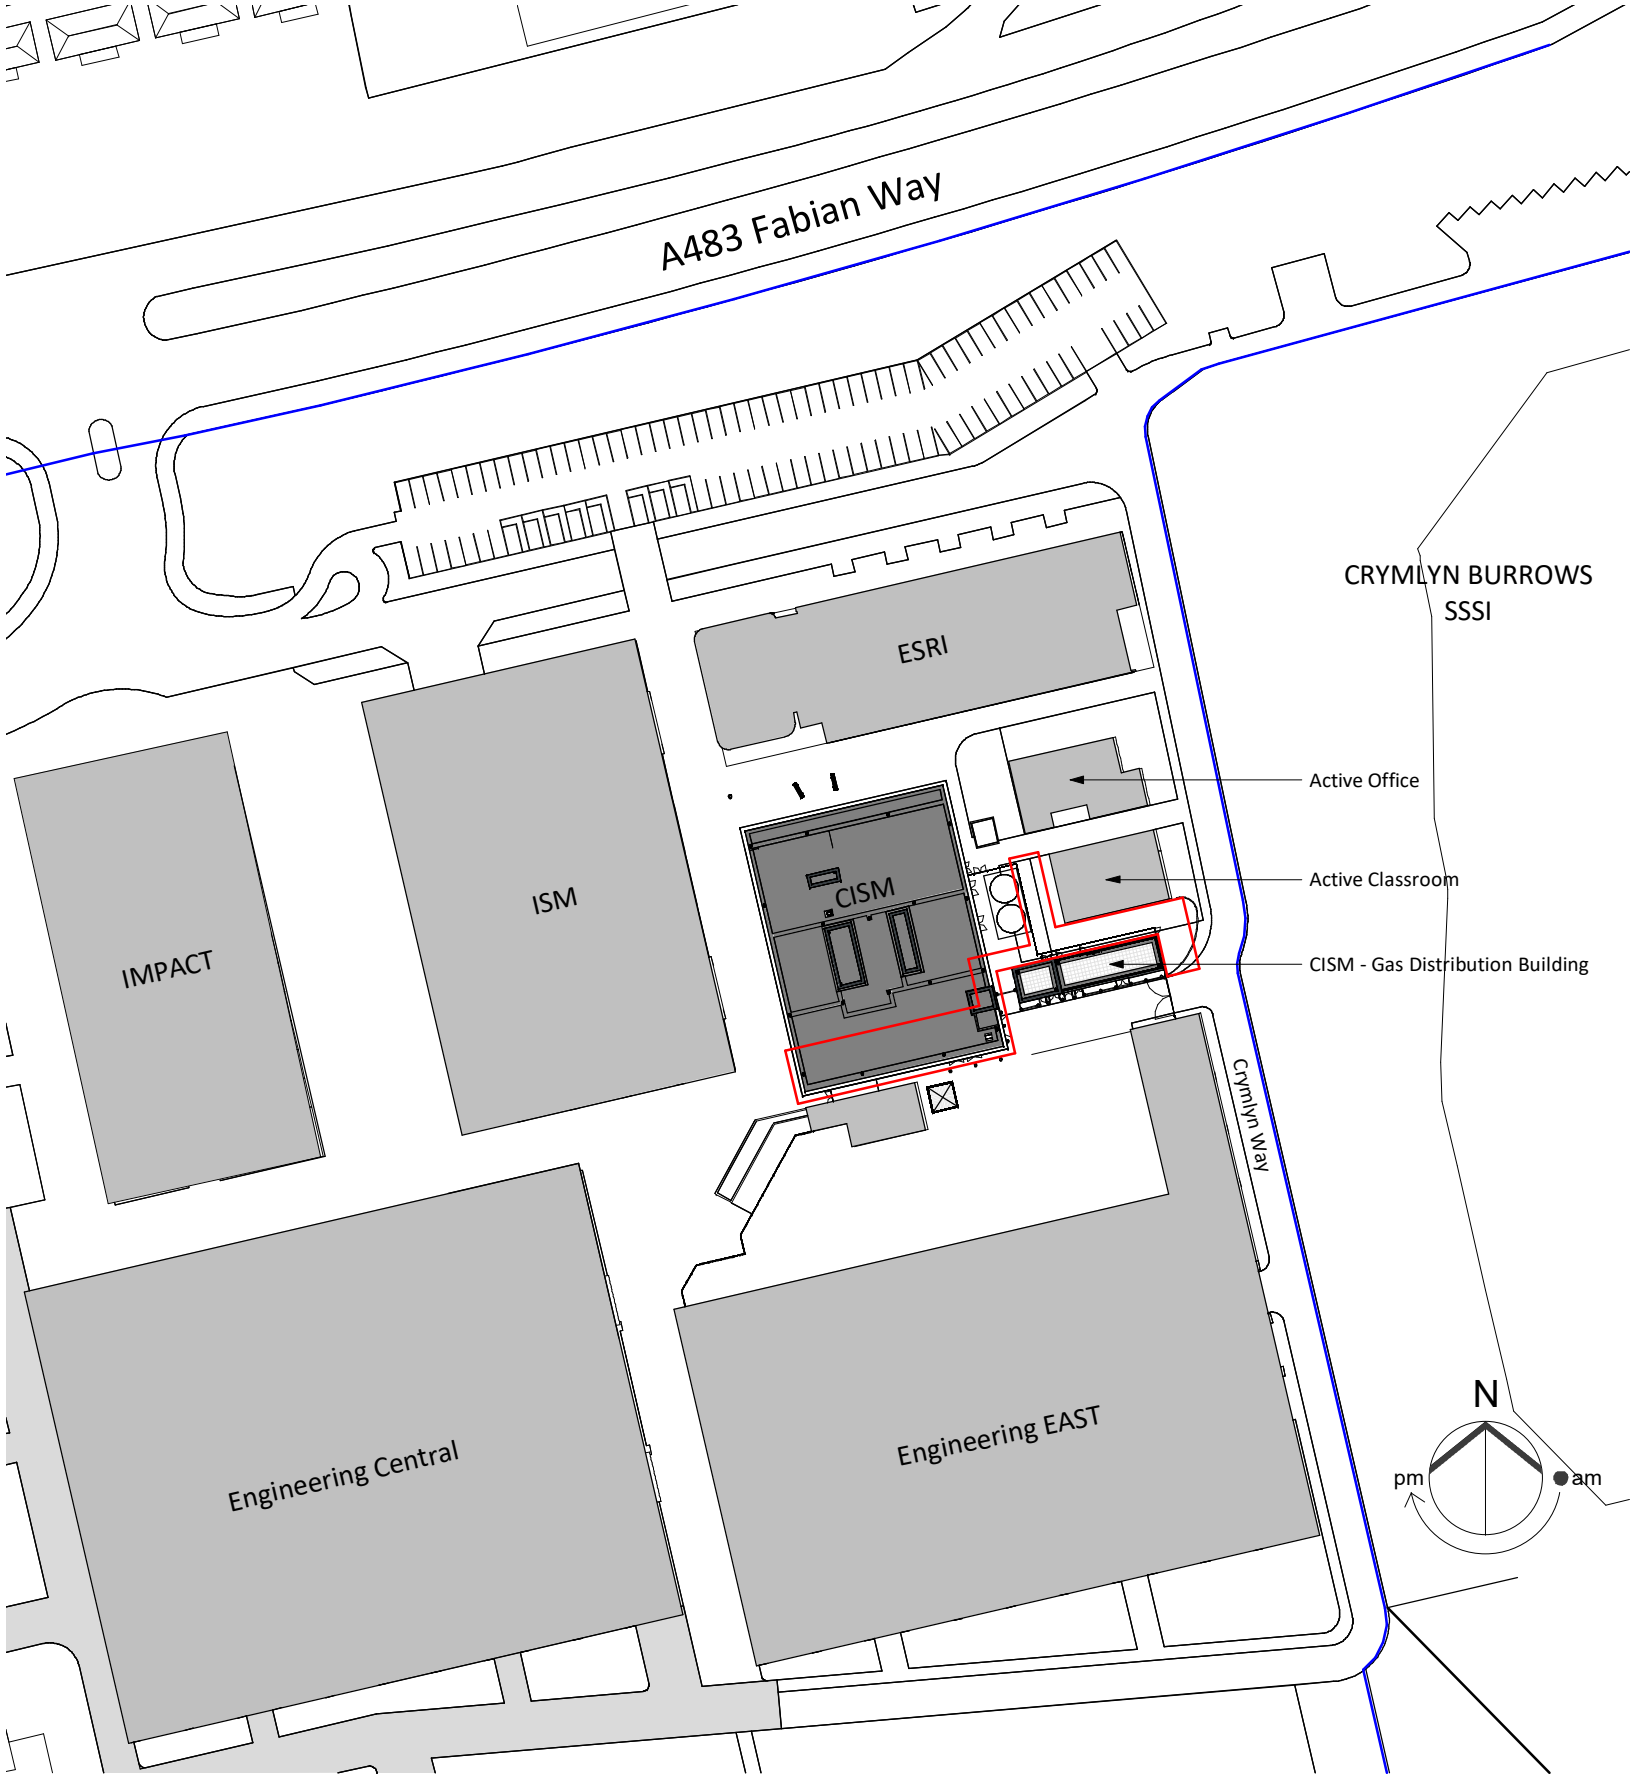

SIN_O Site Location Plan
1 : 1250

PL	P175	26.08.22	ROOF MOUNTED TURBINE PLANNING ISSUE
STATUS	REV	DATE	DESCRIPTION
CLIENT			
Swansea University			REVISED BY Gethin Davies
			CHECKED BY Richard
			Croydon
			ORIGINATOR NO 152296

CONSULTANT
STRIDE TREGLOWN
www.stridetreglown.com © Stride Treglown Limited 2017
PROJECT
CISM
SU Bay Campus

DRAWING TITLE
SIN_O Site Location Plan

SUITABILITY STATUS PL : PLANNING	SCALE 1 : 1250 @ A3
PROJECT ORIGINATOR ZONE LEVEL TYPE ROLE CLASS. NUMBER CISM-STL-XX-ZZ-DR-A-XXXX-09000	REVISION P175