


PROPOSED ENERGY CENTRE. LAYOUT
TO BE DESIGNED BY OTHERS

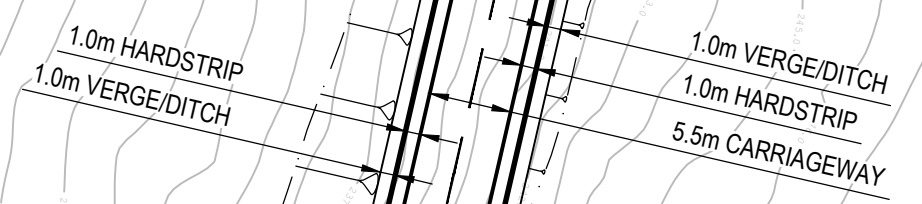

Copyright Reserved

The Contractor shall verify and be responsible for all dimensions. DO NOT scale the drawing
- any errors or omissions shall be reported to Stantec without delay.
The Copyrights to all designs and drawings are the property of Stantec. Reproduction or
use for any purpose other than that authorized by Stantec is forbidden.

- KEY:**
- SITE BOUNDARY
- PROPOSED 1:1 EARTHWORKS

Issue Status

FOR PLANNING

This document is suitable only for the purpose noted above.
Use of this document for any other purpose is not permitted.



AFAN VALLEY

GENERAL ARRANGEMENT
DRAWING 2 OF 2

Project No. 332310590	Scale AS SHOWN
Revision P01	Drawing No. AV-STN-HAC-SR-DR-CH-0102