


Plot Date : 12/09/2017
File Name : C:\DRAWINGS\06552818 AFAN VALLEY\FIGURE 5 ABANDONMENT PLAN



Project Title AFAN VALLEY ADVENTURE RESORT CAERAU PARC AFAN VALLEY WALES		Drawing Title SUMMARY OF MINE ABANDONMENT PLANS		Purpose of issue INFORMATION		THIS DOCUMENT HAS BEEN PREPARED PURSUANT TO AND SUBJECT TO THE TERMS OF AECOM'S APPOINTMENT BY ITS CLIENT. AECOM ACCEPTS NO LIABILITY FOR ANY USE OF THIS DOCUMENT OTHER THAN BY ITS ORIGINAL CLIENT OR FOLLOWING AECOM'S EXPRESS AGREEMENT TO SUCH USE, AND ONLY FOR THE PURPOSES FOR WHICH IT WAS PREPARED AND PROVIDED.		AECOM MANCHESTER BRIDGEWATER HOUSE, WHITWORTH STREET, MANCHESTER. M1 6LT Tel: +44 (0)161 907 3500 Fax: +44 (0)161 907 3599 WWW.AECOM.COM	
Client AFAN VALLEY LTD				Designed AJM	Drawn DJT	Checked CM	Approved DL	Date 12/09/17	Drawing Number FIGURE 3
				AECOM Internal Project No. 60552818		Suitability			
				Scale @ A3 1:10 000		Zone / Mileage N/A			Rev P1

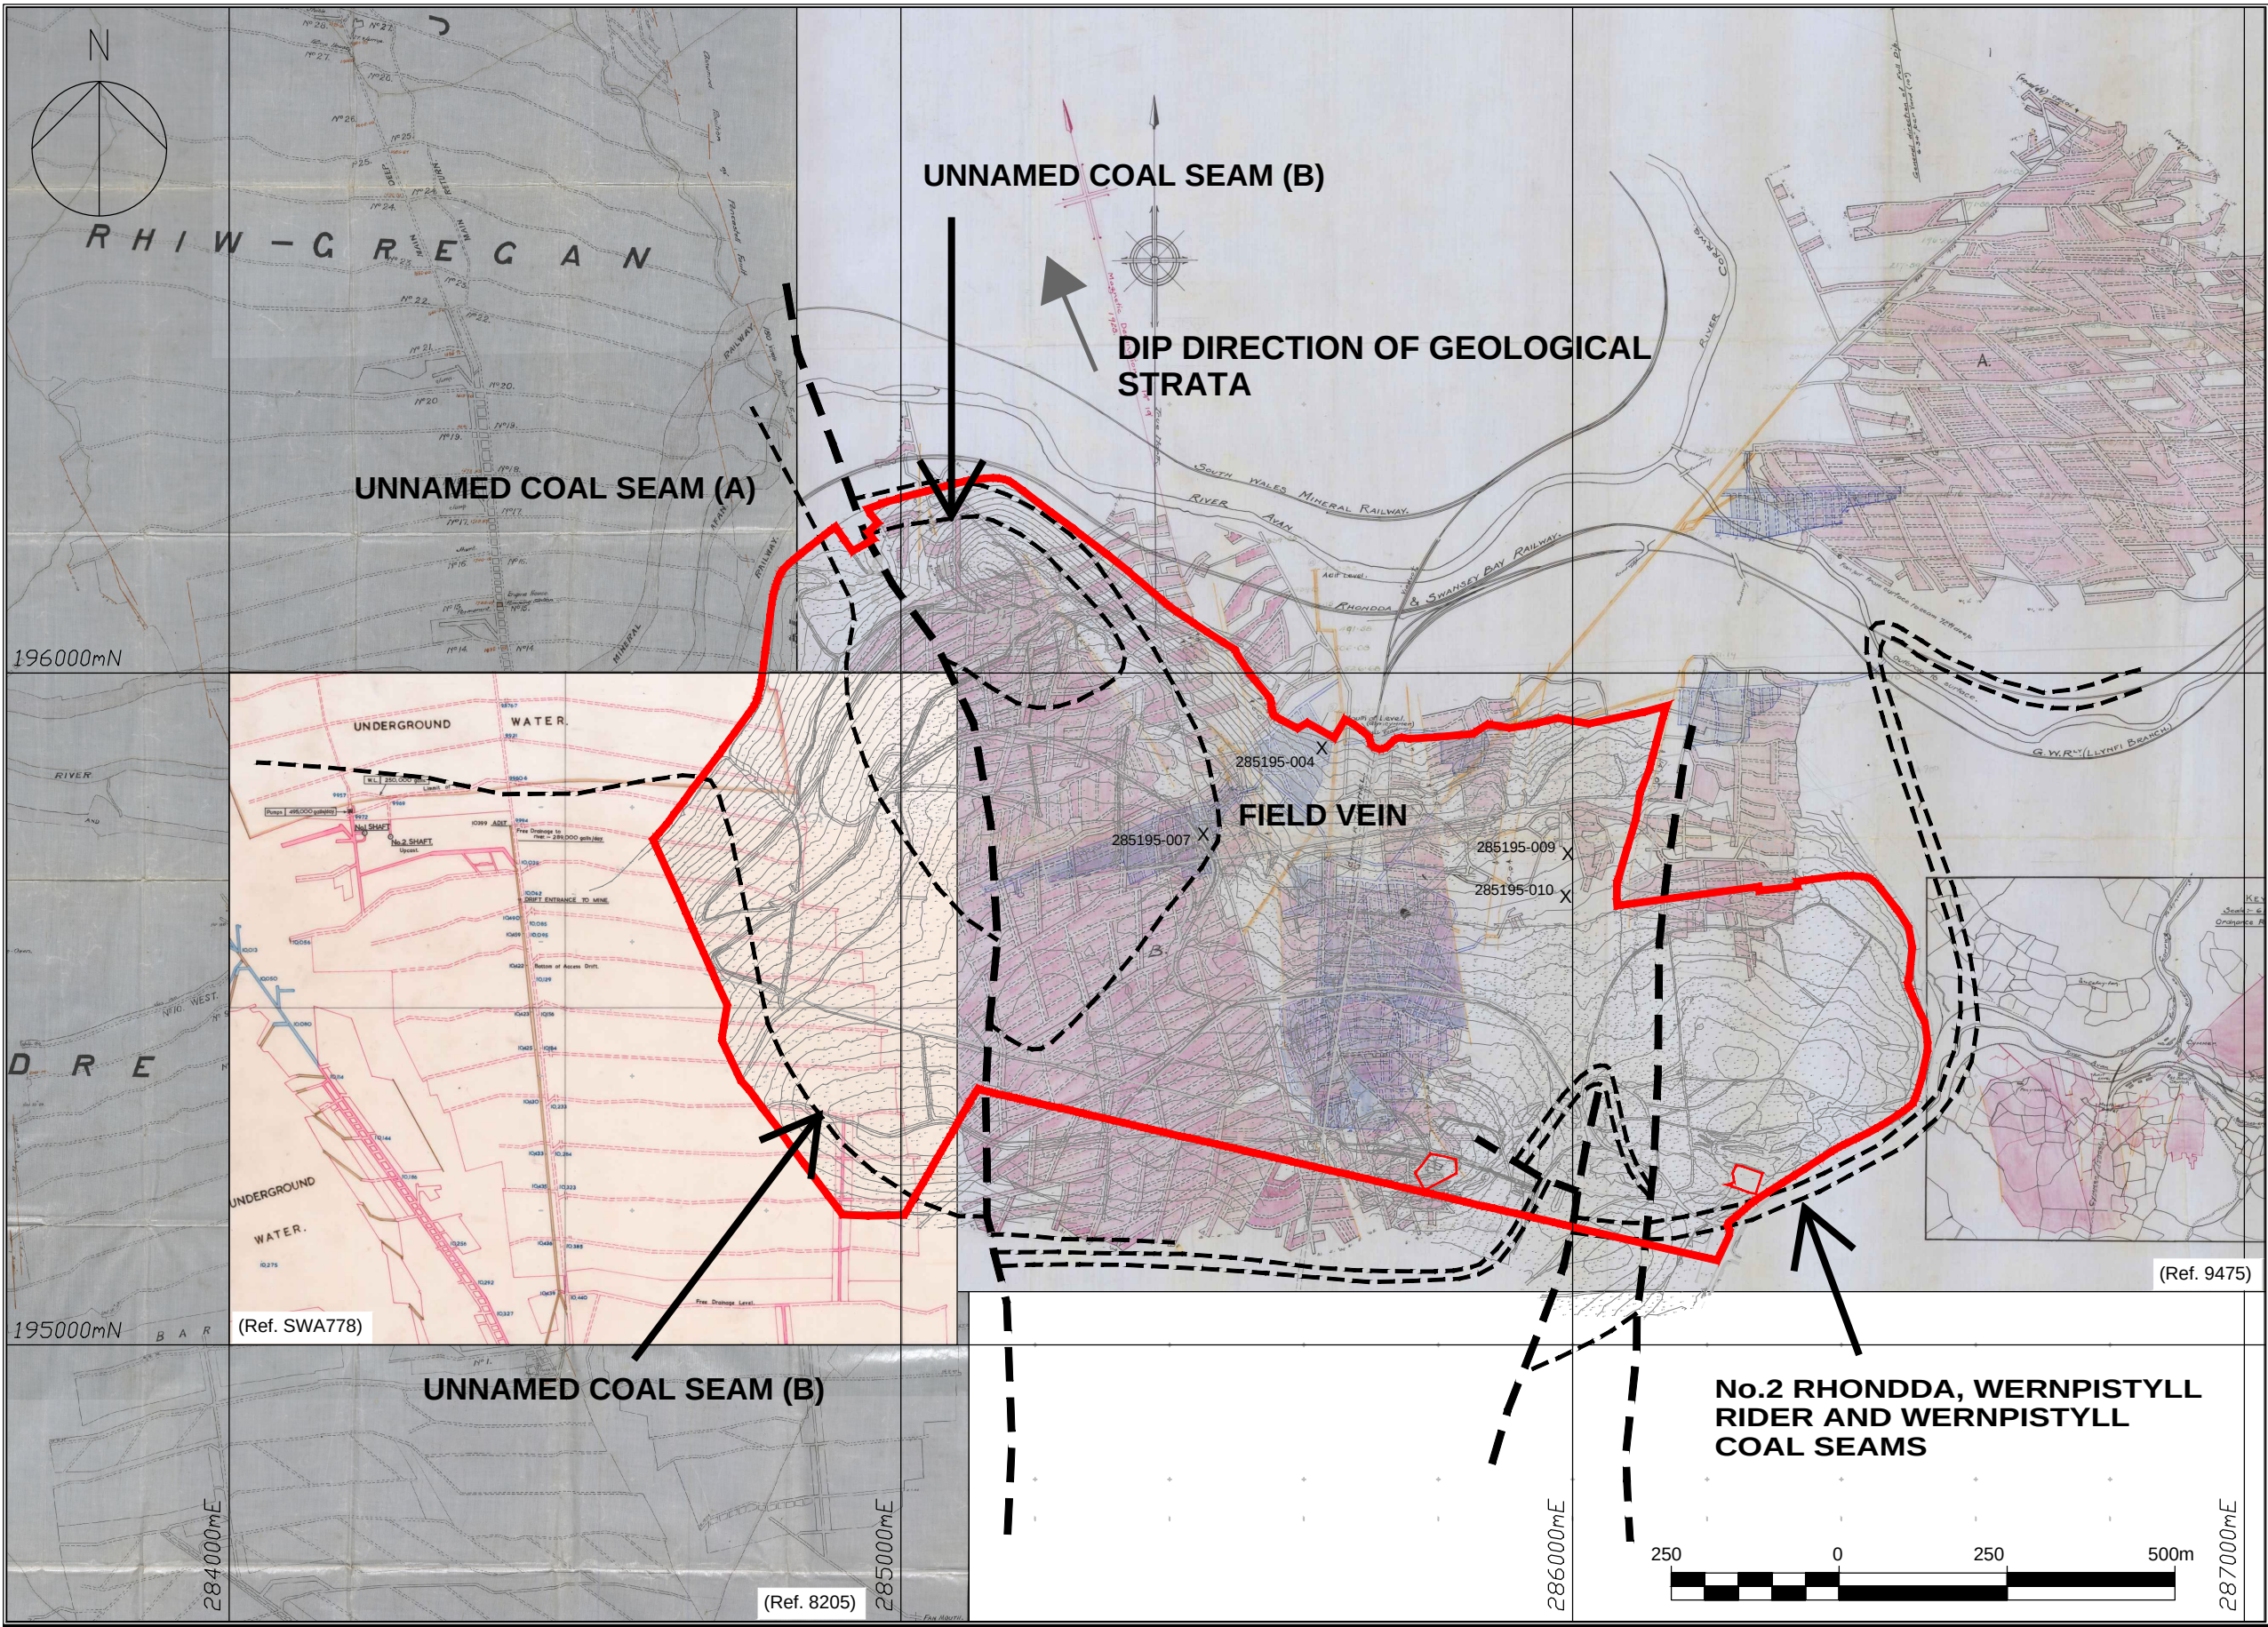