




Wildfox Resorts, Afan Valley

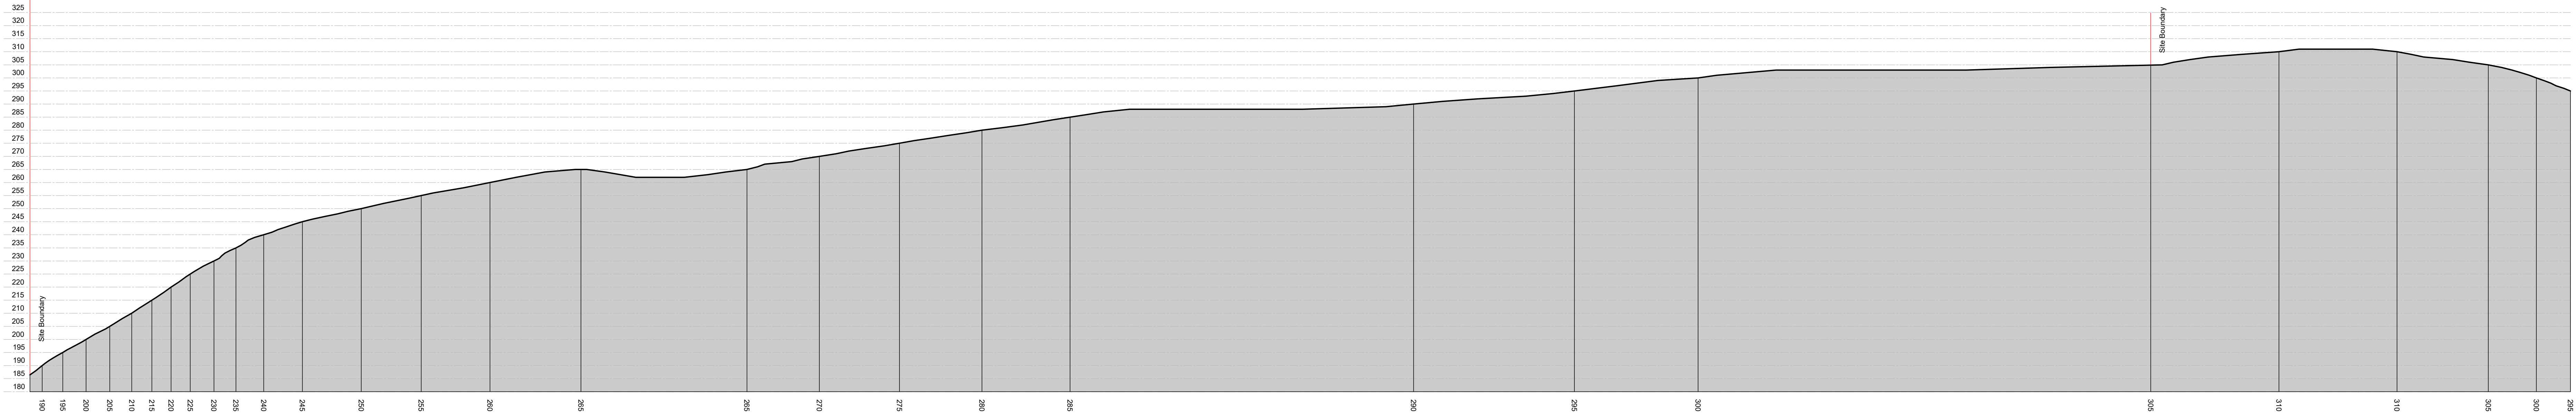



Section B-B

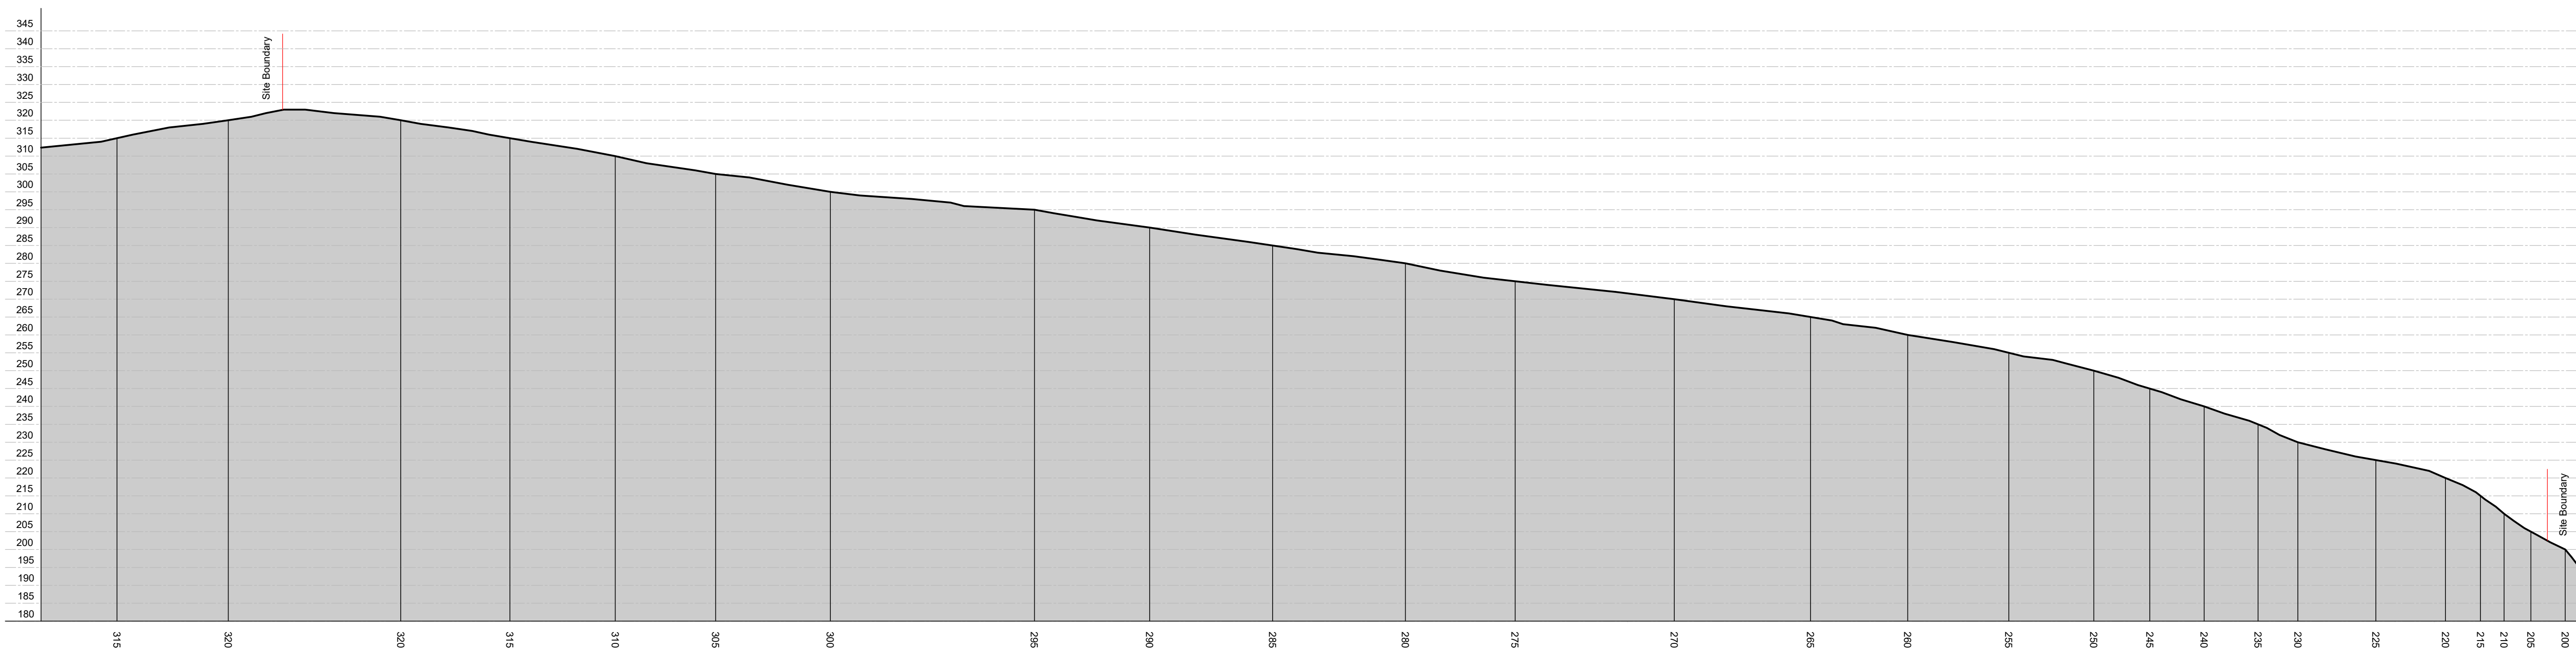

Section C-C

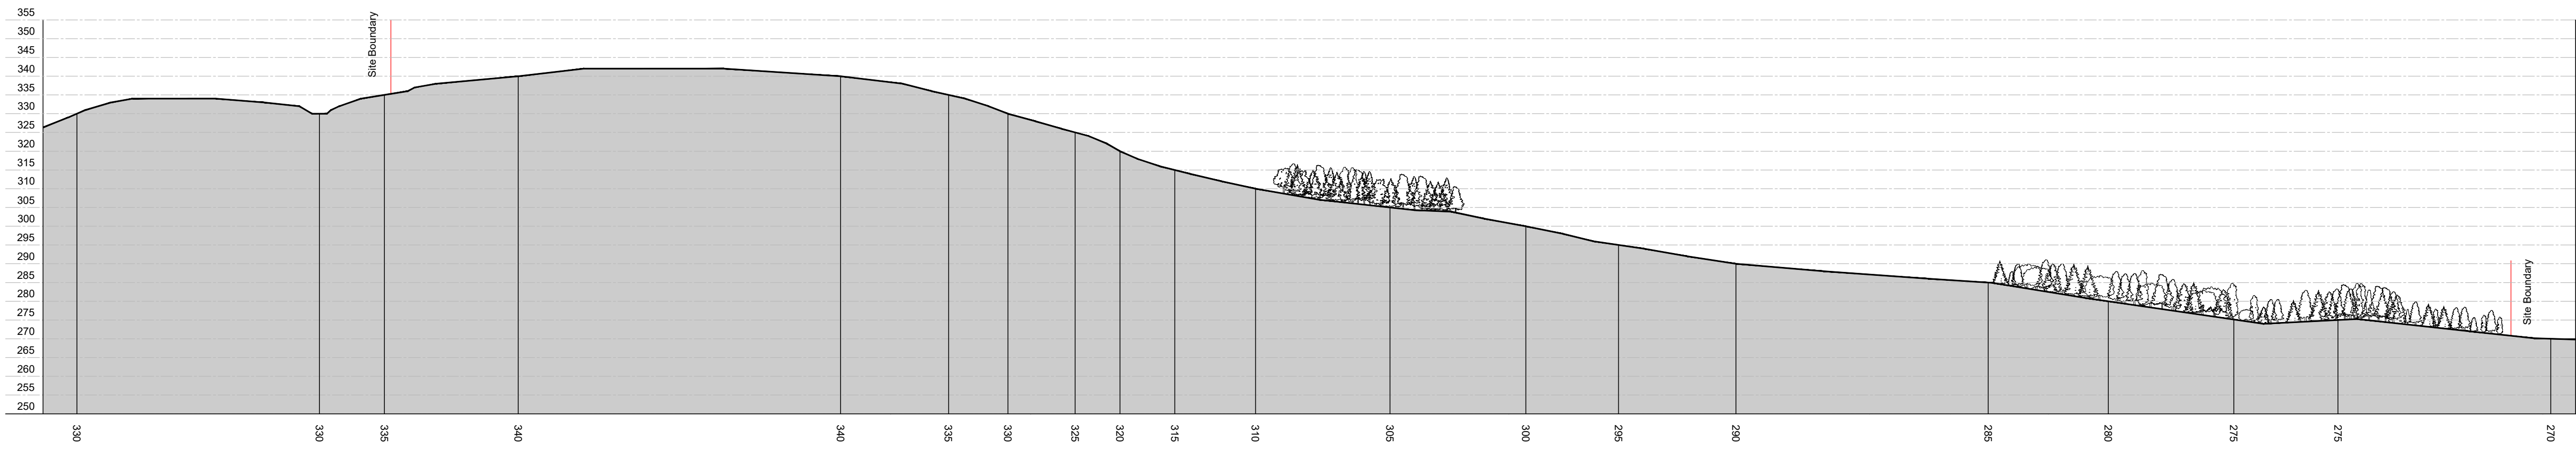

Section D-D

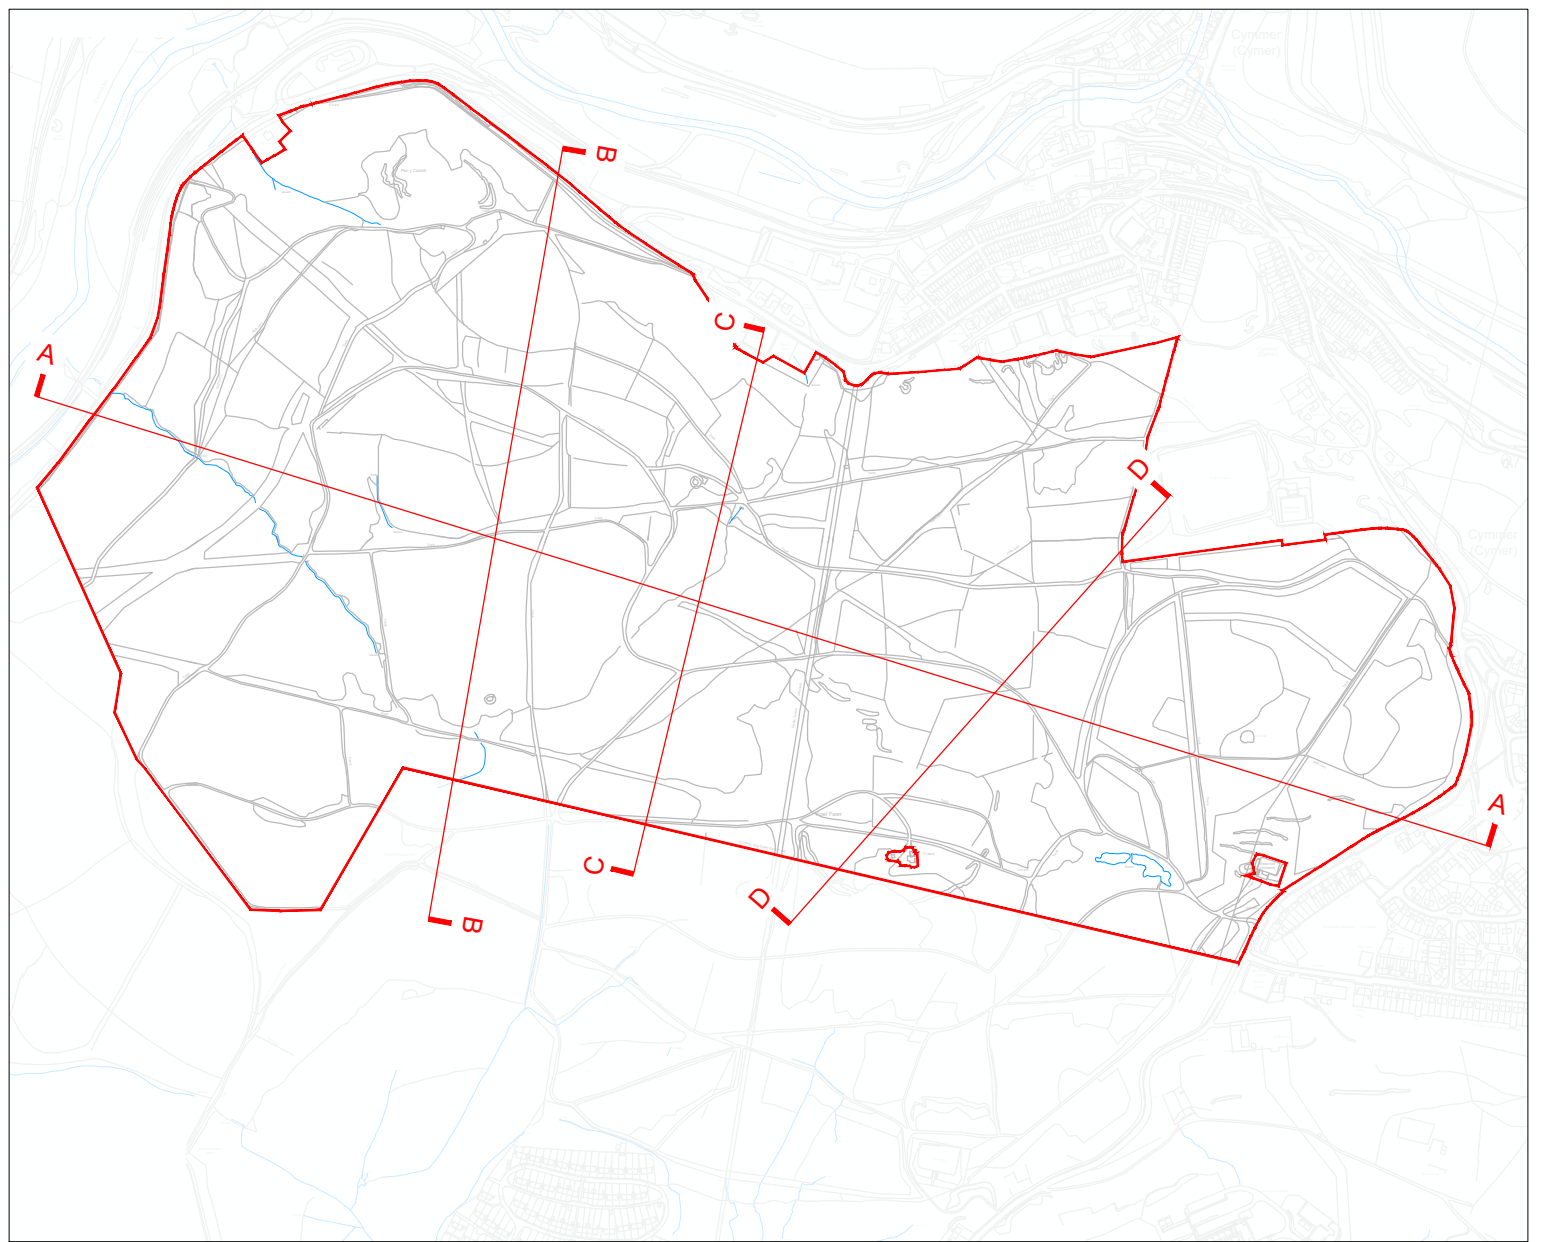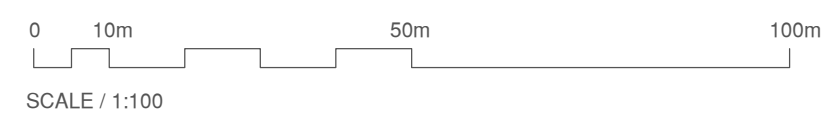

Location Plan 1:10,000

This drawing must not be scaled.
Figured dimensions and levels to be used.
Any inaccuracies must be notified to the architect.
Detail drawings and large scale drawings
take precedence over smaller drawings.

Rev:

Chk'd: Rev:

--	--

[illegible][illegible]

Chk'd: Rev:

--	--

[illegible][illegible]

Chk'd: Rev:

[illegible][illegible][illegible]

Chk'd: Rev:

[illegible][illegible][illegible]

Chk'd:

10

10

10

PRELIMINARY	
PLANNING	✓
DESIGN	
TENDER	
CONSTRUCTION	

		Drawing No. 21055 (05) 103 Rev. /
Client: Wildfox Resort, Afan Valley Project: Wildfox Resort, Afan Valley Address: 11111 Highway 1, Afan Valley, Afan Valley, Afan Valley Phone: 011 111 111 111 111 Email: info@powellcobson.co.uk		
Contract: Wildfox Resort, Afan Valley Title: Existing Site Sections 2	Scale: 1:1000/A0 Date: 24/08/2022 Drawn: AJP Checked: AMS	