
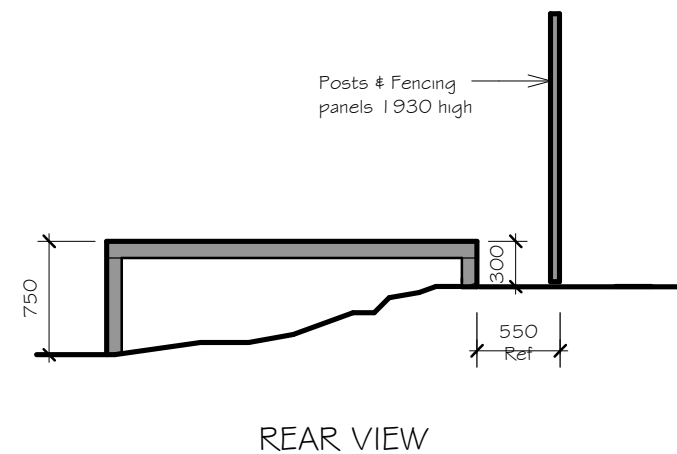
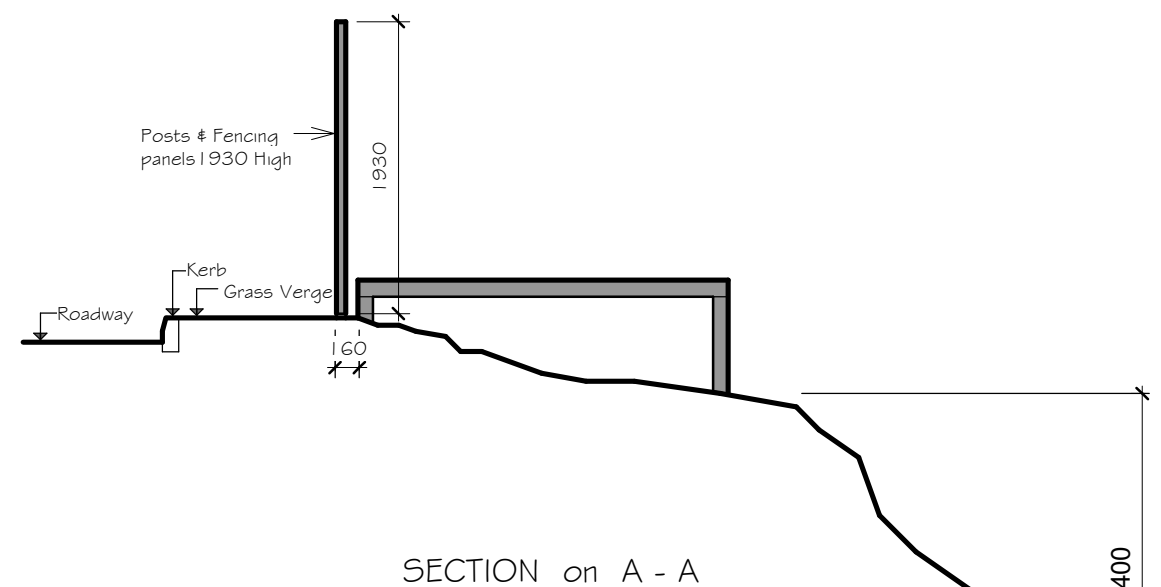
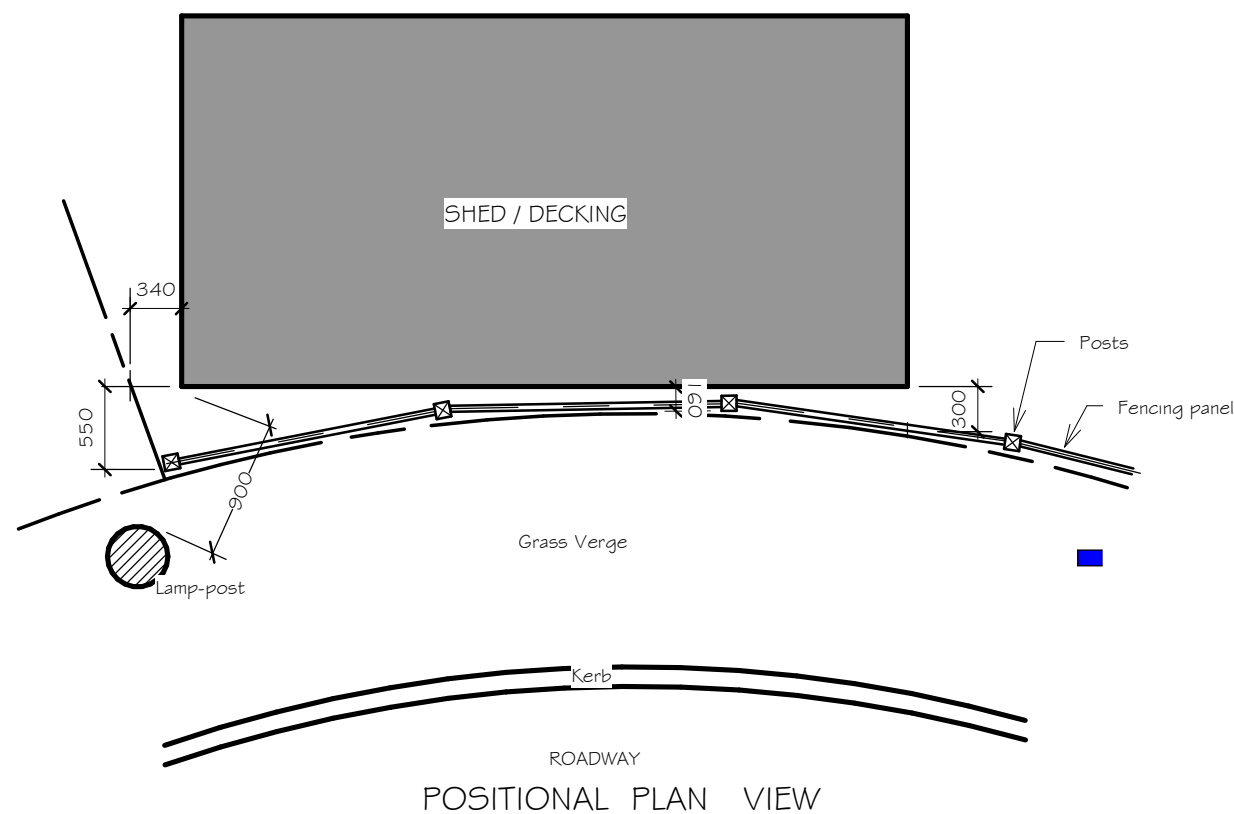
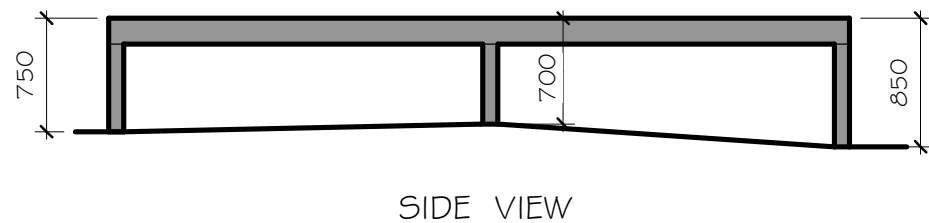


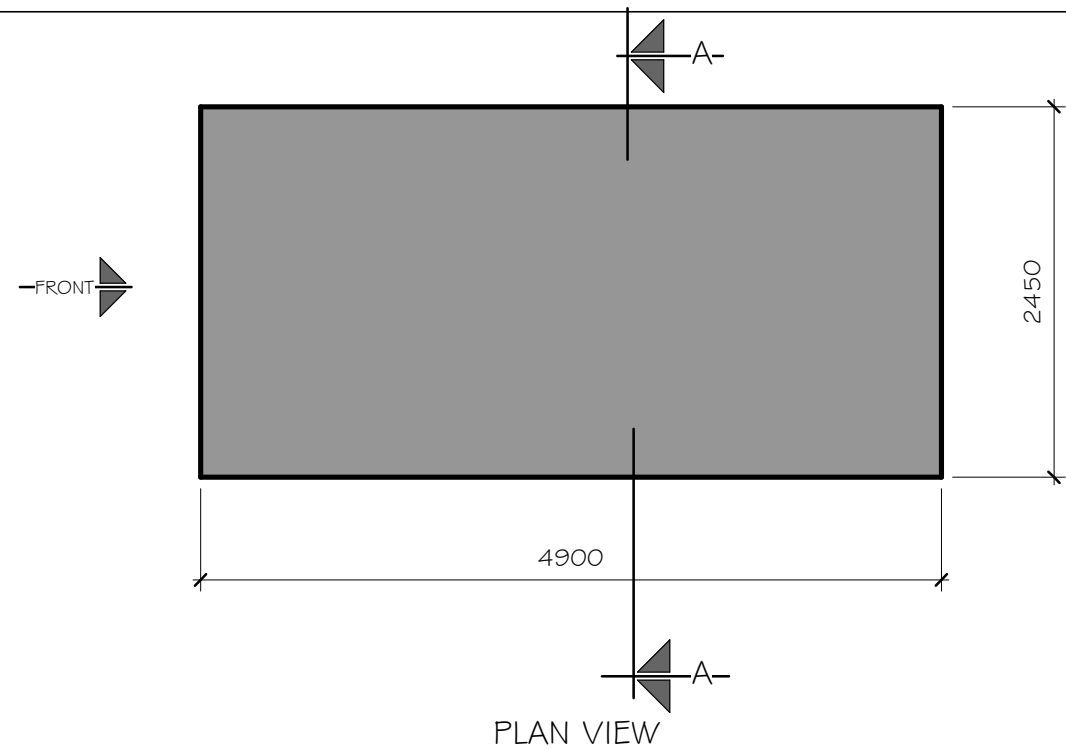

|   |  |                                           |  |                           |  |
|---|--|-------------------------------------------|--|---------------------------|--|
| David J GRIFFITHS. ARCHITECTURAL DRAWINGS.                                                                |  | Tel 01792 296749.<br>07411 200351         |  | davidgriffiths@live.co.uk |  |
| PROJECT                                                                                                   |  |                                           |  |                           |  |
| PROPOSED GARDEN SHED & FENCING at 13 TIR<br>CELYN, COED HIRWAUN,<br>MARGAM VILLAGE, PORT TALBOT. SA13 2UZ |  |                                           |  |                           |  |
| SHEET   |  | Date 17.05.22<br>Scale 1 : 50<br>Drawn DG |  | Drawing No<br>2117/04     |  |
| DECKING LAYOUT                                                                                            |  |                                           |  | REV<br>B                  |  |

|          |   |      |          |
|----------|---|------|----------|
| B        | Rear View & Section & Section A-A, Position of Decking & Fencing posts altered (550 & 160 Dimensions ) | DG   | 21 07 22 |
| A        | (Section A - A & Rear View) Fence panel height altered to 1930                                         | DG   | 10 06 22 |
| REVISION | DETAILS                                                                                                | DATE |          |