


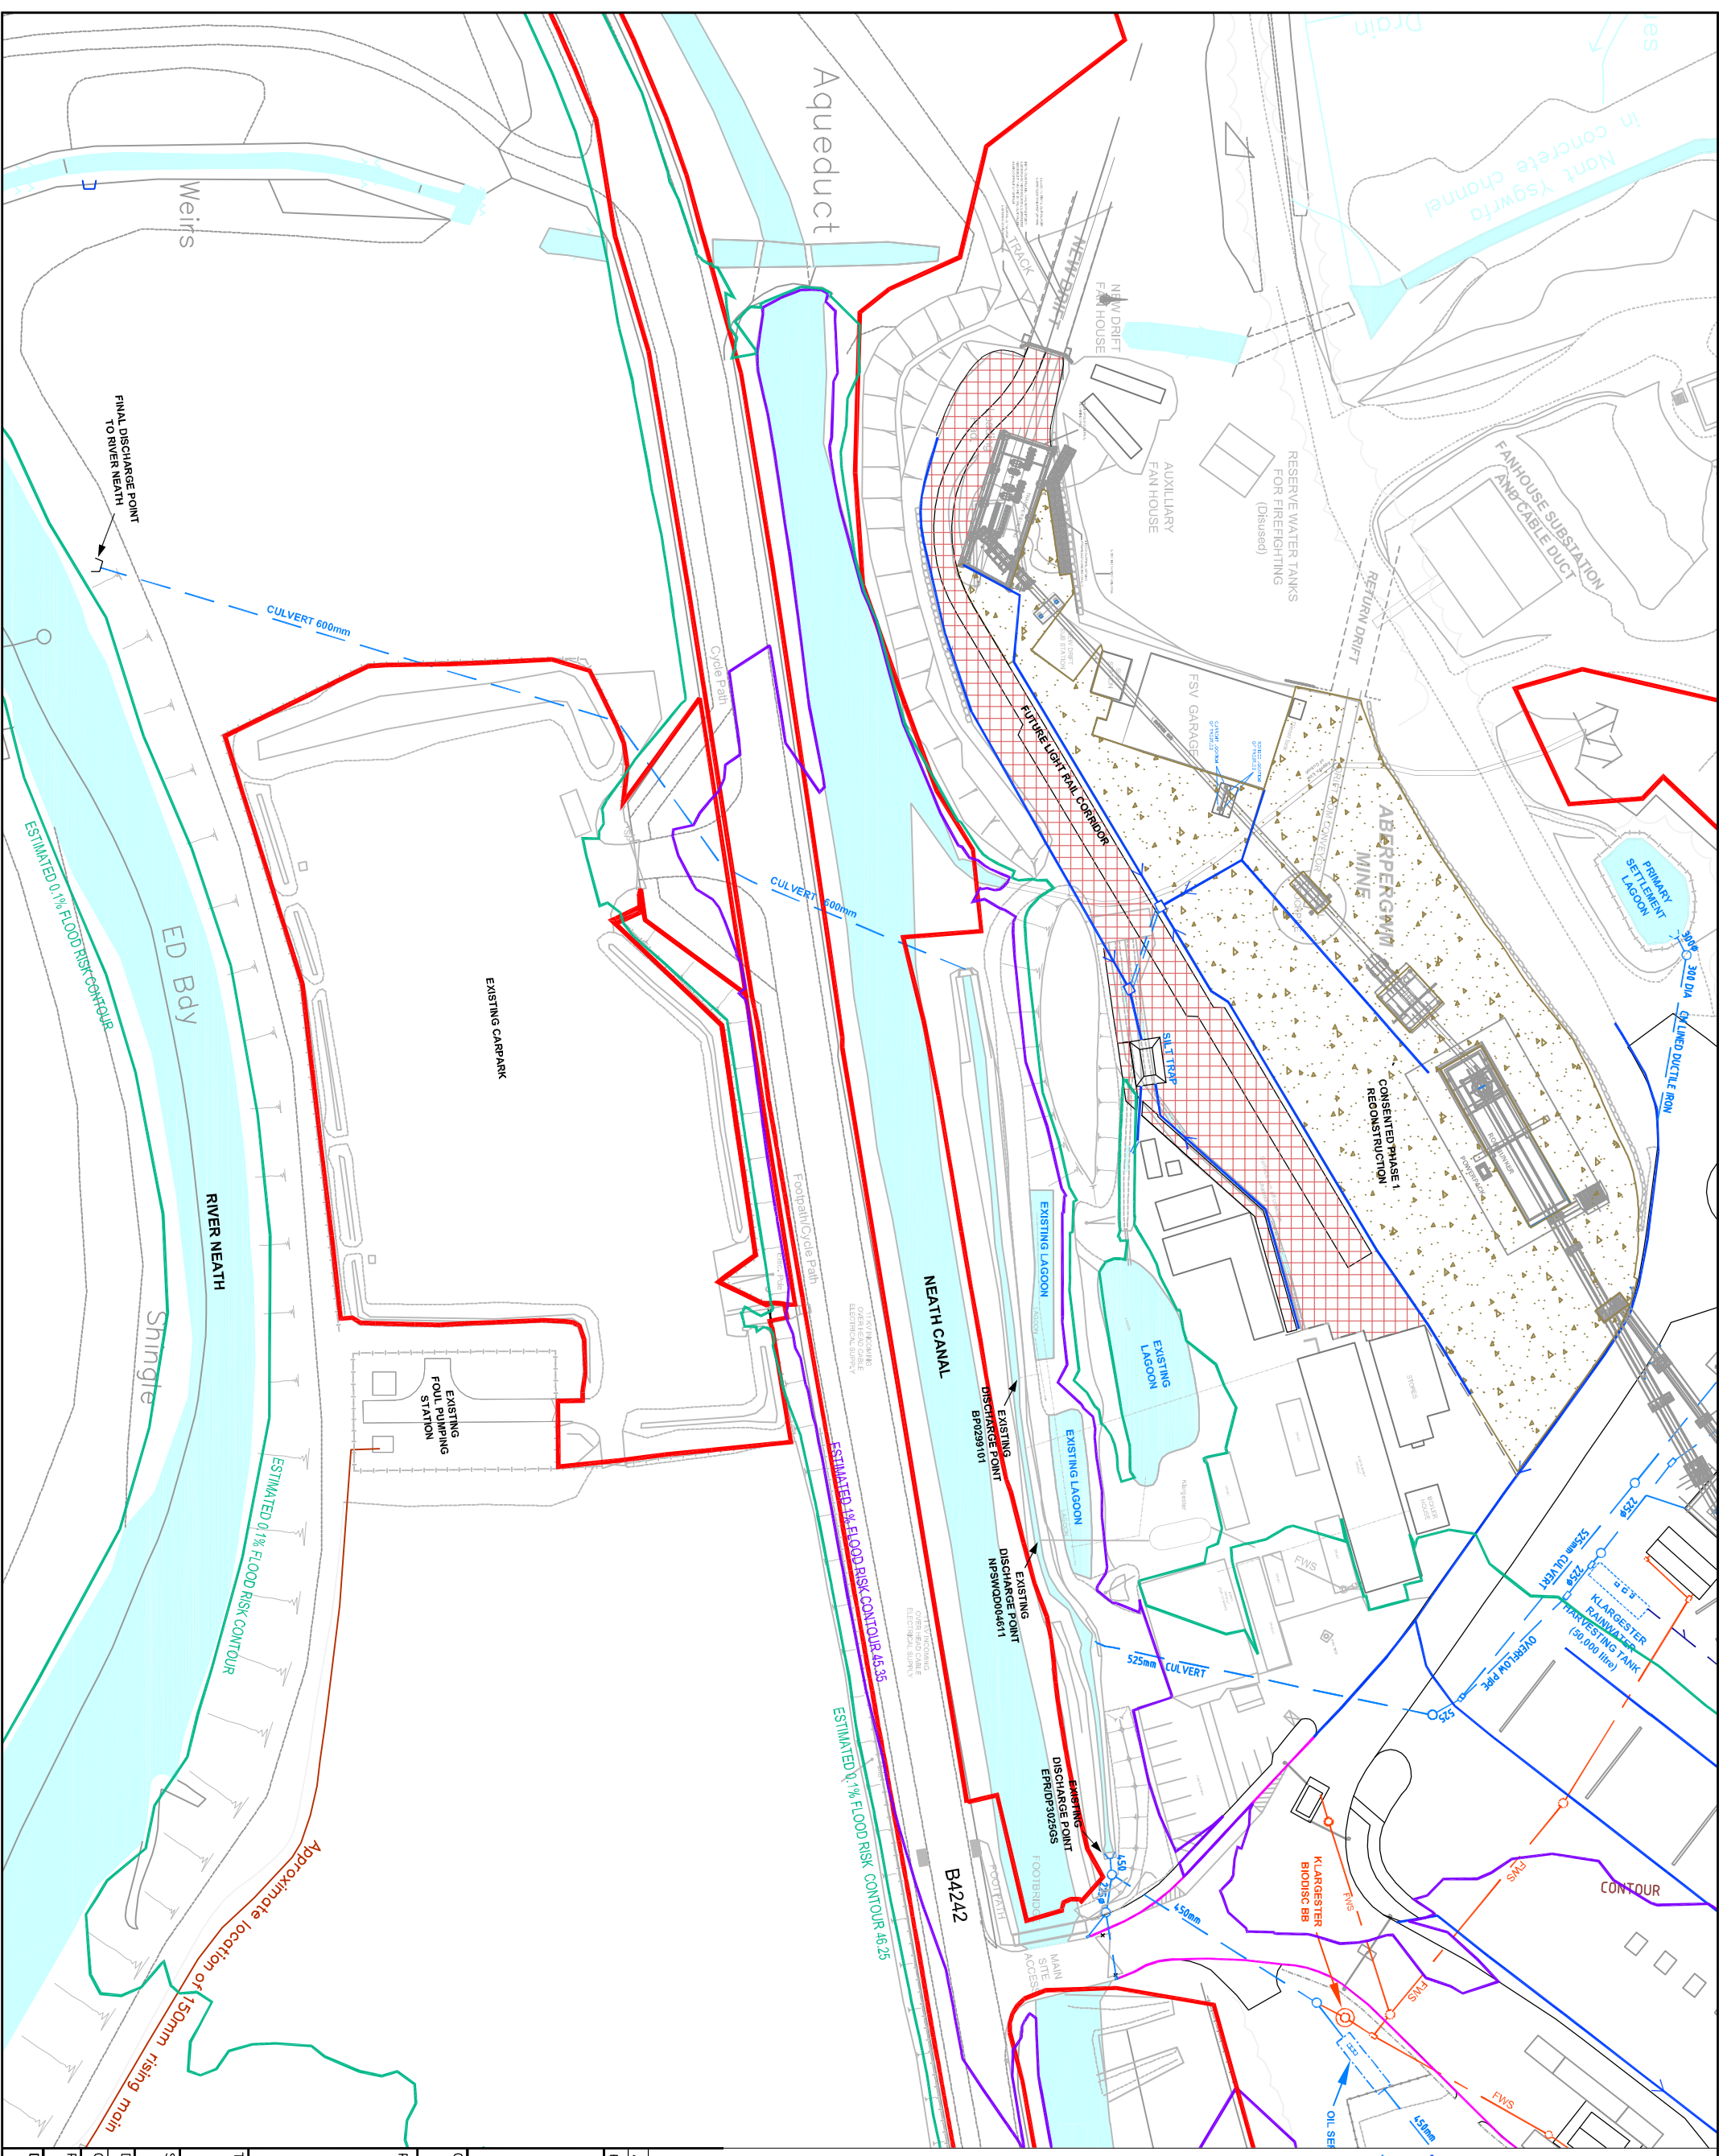

- NOTES**
1. ALL DRAINAGE WORKS TO BE CONSTRUCTED IN ACCORDANCE WITH CESM 6TH EDITION.
 2. ALL PROPRIETARY PRODUCTS TO BE INSTALLED IN ACCORDANCE WITH THE MANUFACTURER'S INSTRUCTIONS.
 3. REFER TO DRAWING FIGURE B1.2.10 FOR DRAINAGE CONSTRUCTION DETAILS.

LEGEND

- PLANNING
APPLICATION BOUNDARY
- HAIRAUTON FASERTX CHANNEL WITH
DUCTILE IRON GRATING
- SW DRAINAGE PIPE
- OUTLET HEADWALL

PAVEMENT SURFACES

- | BITUMEN MACADAM
PAVEMENT CONSTRUCTION | CONCRETE LANDING AREAS |
|---|---|
|  |  |

FLOOD RISK CONTOURS

- | Risk Level | Value |
|-----------------------|-------|
| 0.1% FLOOD RISK LEVEL | 46.25 |
| 1% FLOOD RISK LEVEL | 45.35 |

Revision Details	By	30oct13
A FIRST ISSUE		

UTC ASSOCIATES

Property Development Consultants
20A Pantbach Road
Birchgrove
Cardiff CF14 1UA
Tel 029 2061 2311
email: mikeurusi@outcassociates.co.uk

email: mikeurusi@utcasociates.co.uk

ENERGYBUILD LTD

Proj

ABERPERGWM MINE
PLANNING APPLICATION
2013

Title

EXISTING YARD
SURFACE WATER
DRAINAGE LAYOUT

1:1000

Drawn	Date 27/1/2013
Checked	Date

Project No: 2310

Org No: **FIGURE 2.2**