


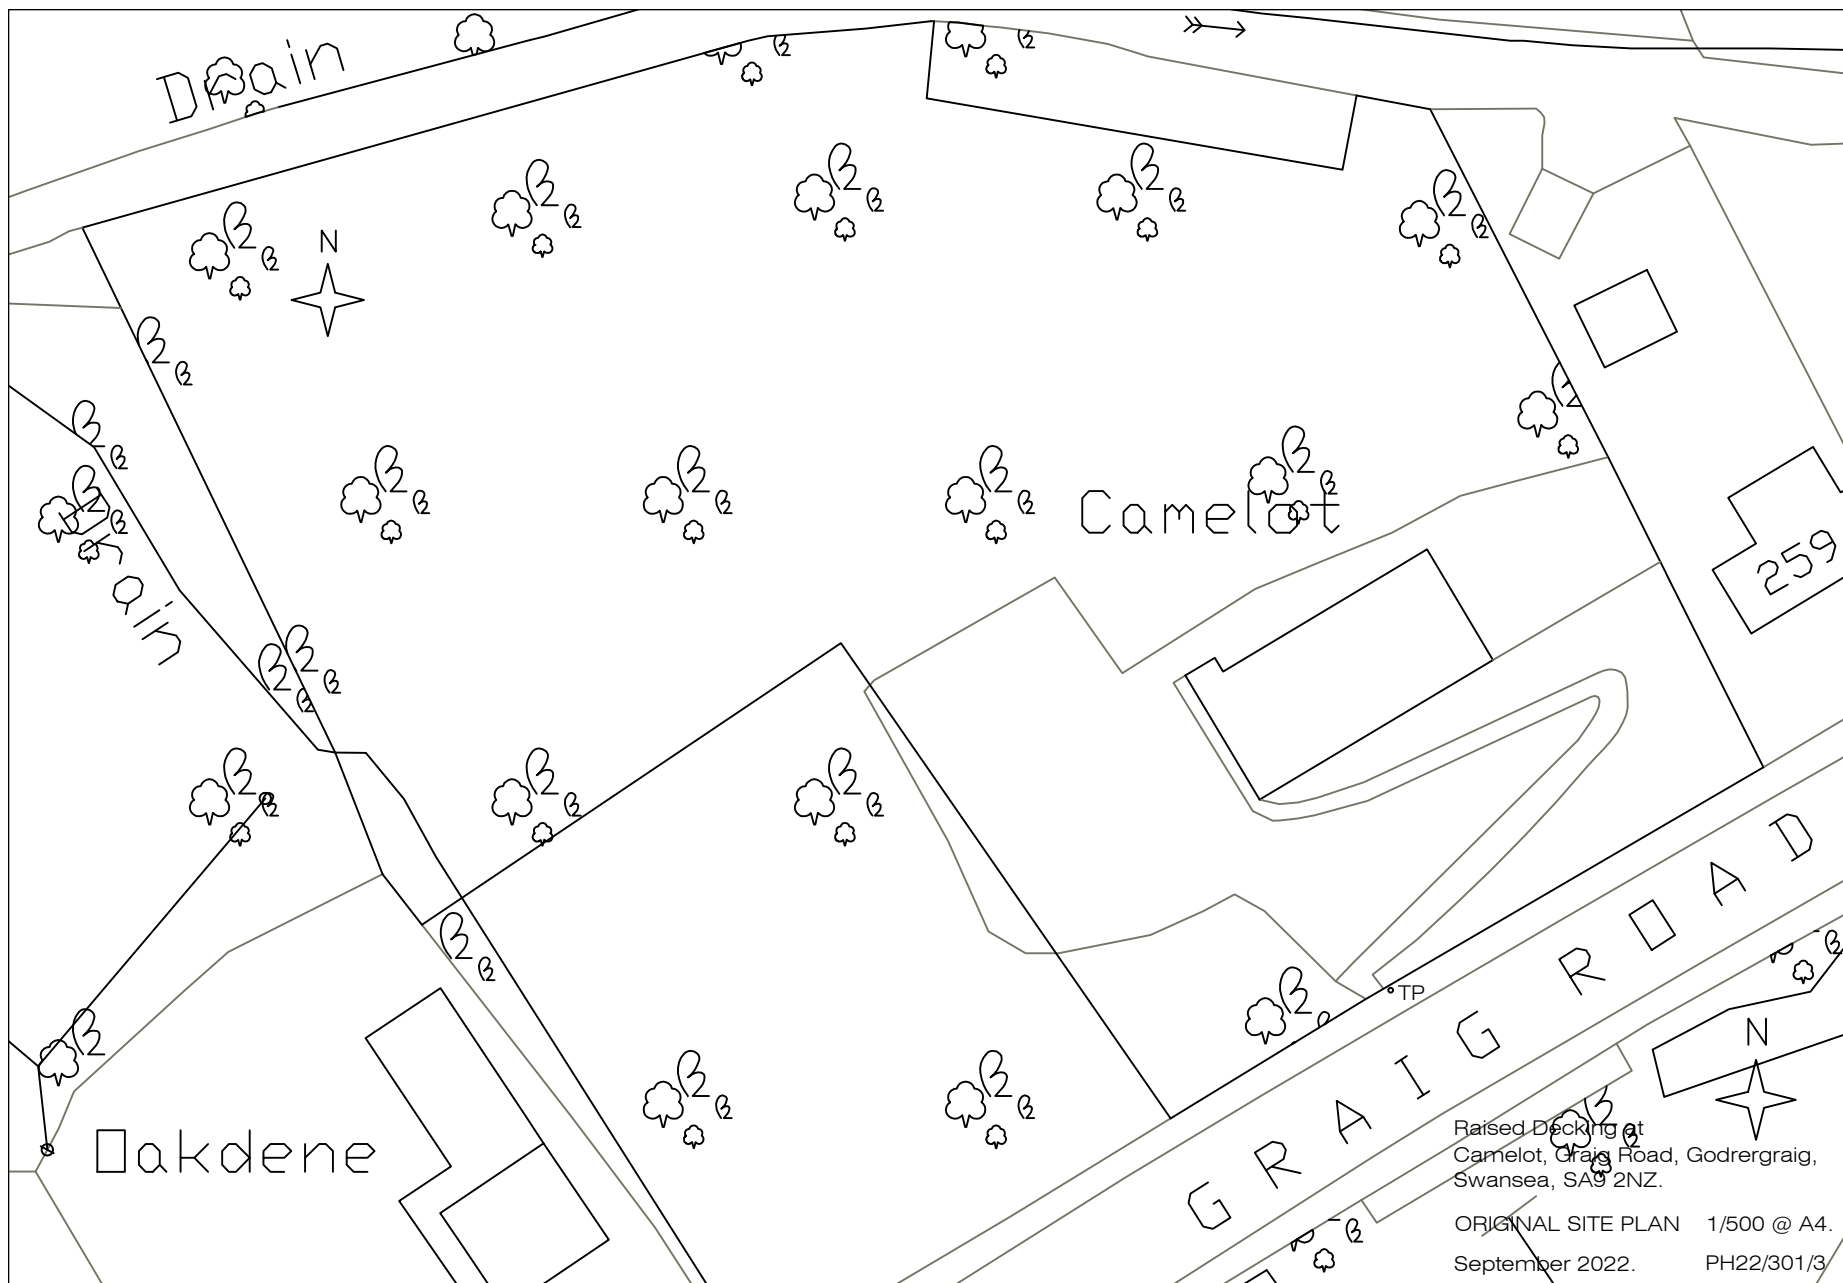

Raised Decking at
Camelot, Graig Road, Godrergrraig,
Swansea, SA9 2NZ.

ORIGINAL SITE PLAN 1/500 @ A4.
September 2022. PH22/301/3