



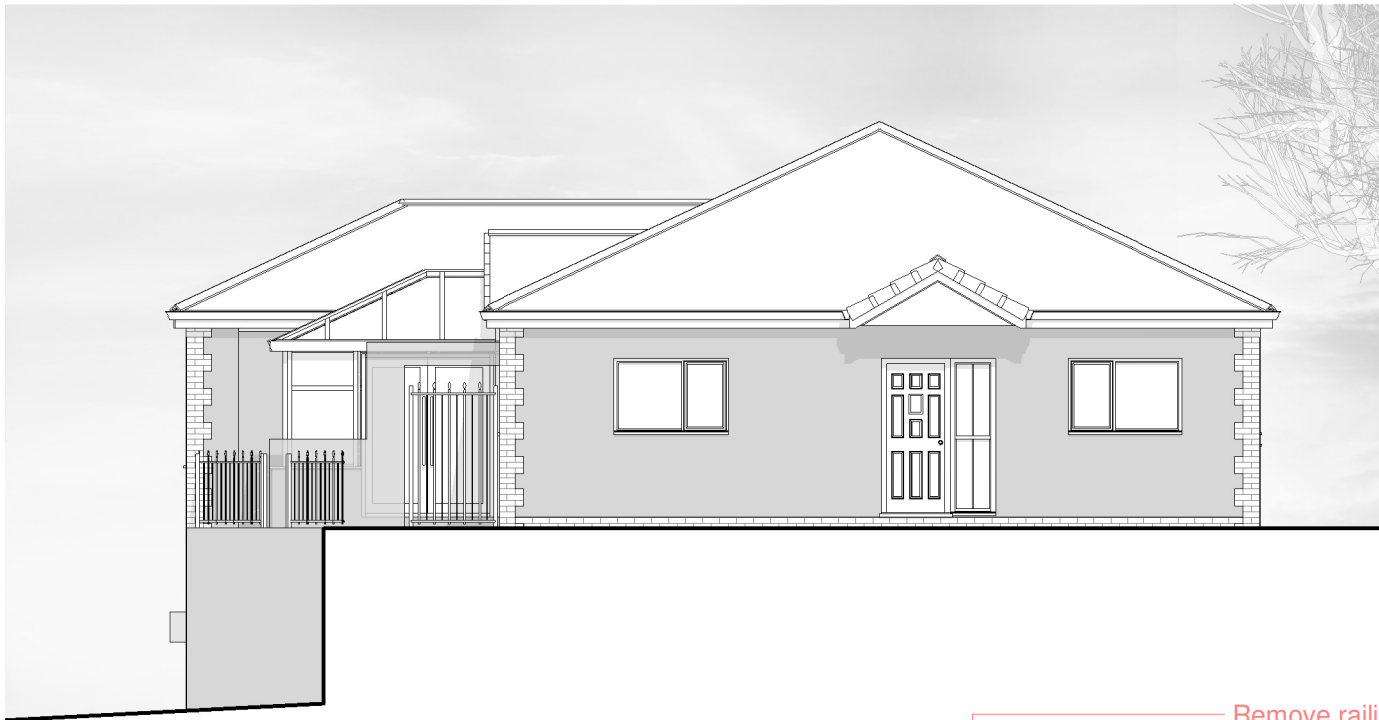

EXTG FRONT ELEVATION

1 : 100

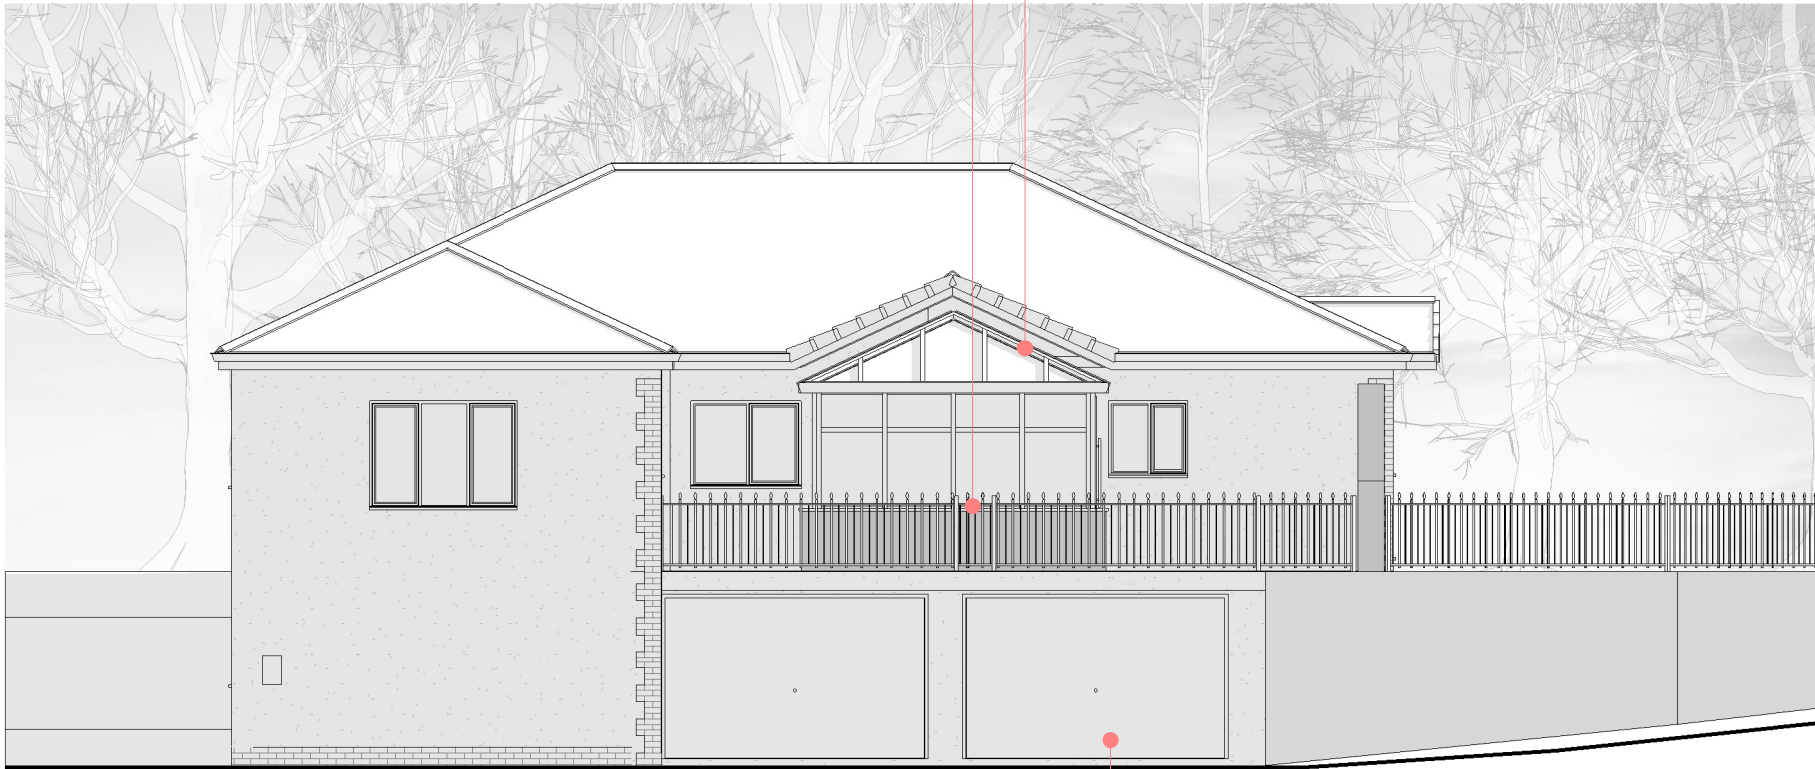

EXTG SIDE ELEVATION

1 : 100

Remove railings as necessary to facilitate proposed works

Remove existing conservatory, dwarf wall below, and abutment gable to main roof above

Remove 2no roller shutter doors



LOCATION PLAN

1 : 1250