




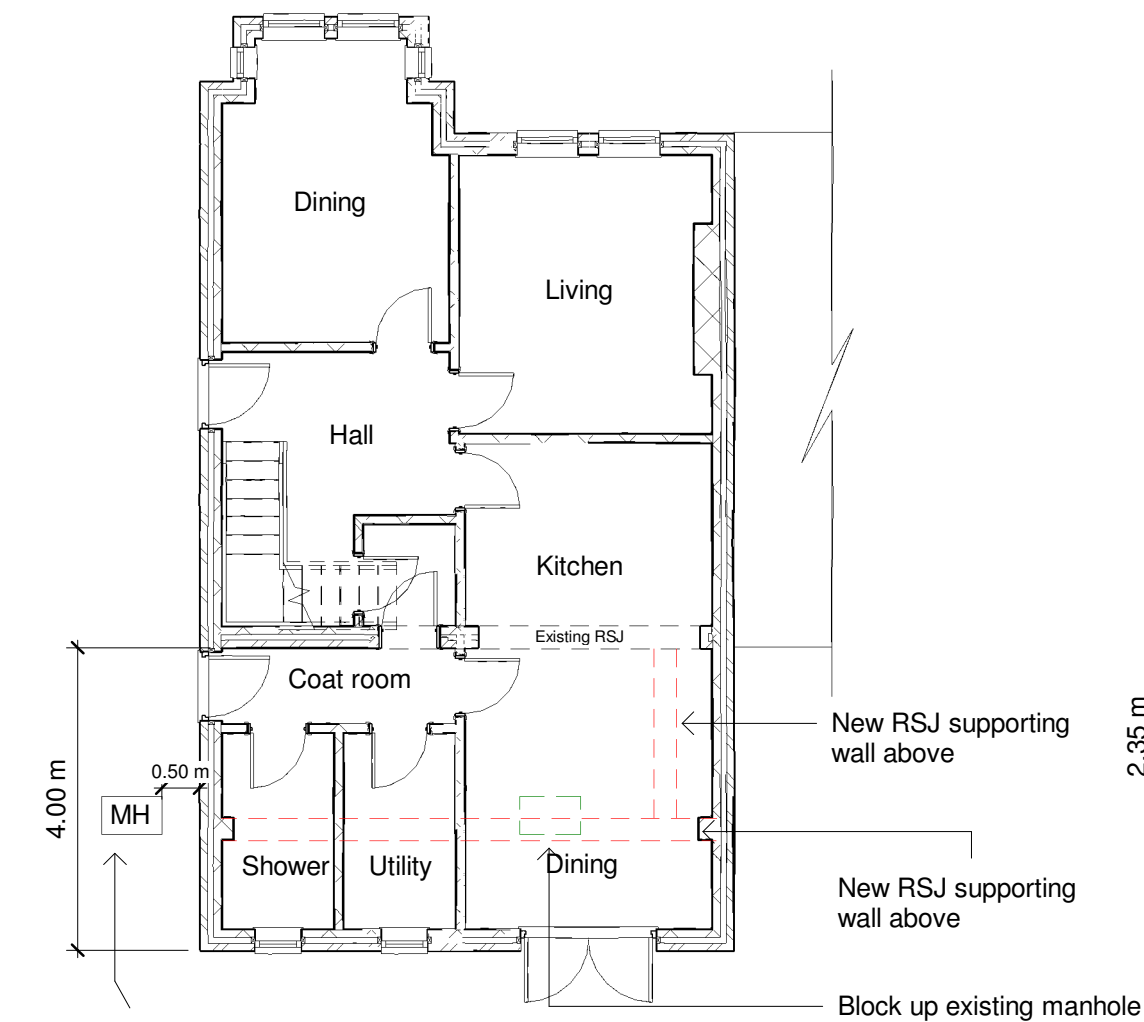


Proposed GF
1 : 100

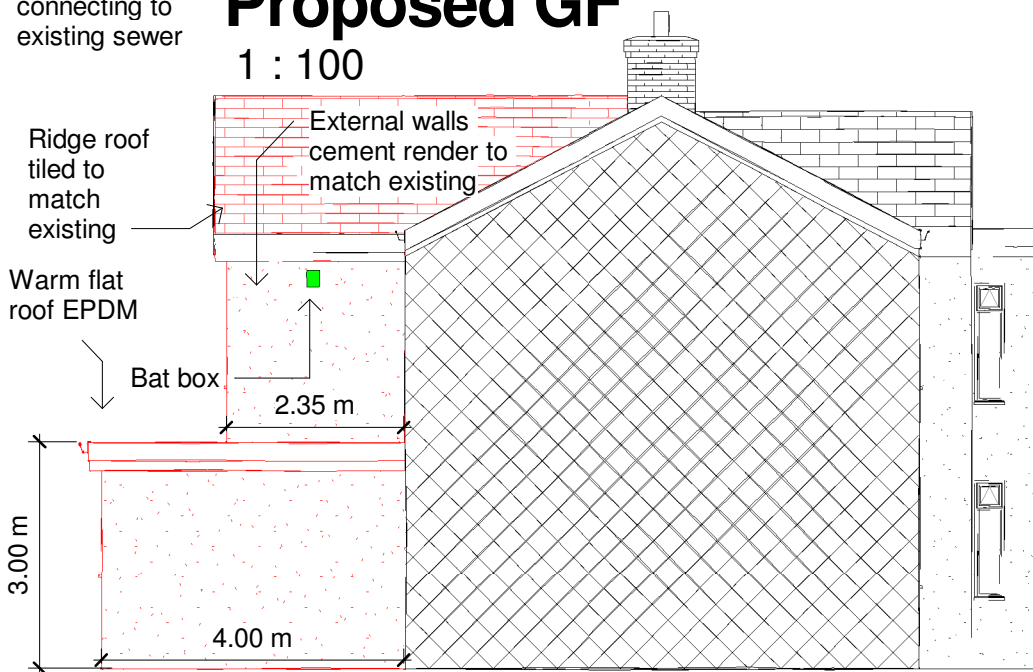


Proposed Left Side
1 : 100

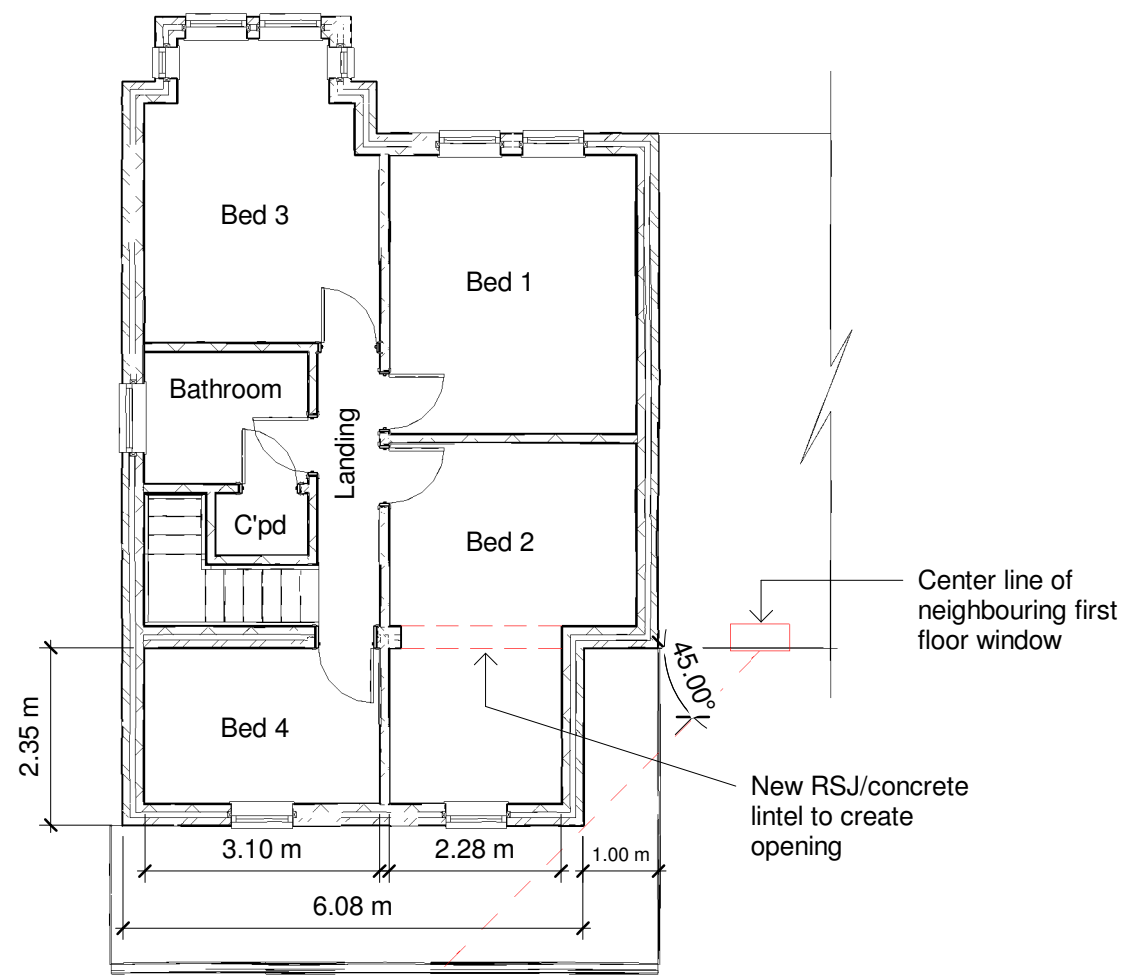

Proposed FF
1 : 100

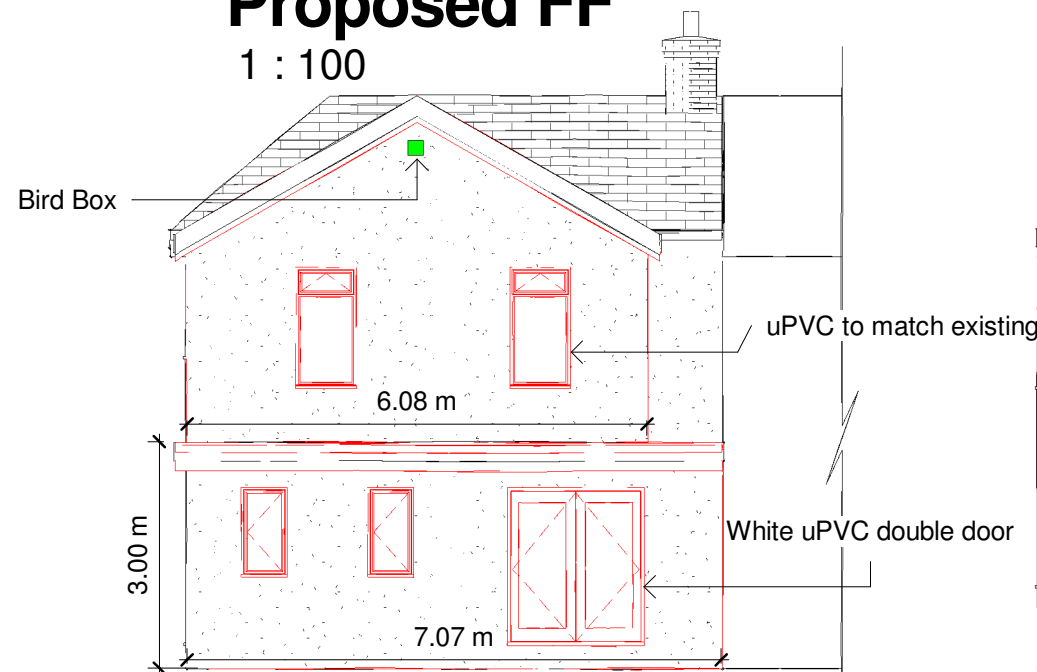

Proposed Rear
1 : 100

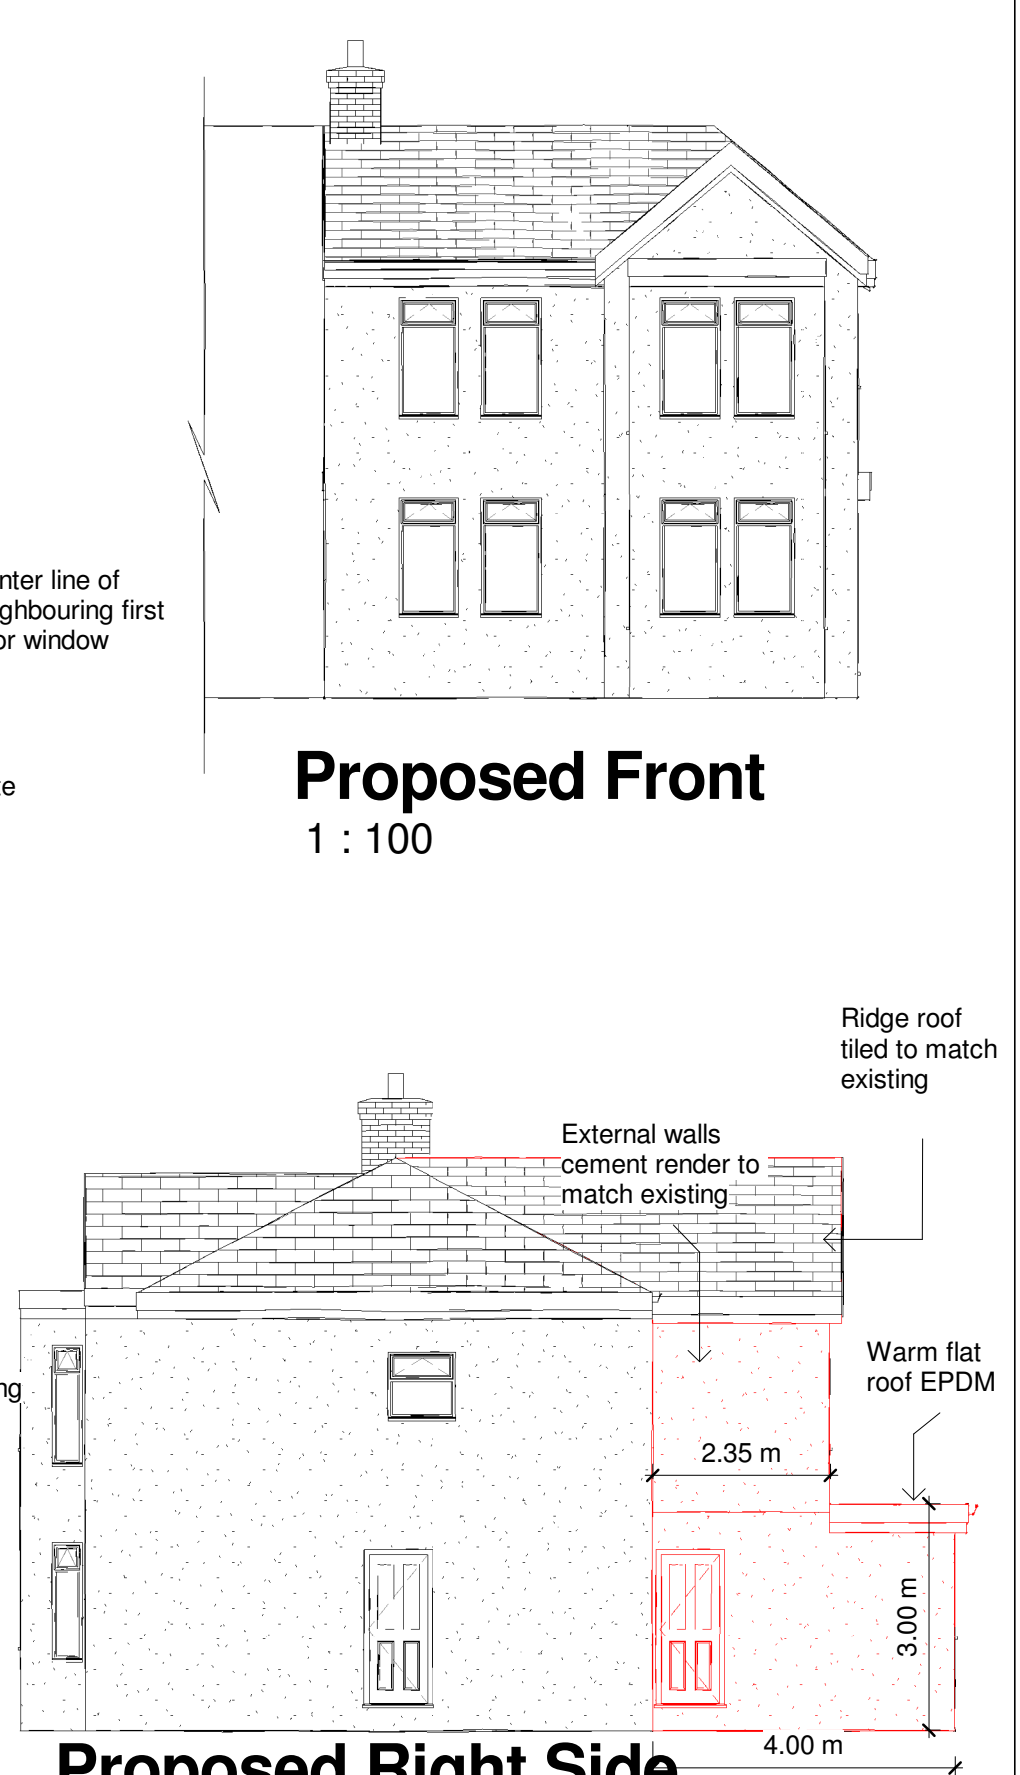

Proposed Right Side
1 : 100

Proposed Front
1 : 100

No.	Description	Date

 www.ccs-solutions.co.uk			
CODE	STATUS	SUITABILITY DESCRIPTION	PURPOSE OF ISSUE

PROJECT	Double storey rear extensnion
SHEET	Proposed

CLIENT	Mr Mark Williams		
Date	01/04/2022	Project number	01042022
Drawn by	Author	Scale (@ A3)	1 : 100
Checked by	Checker	DRWAING NUMBER	A302
		REV	B