


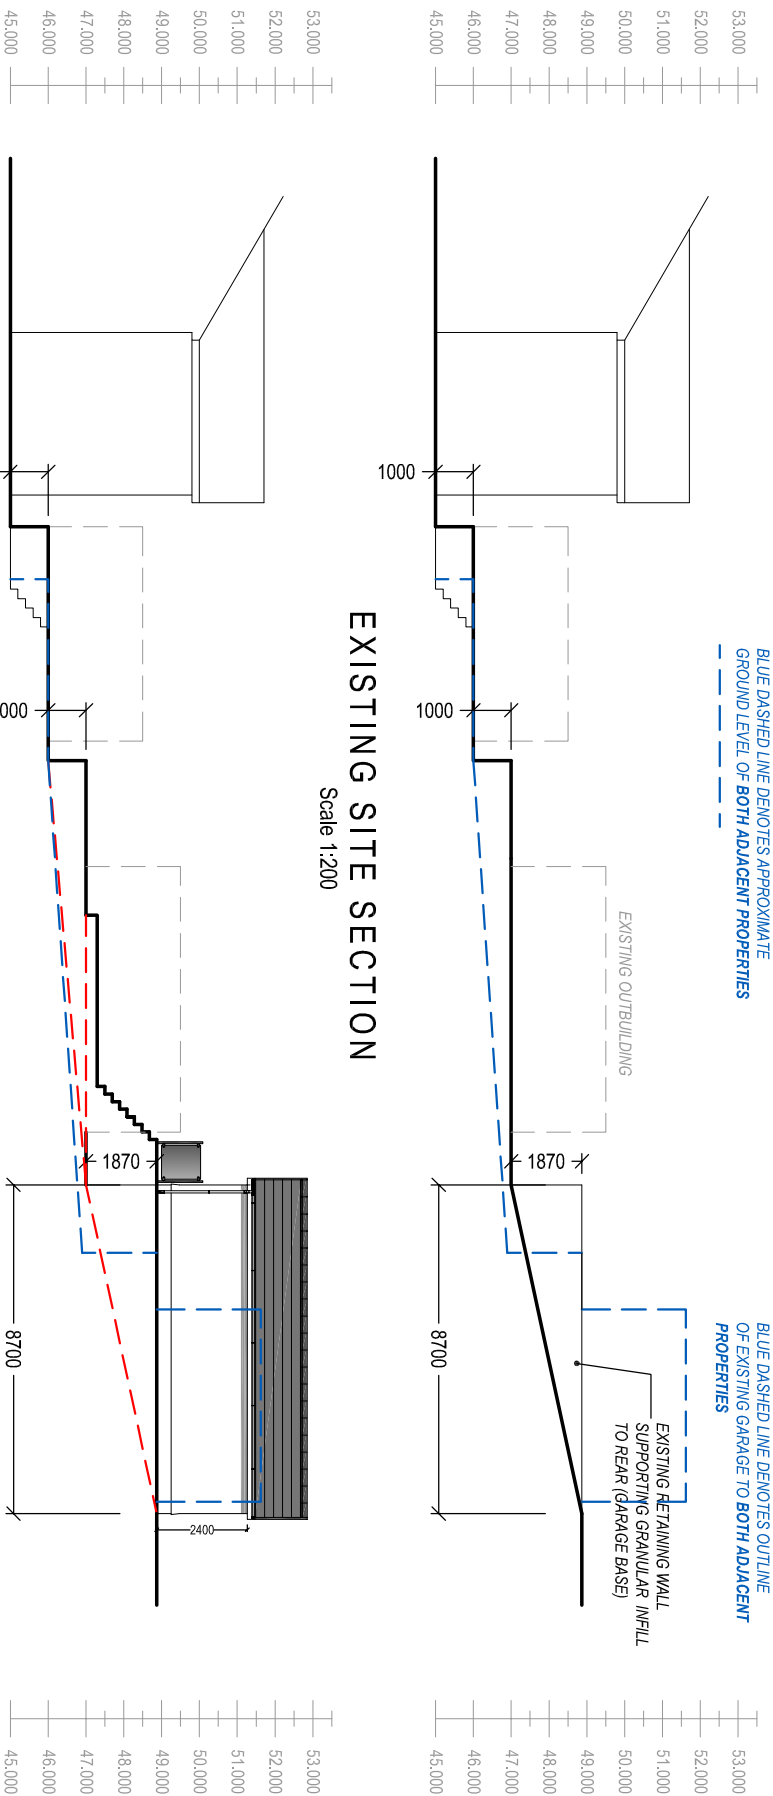

EXISTING SITE SECTION
Scale 1:200

PLANNING

Drawing Title: EXISTING & PROPOSED SITE SECTIONS	
Drawing No: 007	Revision: B
Date: 15-06-2022	Revised: 02-09-2022
Scale(s): 1:200	Paper Size: A3



Cwm Planning & Design Ltd.
(Civil, Structural & Architectural)