
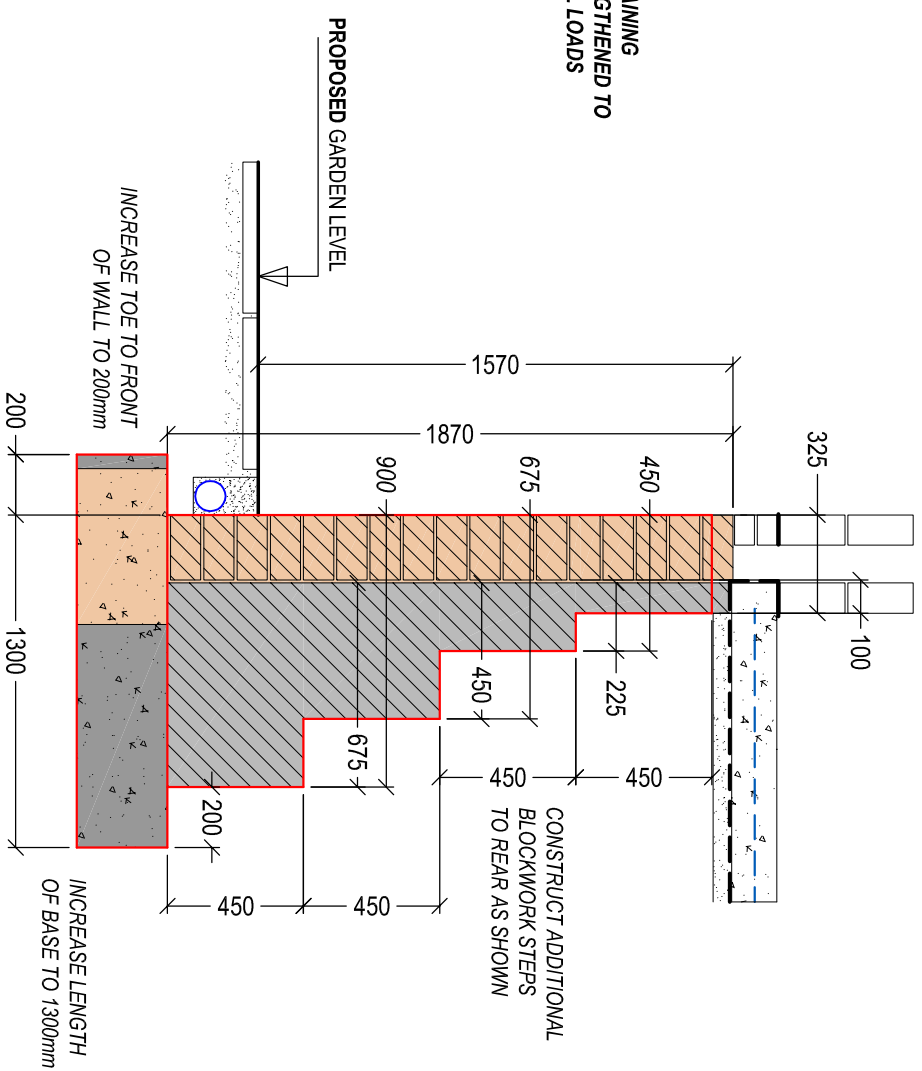


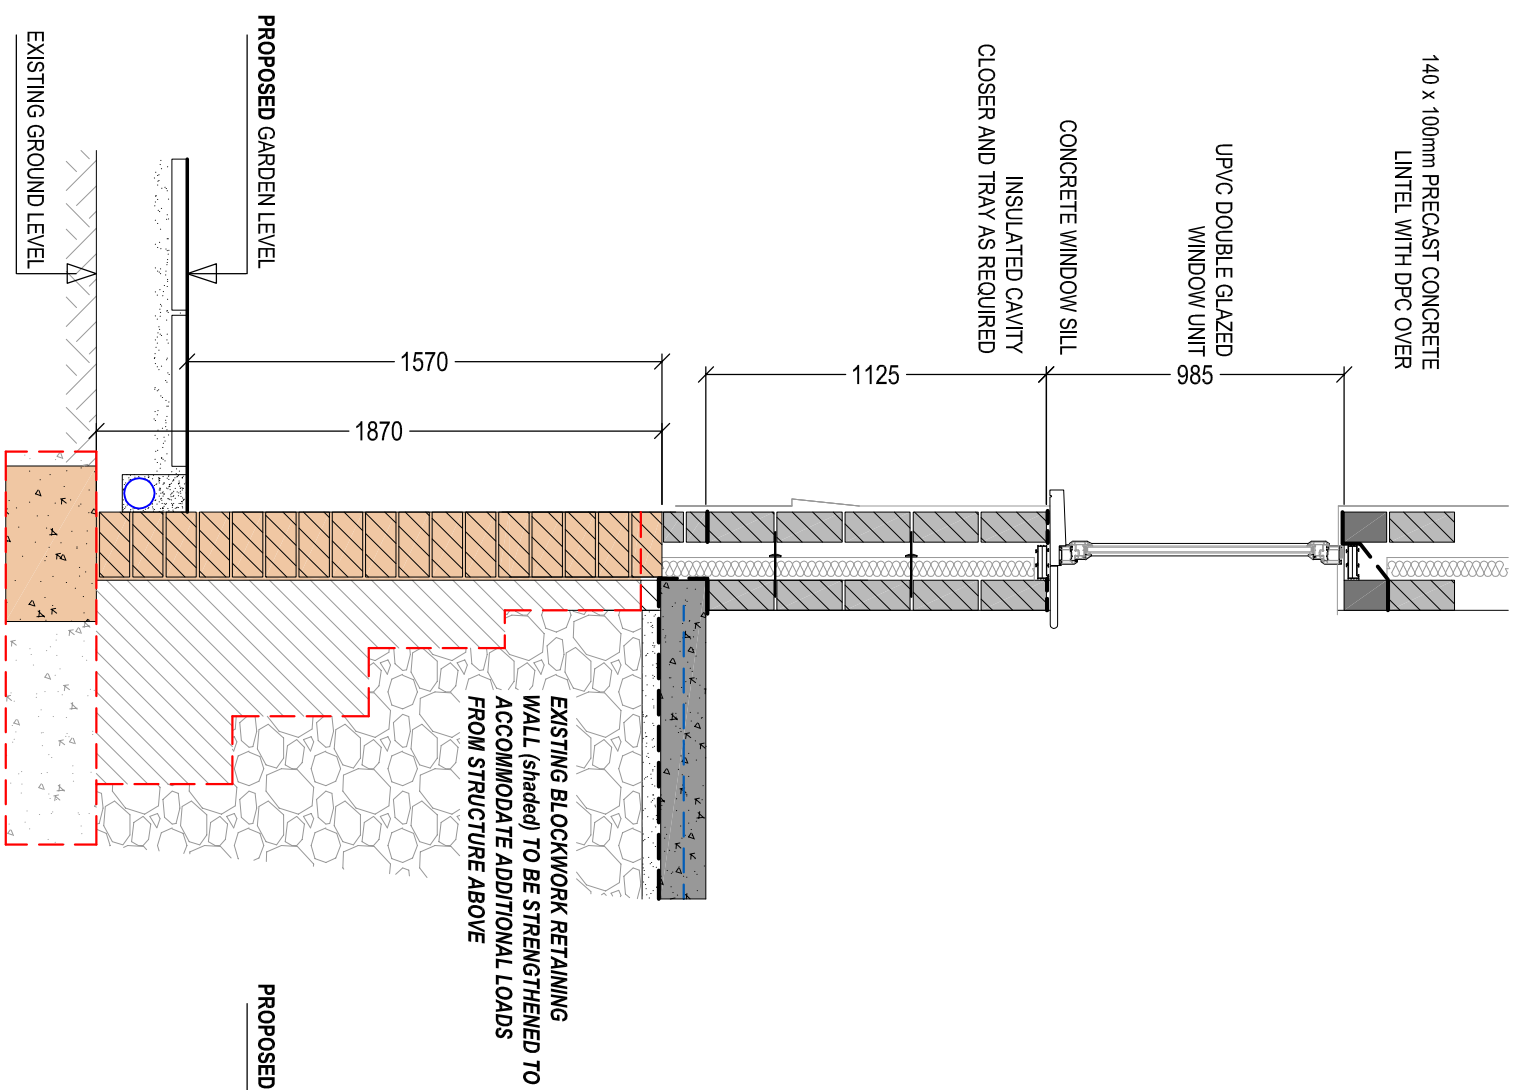

Client:	Mr Owain Rhys Morgan 35 Clare Road Ystalyfera SA9 2AJ
Project Title:	PROPOSED DETACHED SINGLE STOREY GARAGE
General Notes:	1. Do not scale from the drawing. Use figured dimensions only. 2. Dimensions are in millimetres unless otherwise stated.
Drawing Issue:	
Drawing Title:	PLANNING
PROPOSED SECTIONS / RETAINING WALL DETS	
Drawing No:	006
Revision:	C
Date:	06-10-2021
Revised:	02-09-2022
Scale(s):	1/25
Paper Size:	A3