


This drawing is the copyright of the architect and may not be reproduced or copied without the express permission of the architect. Written dimensions are to be taken in preference to scaled dimensions

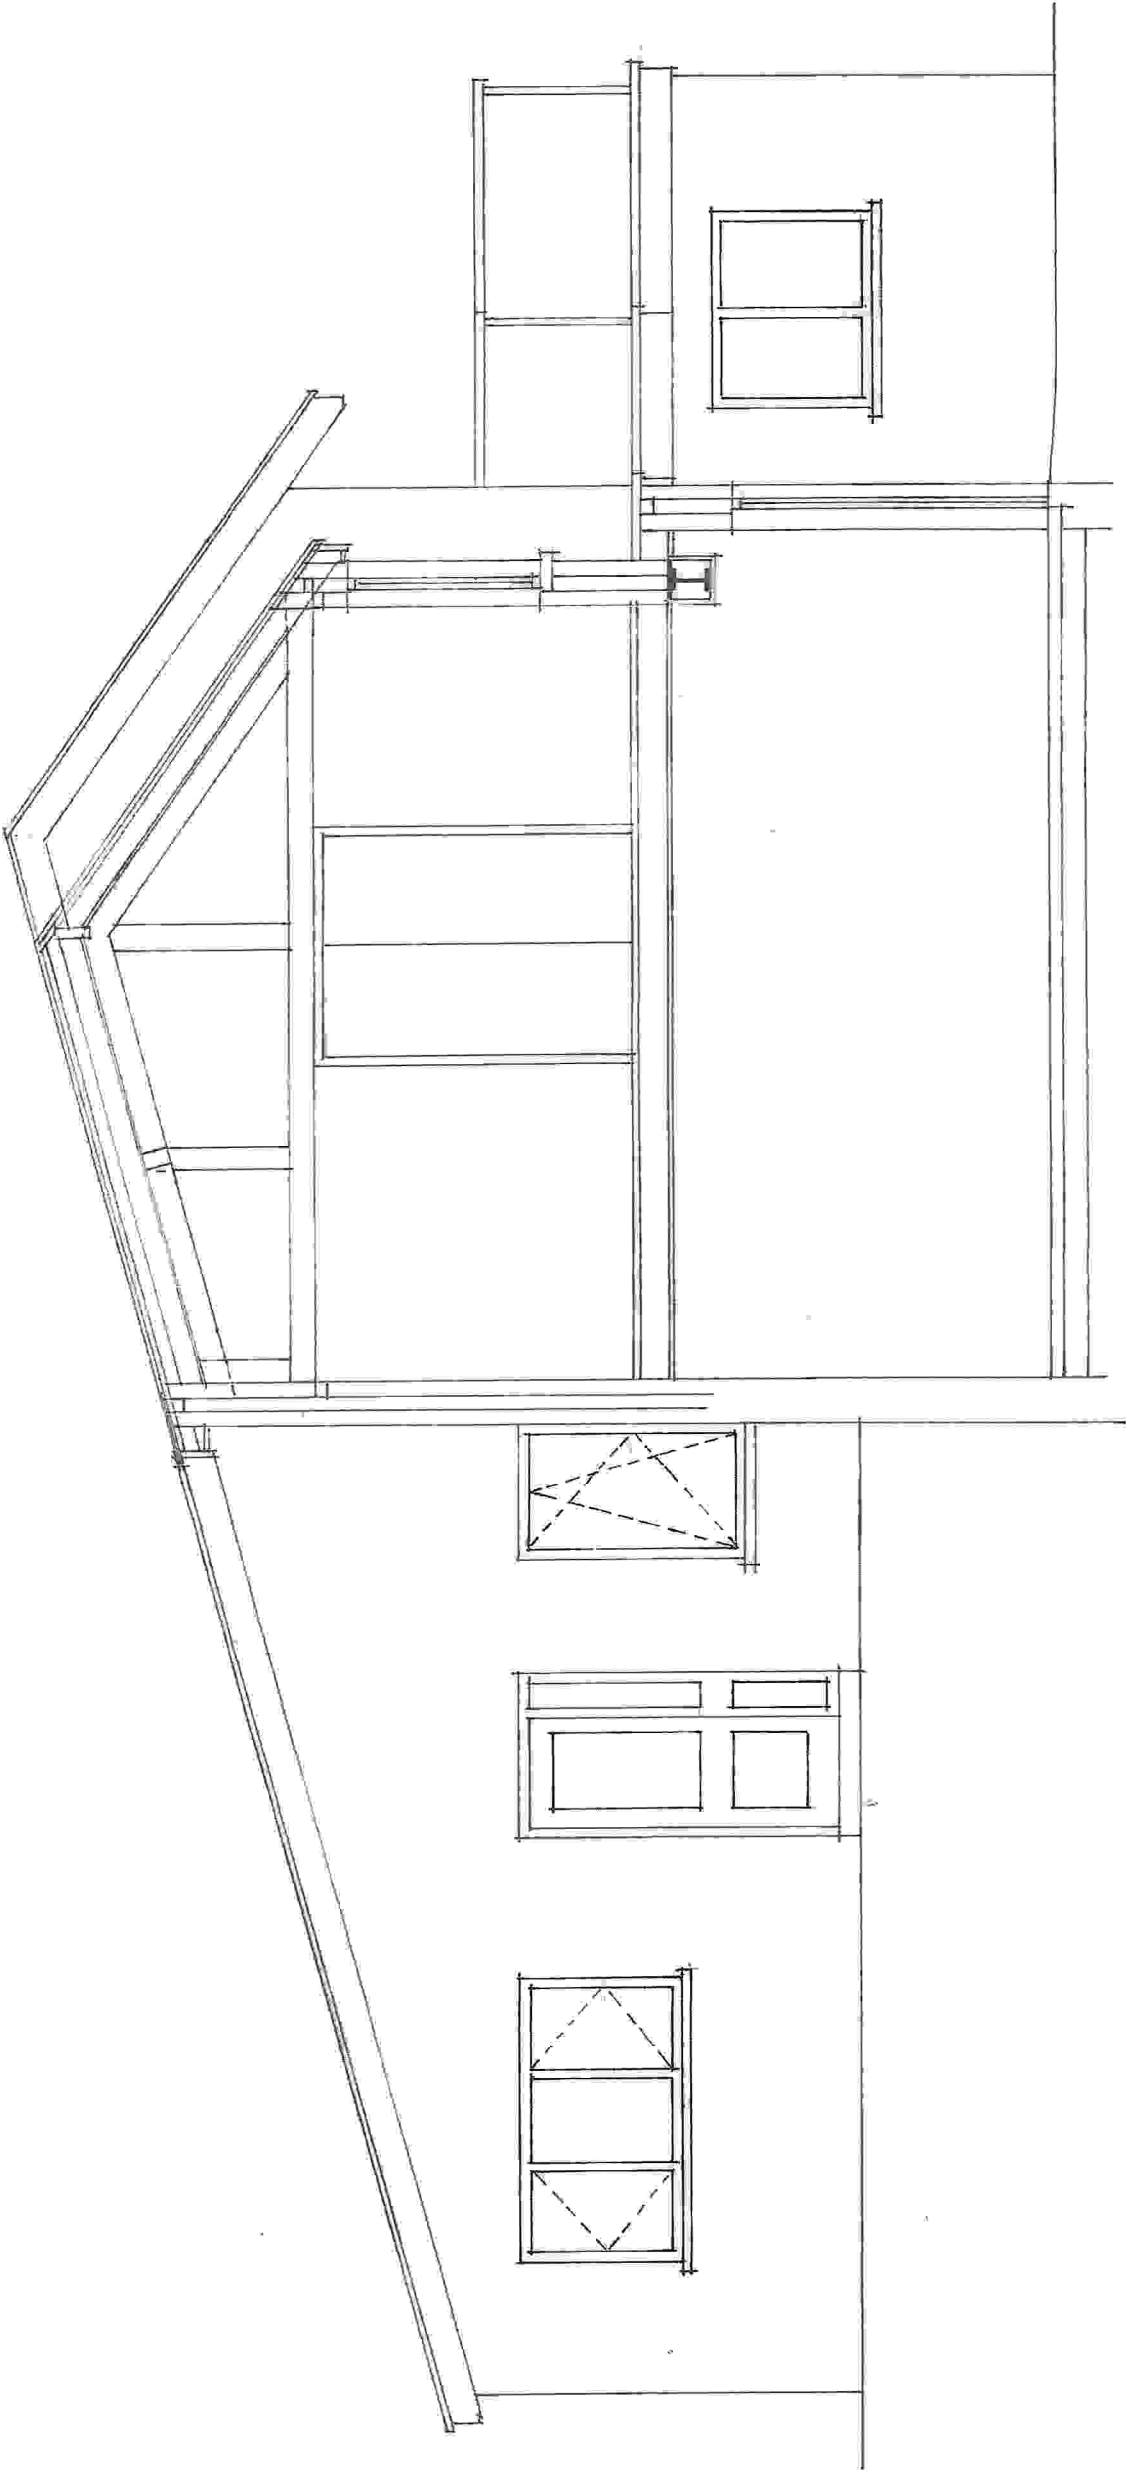

Proposed Alterations & Extensions to 129 Cilmaengwyn Road,
Ynysmeudwy, Pontardawe, SA8 4QN

PROPOSED SECTION

Drawing No.

Scale: 1/50 @ A3

1889/B/22/10A

J. Hedley Rees, Chartered Architect, 9 Swansea Road, Pontardawe, Swansea, SA8 4AA.
Tel.: 01792830993 E Mail: hedleyrees@outlook.com