


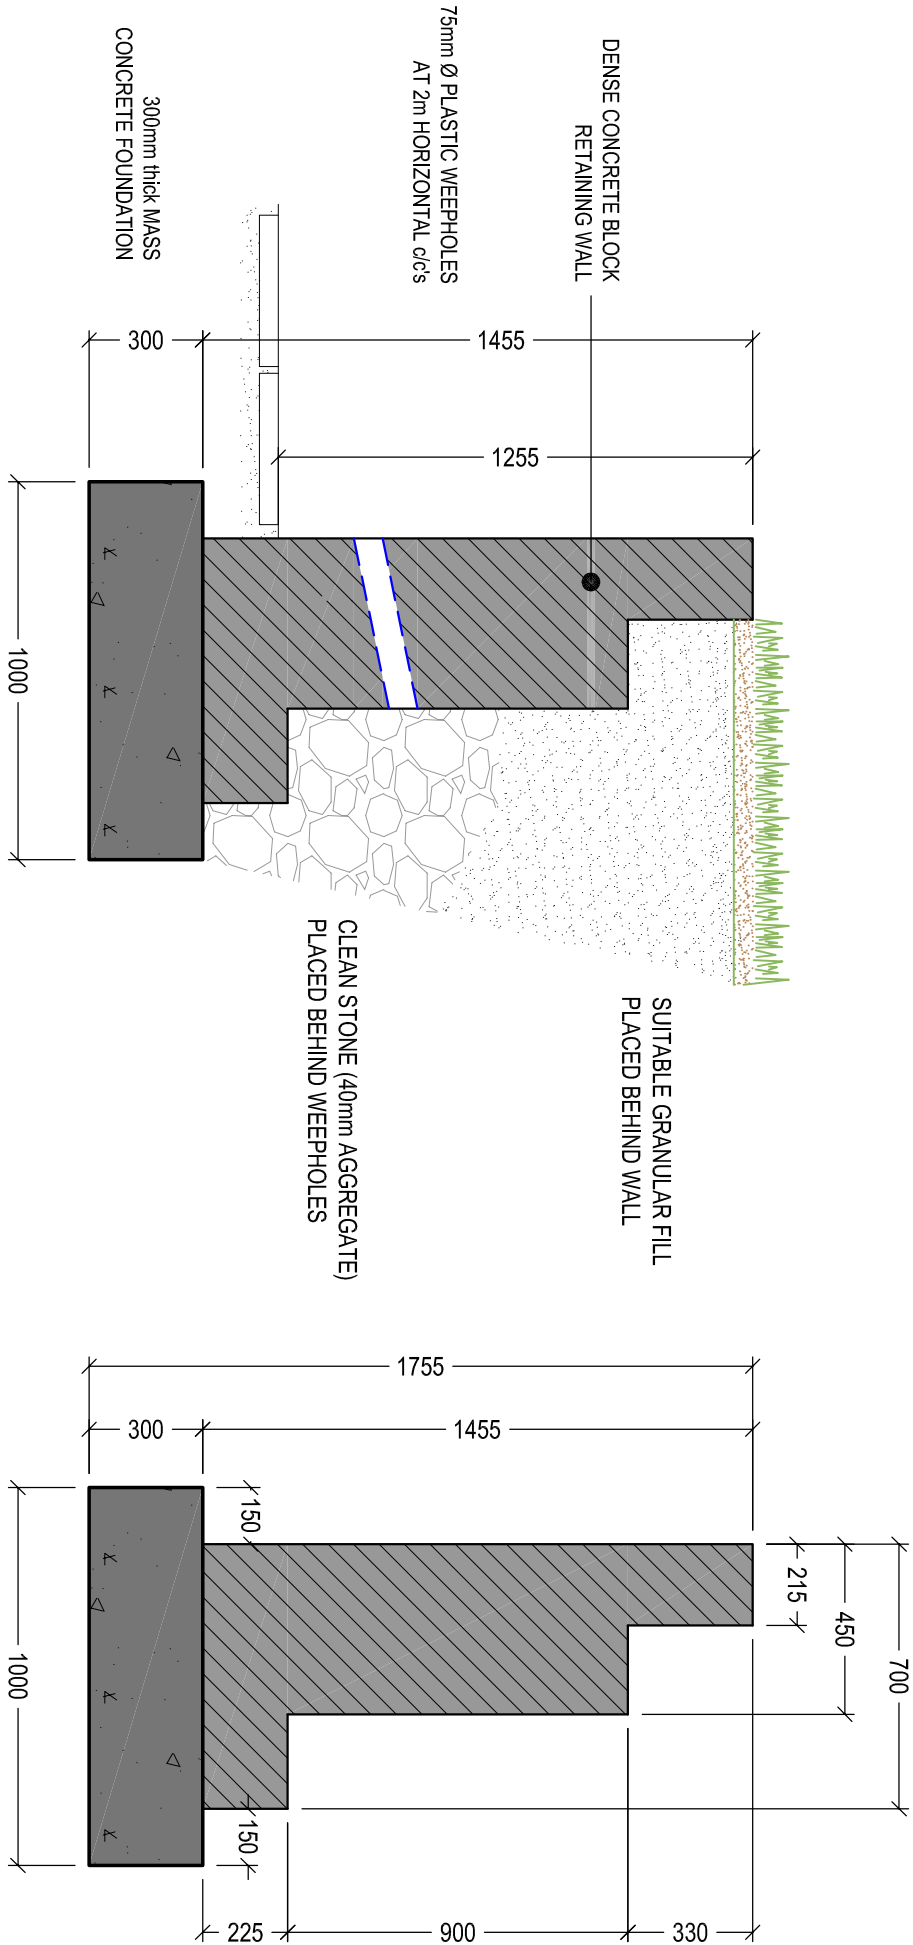

TYPICAL SECTIONS THROUGH RETAINING WALL
Scale 1:20

Client:			
Dr. Sarah Cole 69 Edwards Street Alliwen			
Project Title:			
PROPOSED SINGLE STOREY REAR EXTENSION & FIRST FLOOR REAR EXTENSION			
General Notes:			
1. Do not scale from this drawing. Take figured dimensions only. 2. Dimensions are in millimetres unless otherwise stated.			
Drawing Issue:			
PLANNING			
Drawing Title:			
RETAINING WALL DETAILS			
Drawing No:	005	Revision:	
Date:	06-09-2022	Revised:	
Scale(s):	1:100	Paper Size:	A3
 Cwm Planning & Design Ltd. (Civil, Structural & Architectural)			