
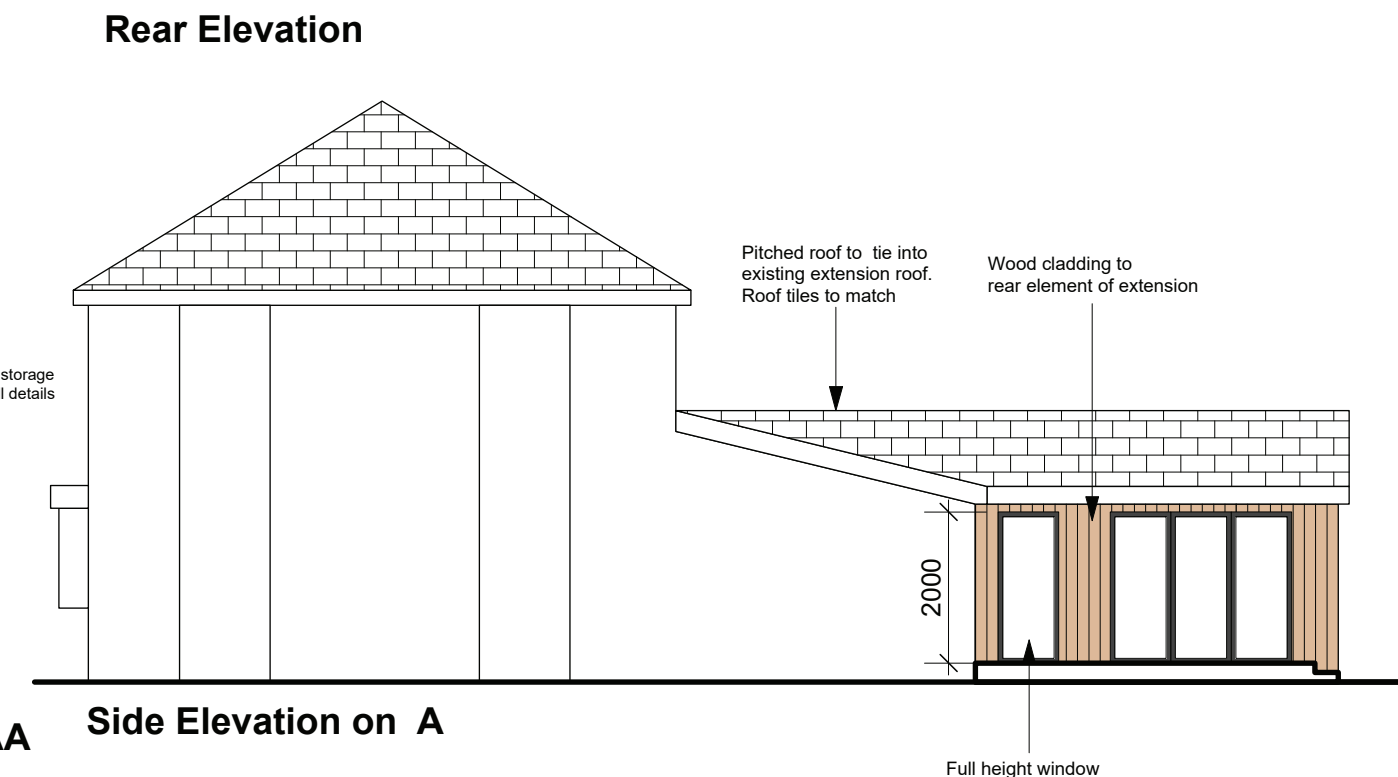


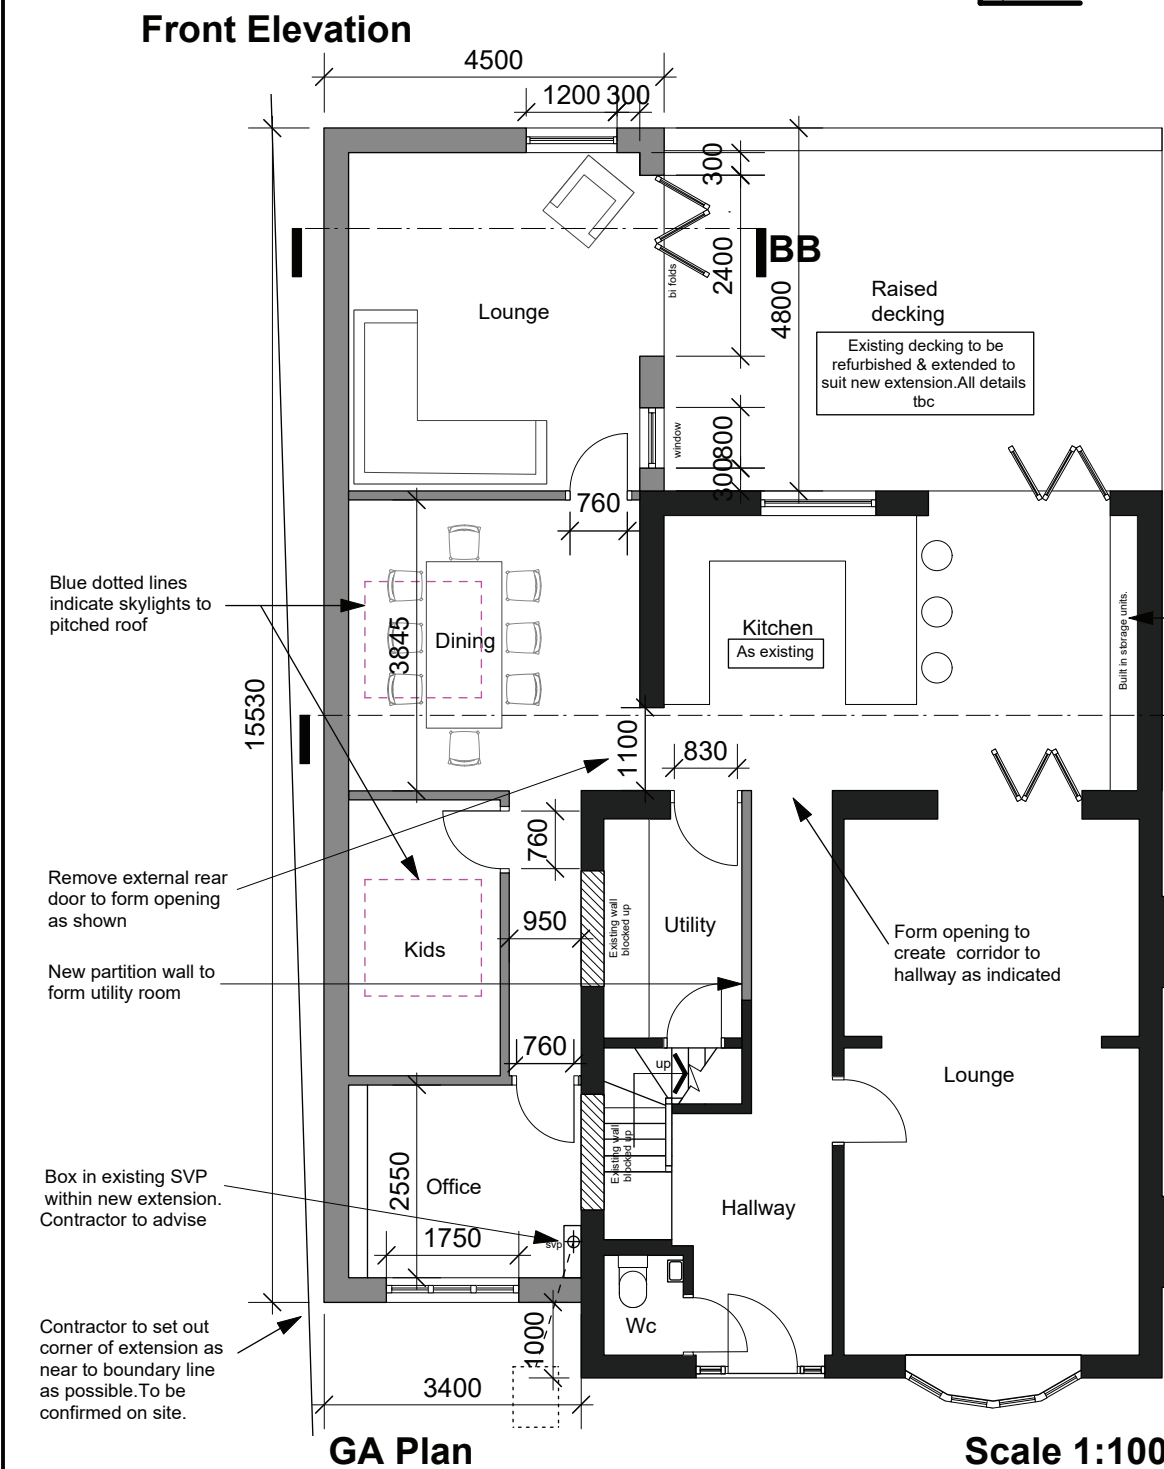

Side Elevation on A

amendments	
client	Ross Tregoning
project	60 Chestnut Road, Neath, SA113NU
title	Proposed Plan & Elevations
scale	1:100 @A3
dwg by	
date	April 2022
dwg no	RT-03
	_____rev_____
Dimensions to be verified on site. Figured dimensions to be taken in preference to those scaled. This drawing is the property of Bankhead Design, copyright is reserved by them and the drawing is issued on the condition that it is not copied, reproduced, retained or disclosed to any unauthorised person, either wholly or in part without the consent in writing from Bankhead Design Bankhead Design 20 Beechwood Avenue, Neath SA11 3TE Tel: 0781 8086740 E mail: info@bankheaddesign.co.uk	