



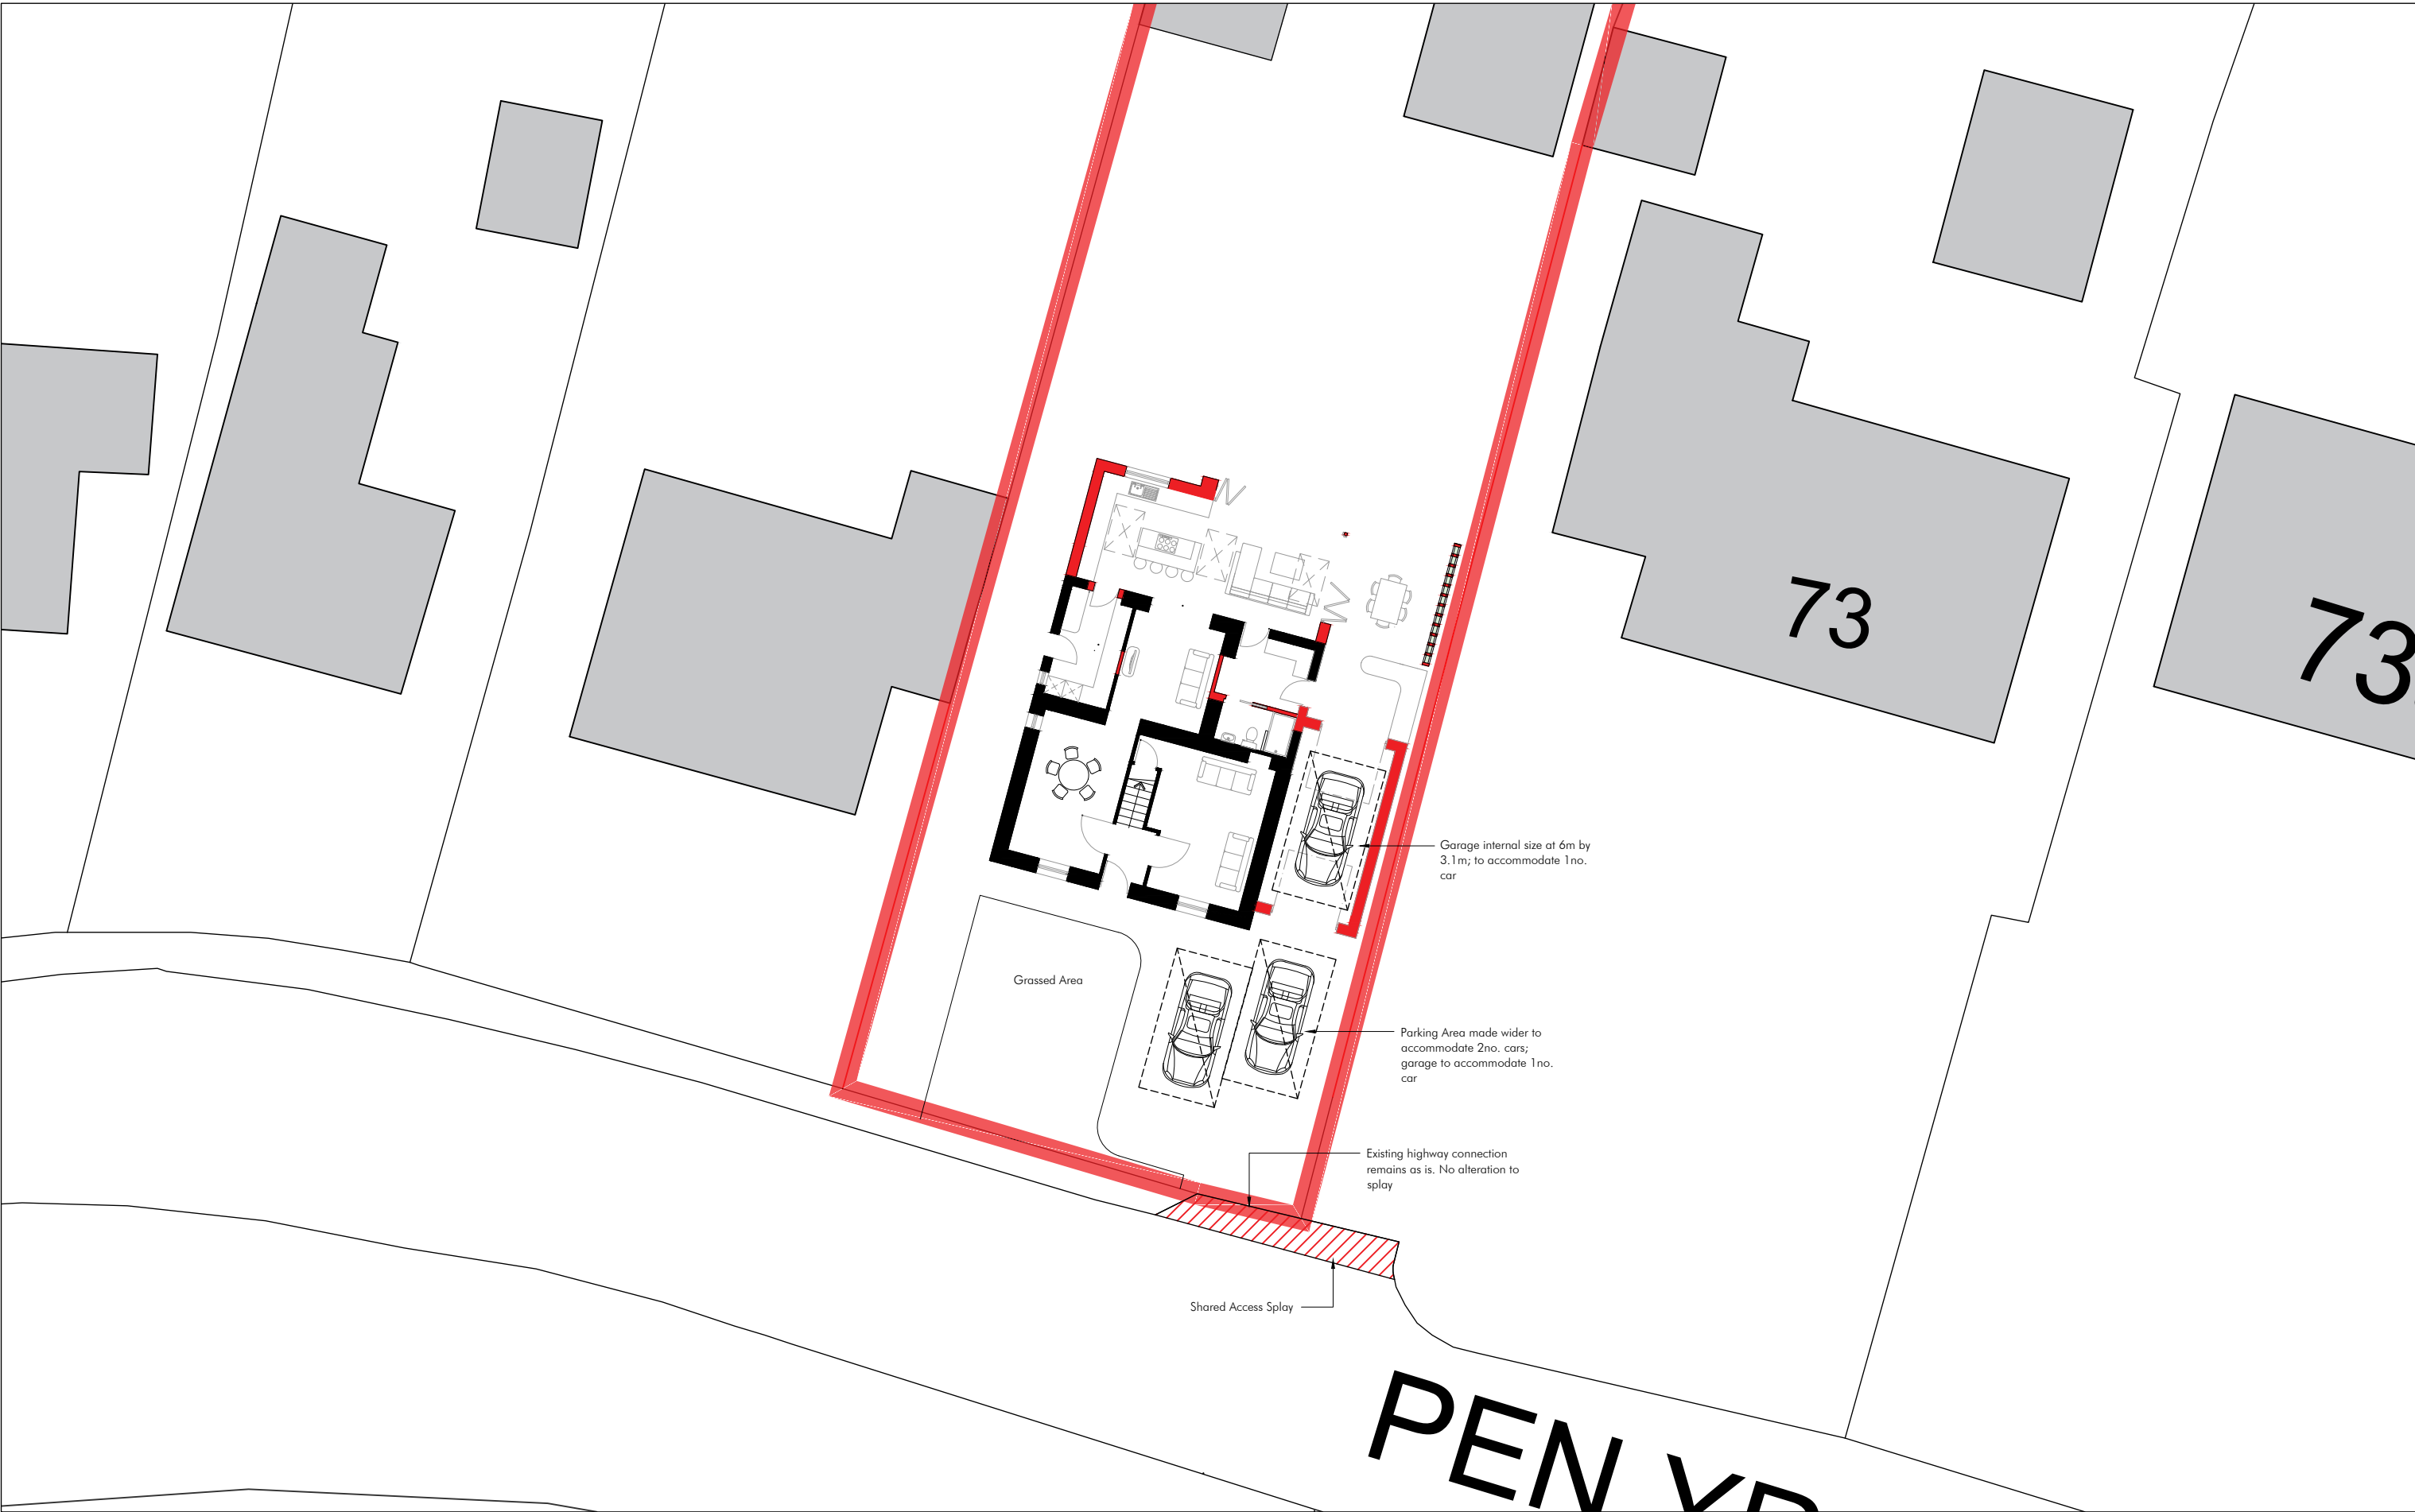

Ordnance Survey, (c) Crown Copyright 2022. All rights reserved. Licence number 100022432

THIS DRAWING IS SUBJECT TO COPYRIGHT AND SHOULD NOT BE COPIED, ALTERED OR REPRODUCED IN ANY FORM OR PASSED TO A THIRD PARTY WITHOUT THEIR CONSENT. SURVEY UNDERTAKEN BY THIRD PARTY - NO LIABILITY SITS WITH THE DESIGNER AND DIMENSIONS MUST BE CHECKED AND VERIFIED ON SITE. ANY DISCREPANCIES SHOULD BE REPORTED TO THE DESIGNER. THIS DRAWING MUST NOT BE SCALED AND SHOULD BE READ IN CONJUNCTION WITH ALL OTHER CONSULTANTS DRAWINGS. IF IN DOUBT ASK FOR CONFIRMATION.

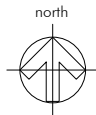

amlwg architecture

project: extension	at: 71 pen yr alltwn	1:200	USE:
drawing: proposed parking plan	SA8 3EA	A3	planning
ref: 040_003_a	date: 11-08-2022		

