


Superseded

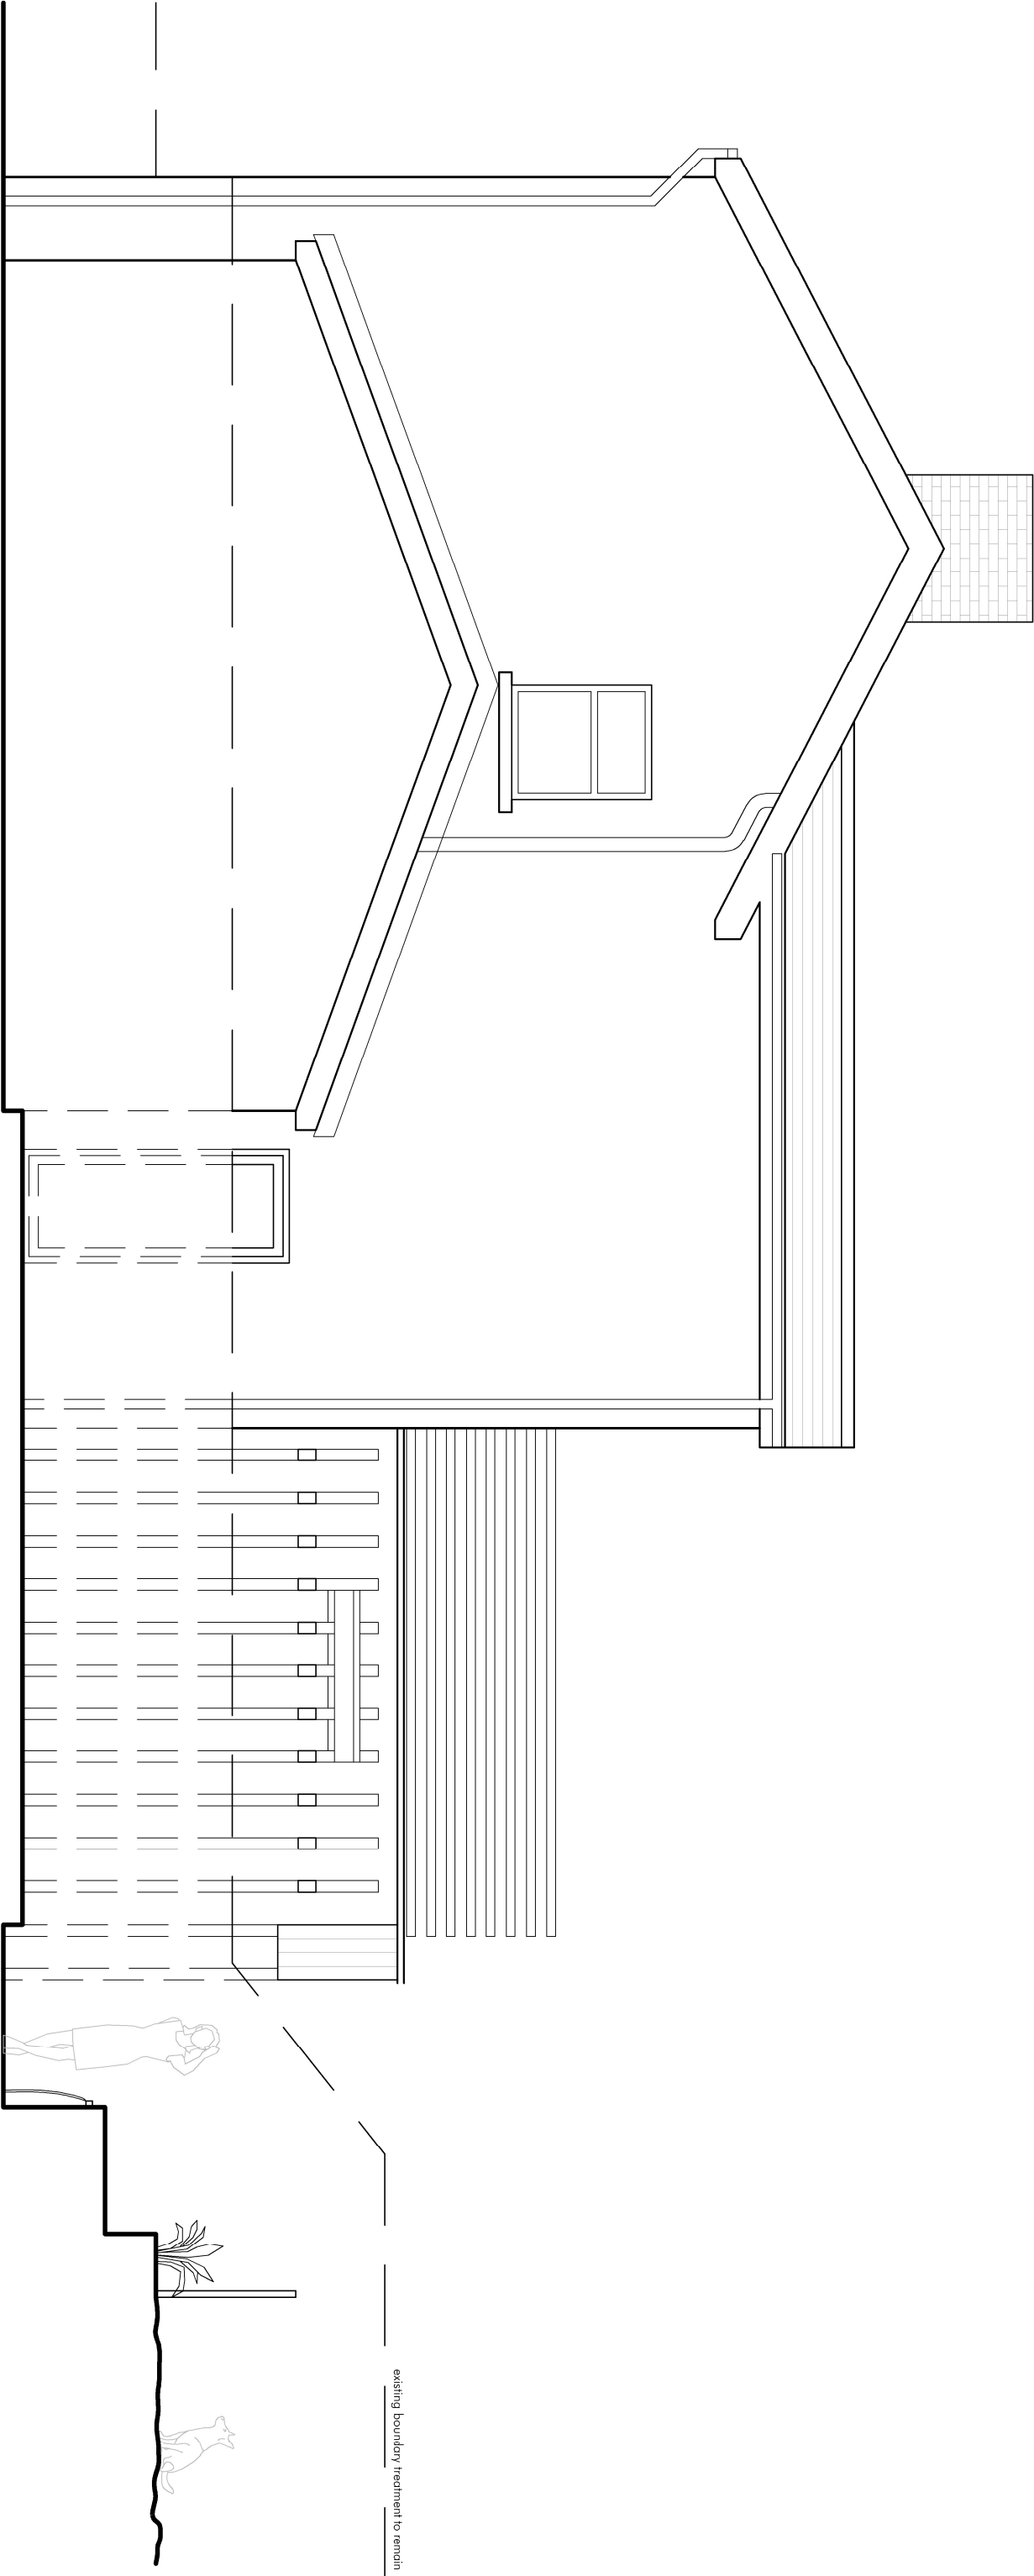

1:50
SCALE BAR 0 0.5 1 2m
THIS DRAWING IS SUBJECT TO COPYRIGHT AND SHOULD NOT BE COPIED, ALTERED OR REPRODUCED IN ANY FORM OR PASSED TO A THIRD PARTY WITHOUT THE DESIGNER'S WRITTEN CONSENT. THE DESIGNER ACCEPTS NO LIABILITY FOR ANY LOSS OR DAMAGE, INCLUDING BUT NOT LIMITED TO, LOSS OF PROFITS, REVENUE OR BUSINESS, ARISING OUT OF OR IN CONNECTION WITH THE USE OF THIS DRAWING. THE DRAWING SHOULD BE READ IN CONJUNCTION WITH ALL OTHER CONSULTANT'S DRAWINGS, IF NOT LISTED AS FOR CONSTRUCTION.

amlwg architecture

project: extension

drawing: prop. side (eosl) elev.

ref: 040_205_b

at: 71 pen yr olfwen

SAB 3EA

date: 16-07-2022

USE: planning

A3