

Architect and Historic Buildings Consultant

12 Burnton Street,
Swansea SA1 1BW
Tel: 01792 451115
Mob: 07813 503785
E-mail: info@gwarchitecturalservices.co.uk

AGW ARCHITECTURE



Stage	Planning PL
Revision	A
as shown @ A1	
Drawing No.	1307/01
Drawn	AGW
CH'd	AGW
Date	06.2022

Drawing Title

General arrangement as existing and proposed.




Contract Title

Rear extension of
14 Curtis Street, Neath SA11 1UW
for
Mr and Mrs Grant


Rev A - New gate and privacy screen to No 15, biodiversity and non-encroachment to No 13 notes added.

The Contractor shall check all dimensions on site and report all errors, discrepancies and omissions to the Architect. Do not scale off this drawing. Use figured dimensions only.


This drawing is copyright. It must not be copied, used or disclosed to third parties without the prior permission of the Architect.

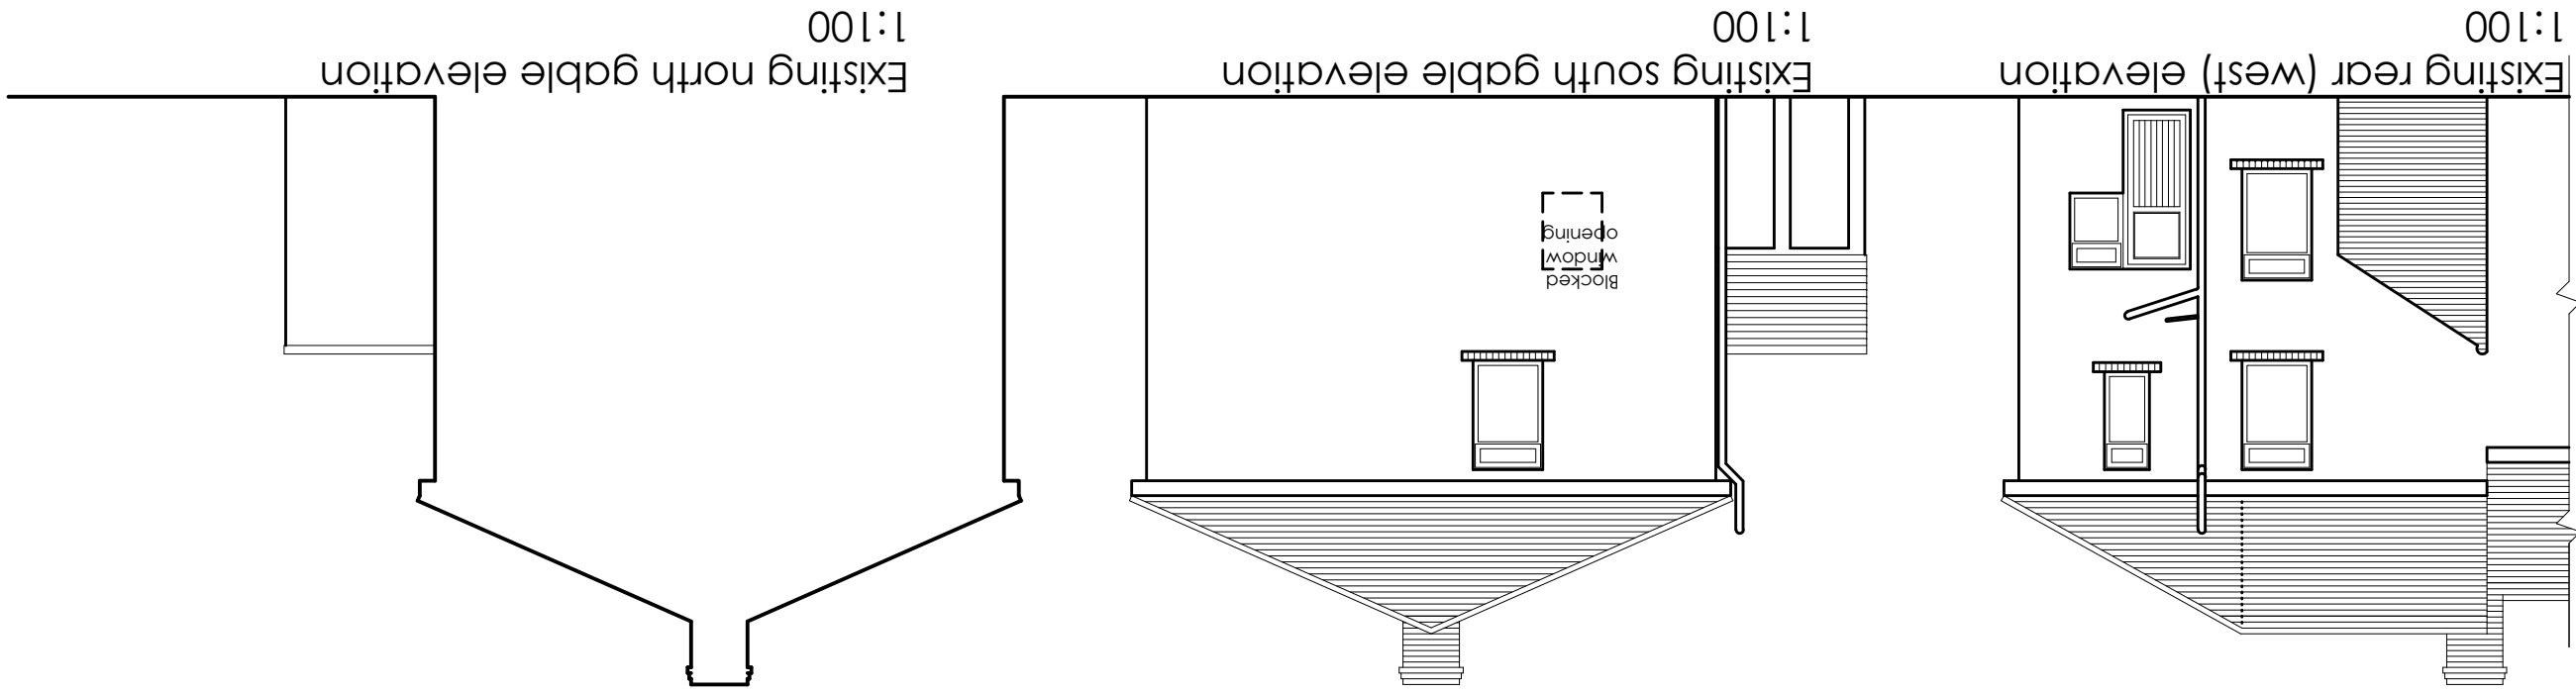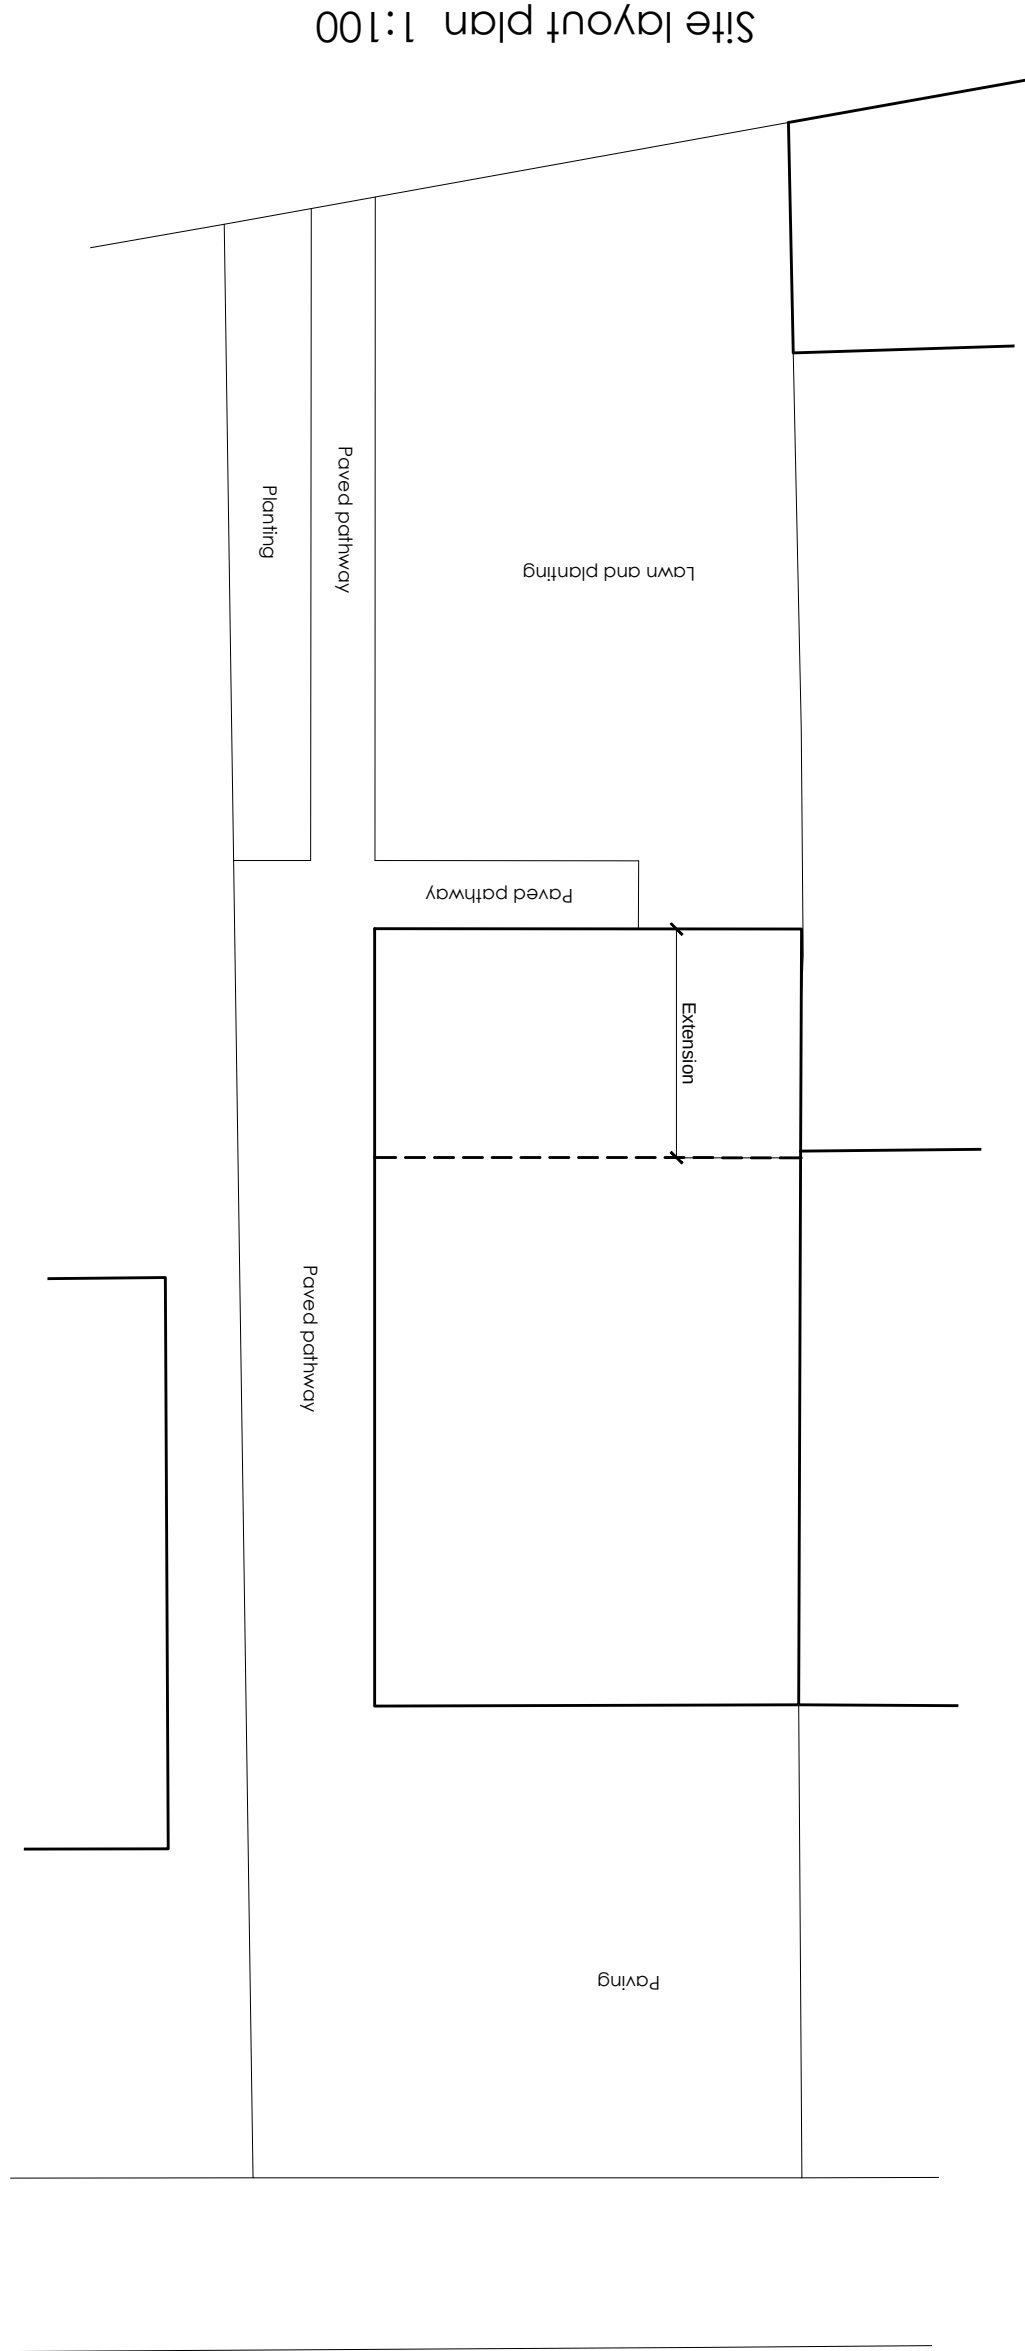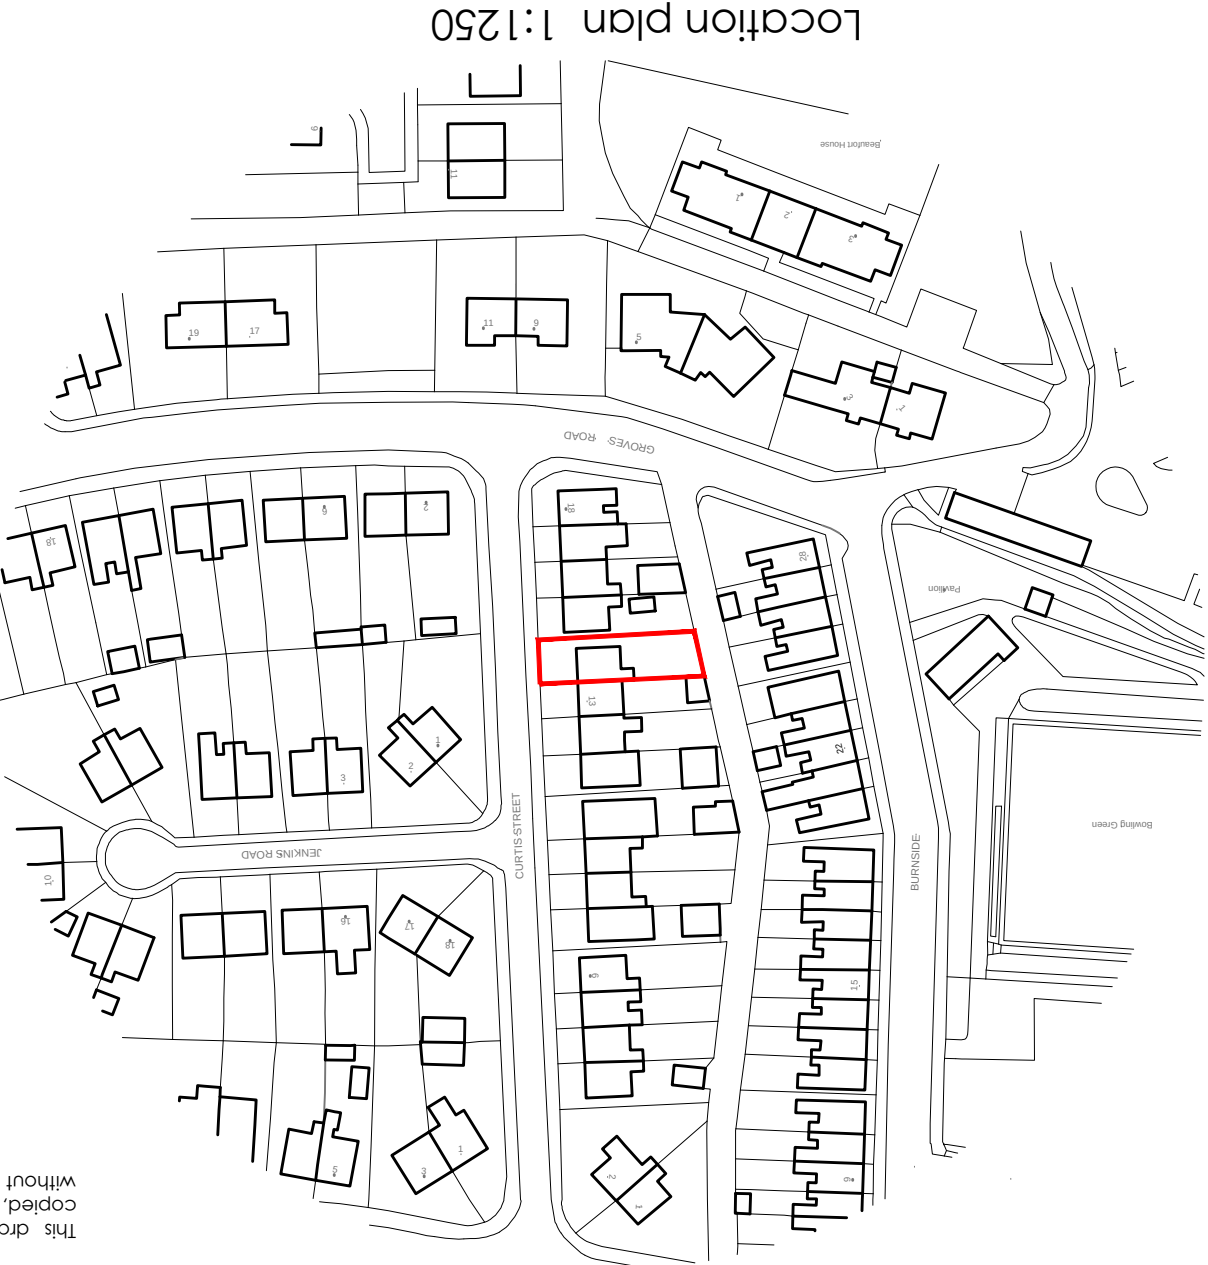


Existing north gable elevation
1:100

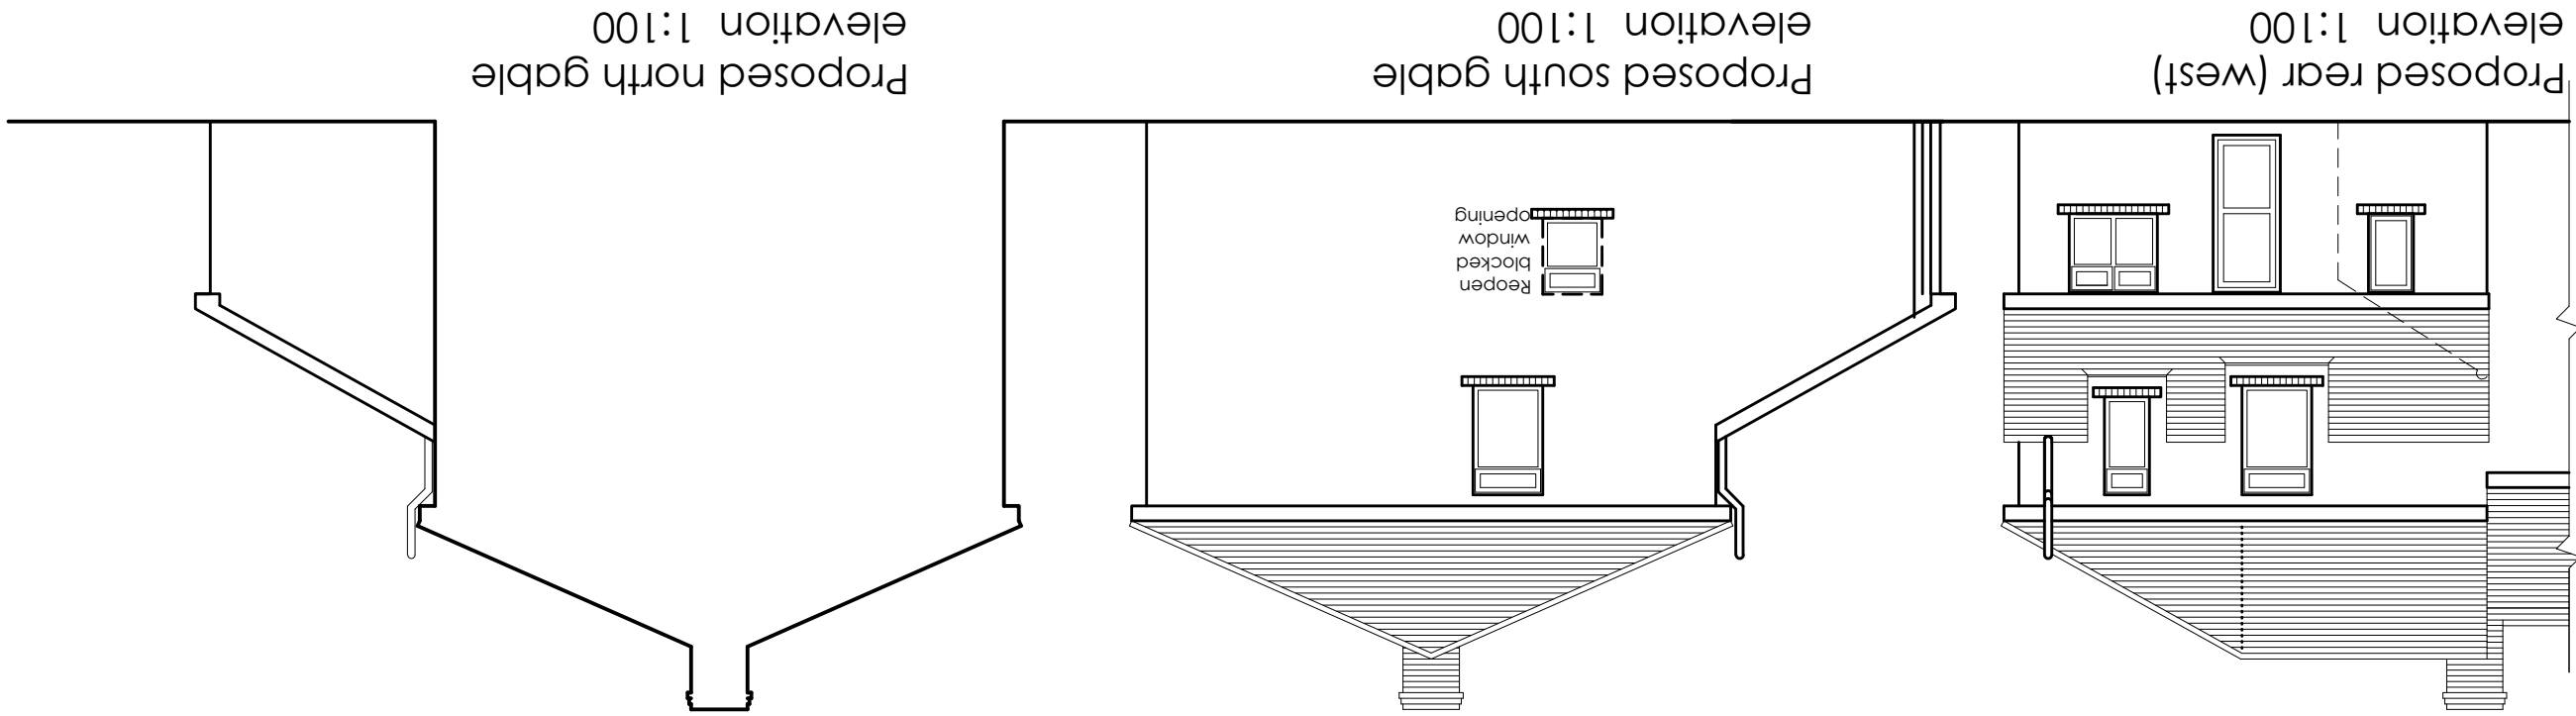

Proposed north gable
elevation 1:100

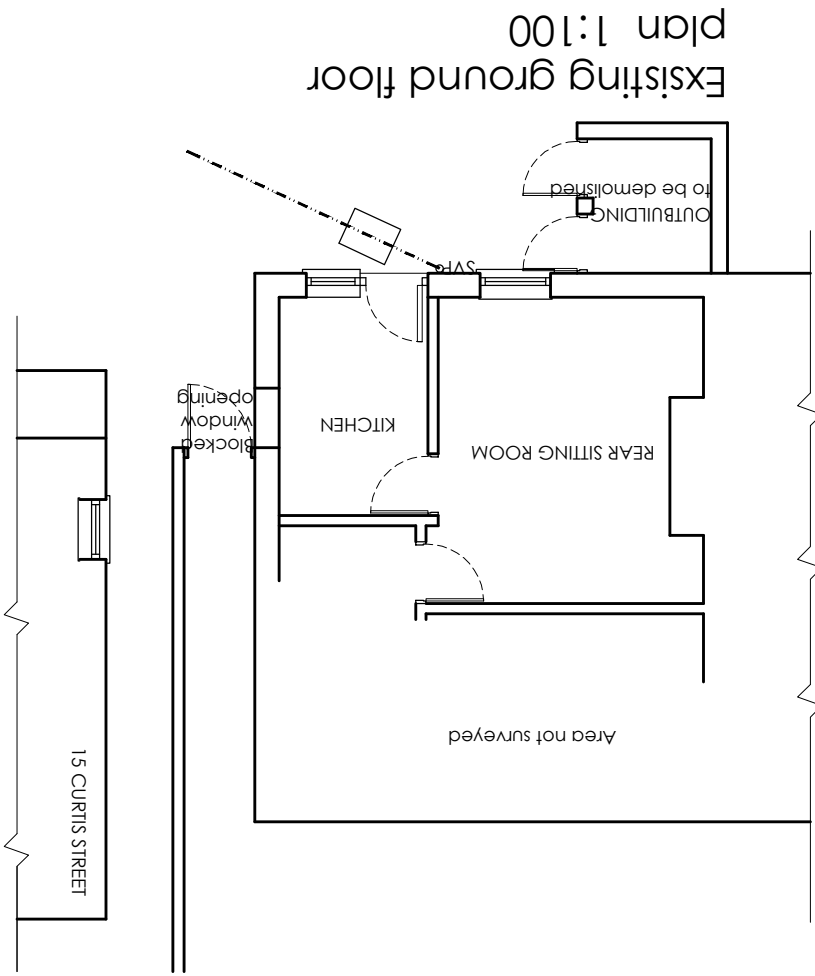

Existing ground floor
plan 1:100

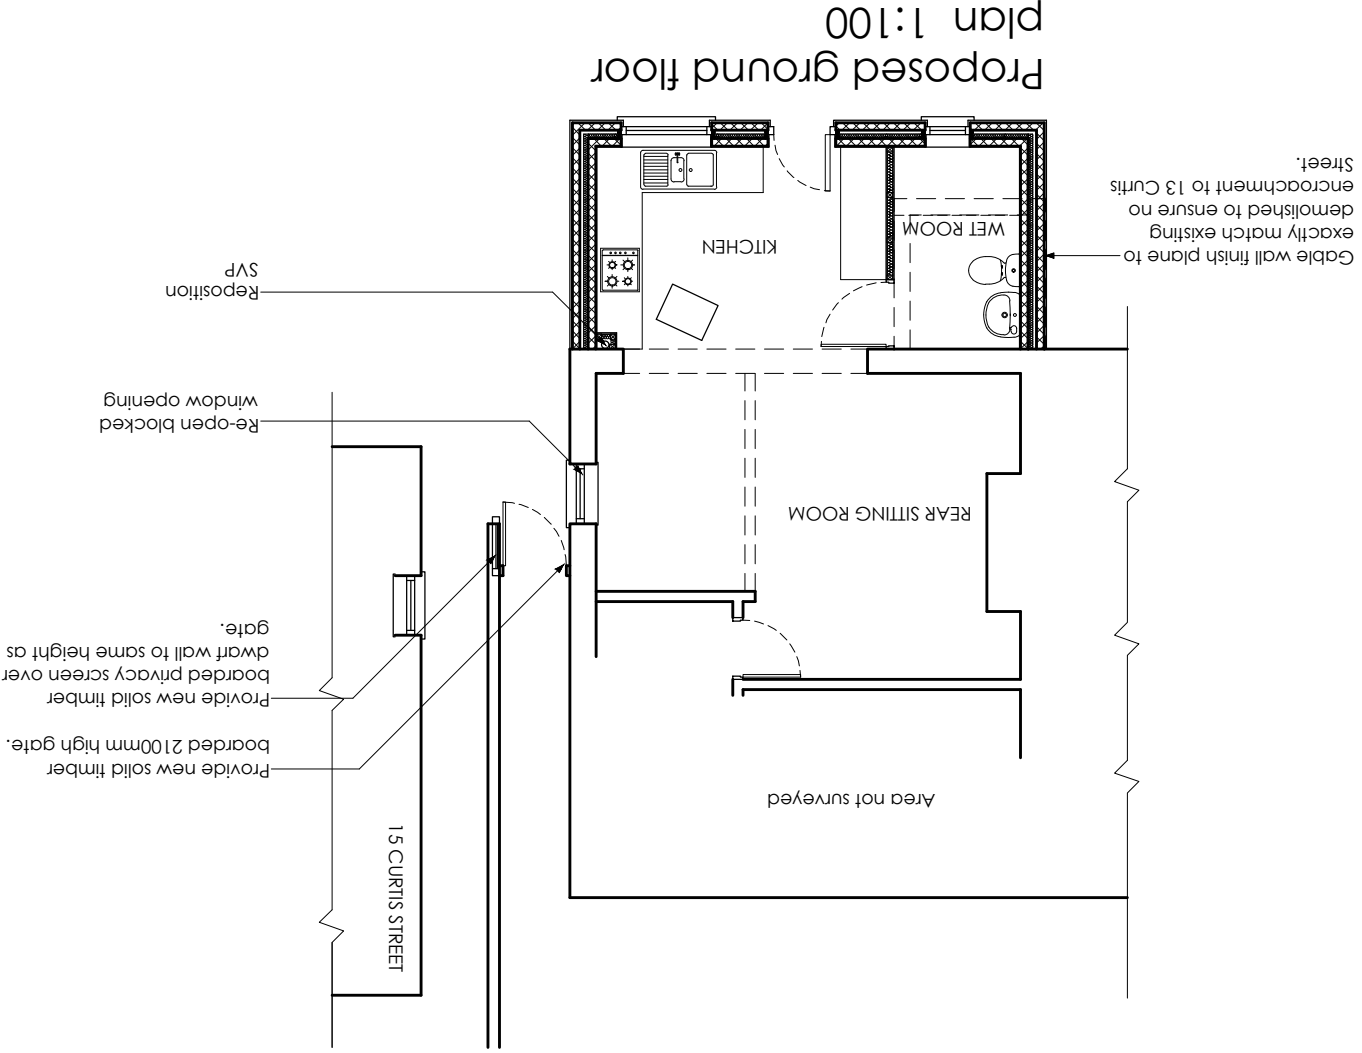

Proposed ground floor
plan 1:100