
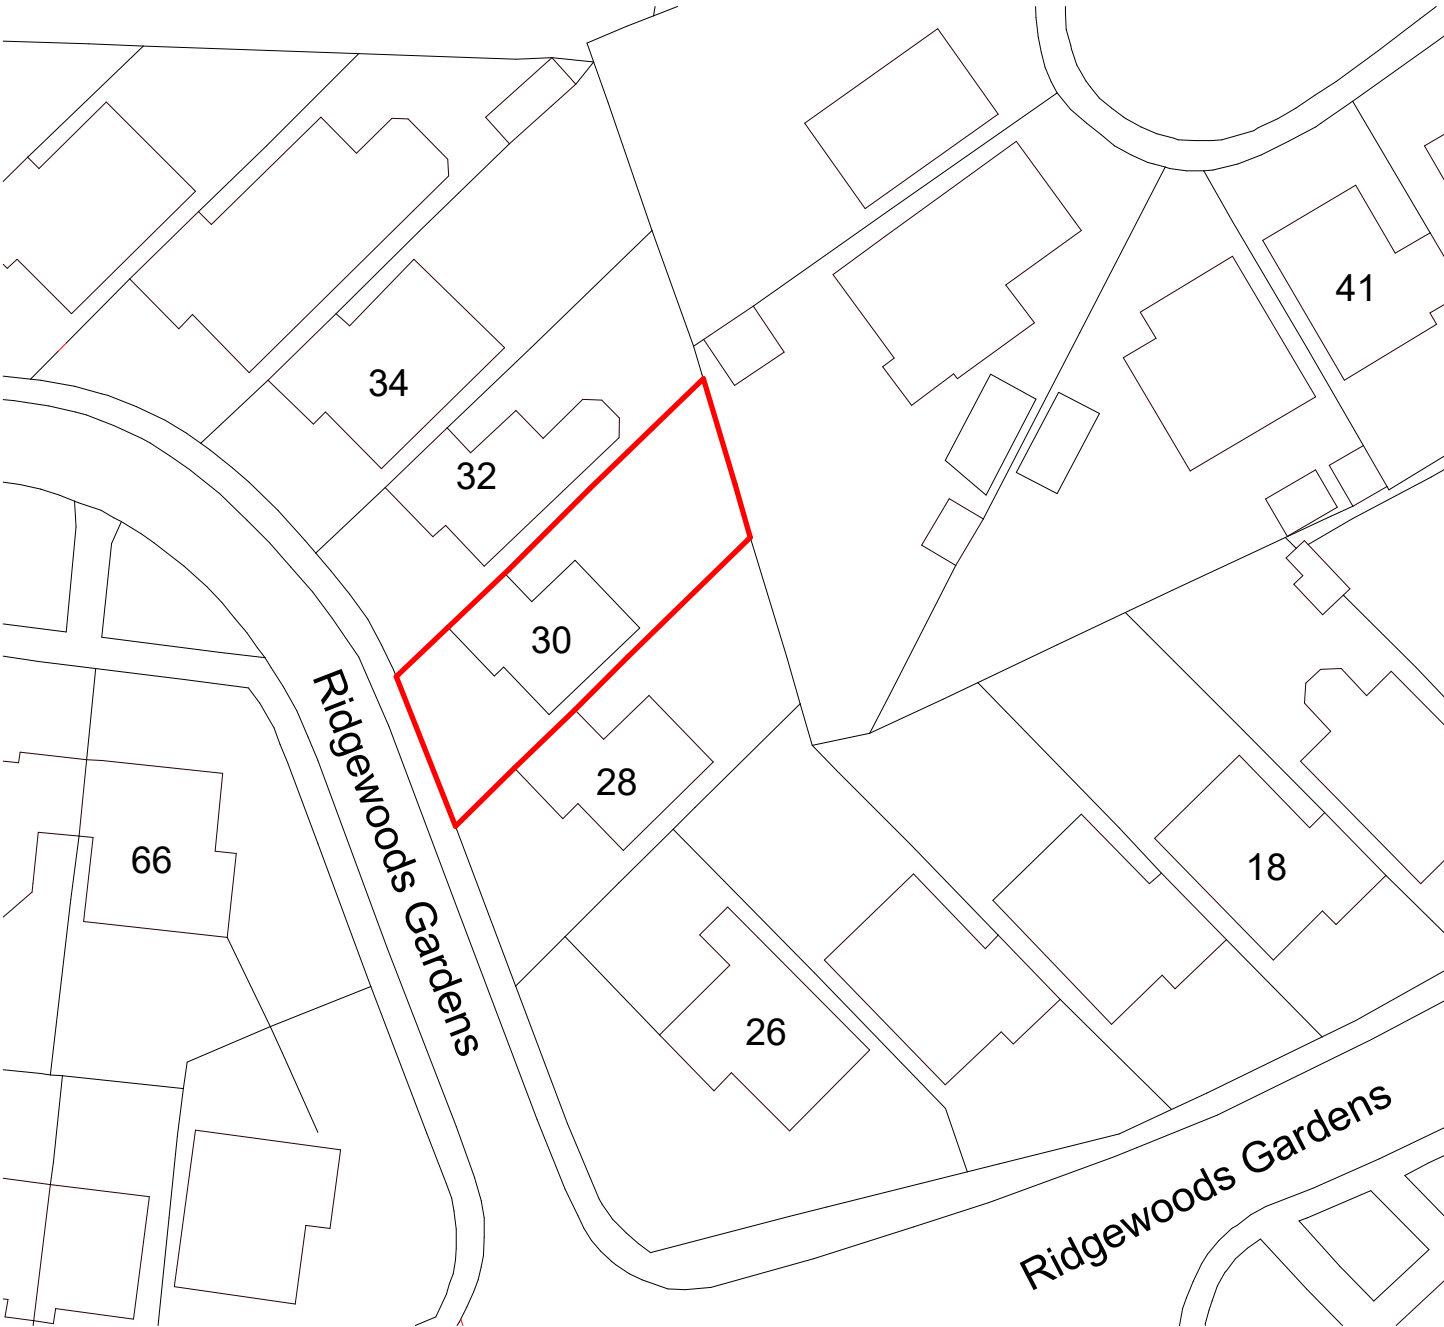


# Superseded

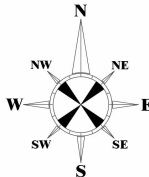

|   |             |    |      |                                                              |                         |                         |
|---|-------------|----|------|--------------------------------------------------------------|-------------------------|-------------------------|
| NOTES   |             |    |      | CLIENT: Carol Hutchinson                                     |                         |                         |
| <div>Ordinance Survey, (c) Crown Copyright 2022. All rights reserved. Licence number 100022432</div> <div></div>   |             |    |      | PROJECT: Domestic Extension                                  |                         |                         |
|   |             |    |      | PROJECT ADDRESS: 30 Ridgewood Gardens, Cimla Neath, SA11 3QF |                         |                         |
|   |             |    |      | DRAWING TITLE: Site Block Plan                               |                         |                         |
|   |             |    |      | DRAWN BY<br><i>BDR</i>                                       |                         |                         |
| No.   | Description | By | Date | PROJECT REF<br><i>RH535</i>                                  | SCALE<br><i>1 : 500</i> | PAPER SIZE<br><i>A4</i> |
|   |             |    |      | DRAWING<br><i>002</i>                                        | REVISION                | DATE<br><i>29/06/22</i> |
| THIS DRAWING IS THE COPYRIGHT OF DARKIN ARCHITECTS AND MAY NOT BE COPIED, ALTERED OR REPRODUCED IN ANY FORM OR PASSED TO A THIRD PARTY WITHOUT THEIR CONSENT. DIMENSIONS MUST BE CHECKED AND VERIFIED ON SITE AND ANY DISCREPANCIES SHOULD BE REPORTED TO THE ARCHITECT. THIS DRAWING MUST NOT BE SCALED AND SHOULD BE READ IN CONJUNCTION WITH ALL OTHER CONSULTANT'S DRAWINGS. IF IN DOUBT ASK FOR CONFIRMATION. |             |    |      |                                                              |                         |                         |

darkin

architects

drawing on

experience

www.darkinarchitects.com

CARDIFF 02922 744 005  
LLANELLI 01554 778 730  
NEATH 01639 505 566

info@darkinarchitects.com