
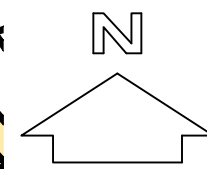
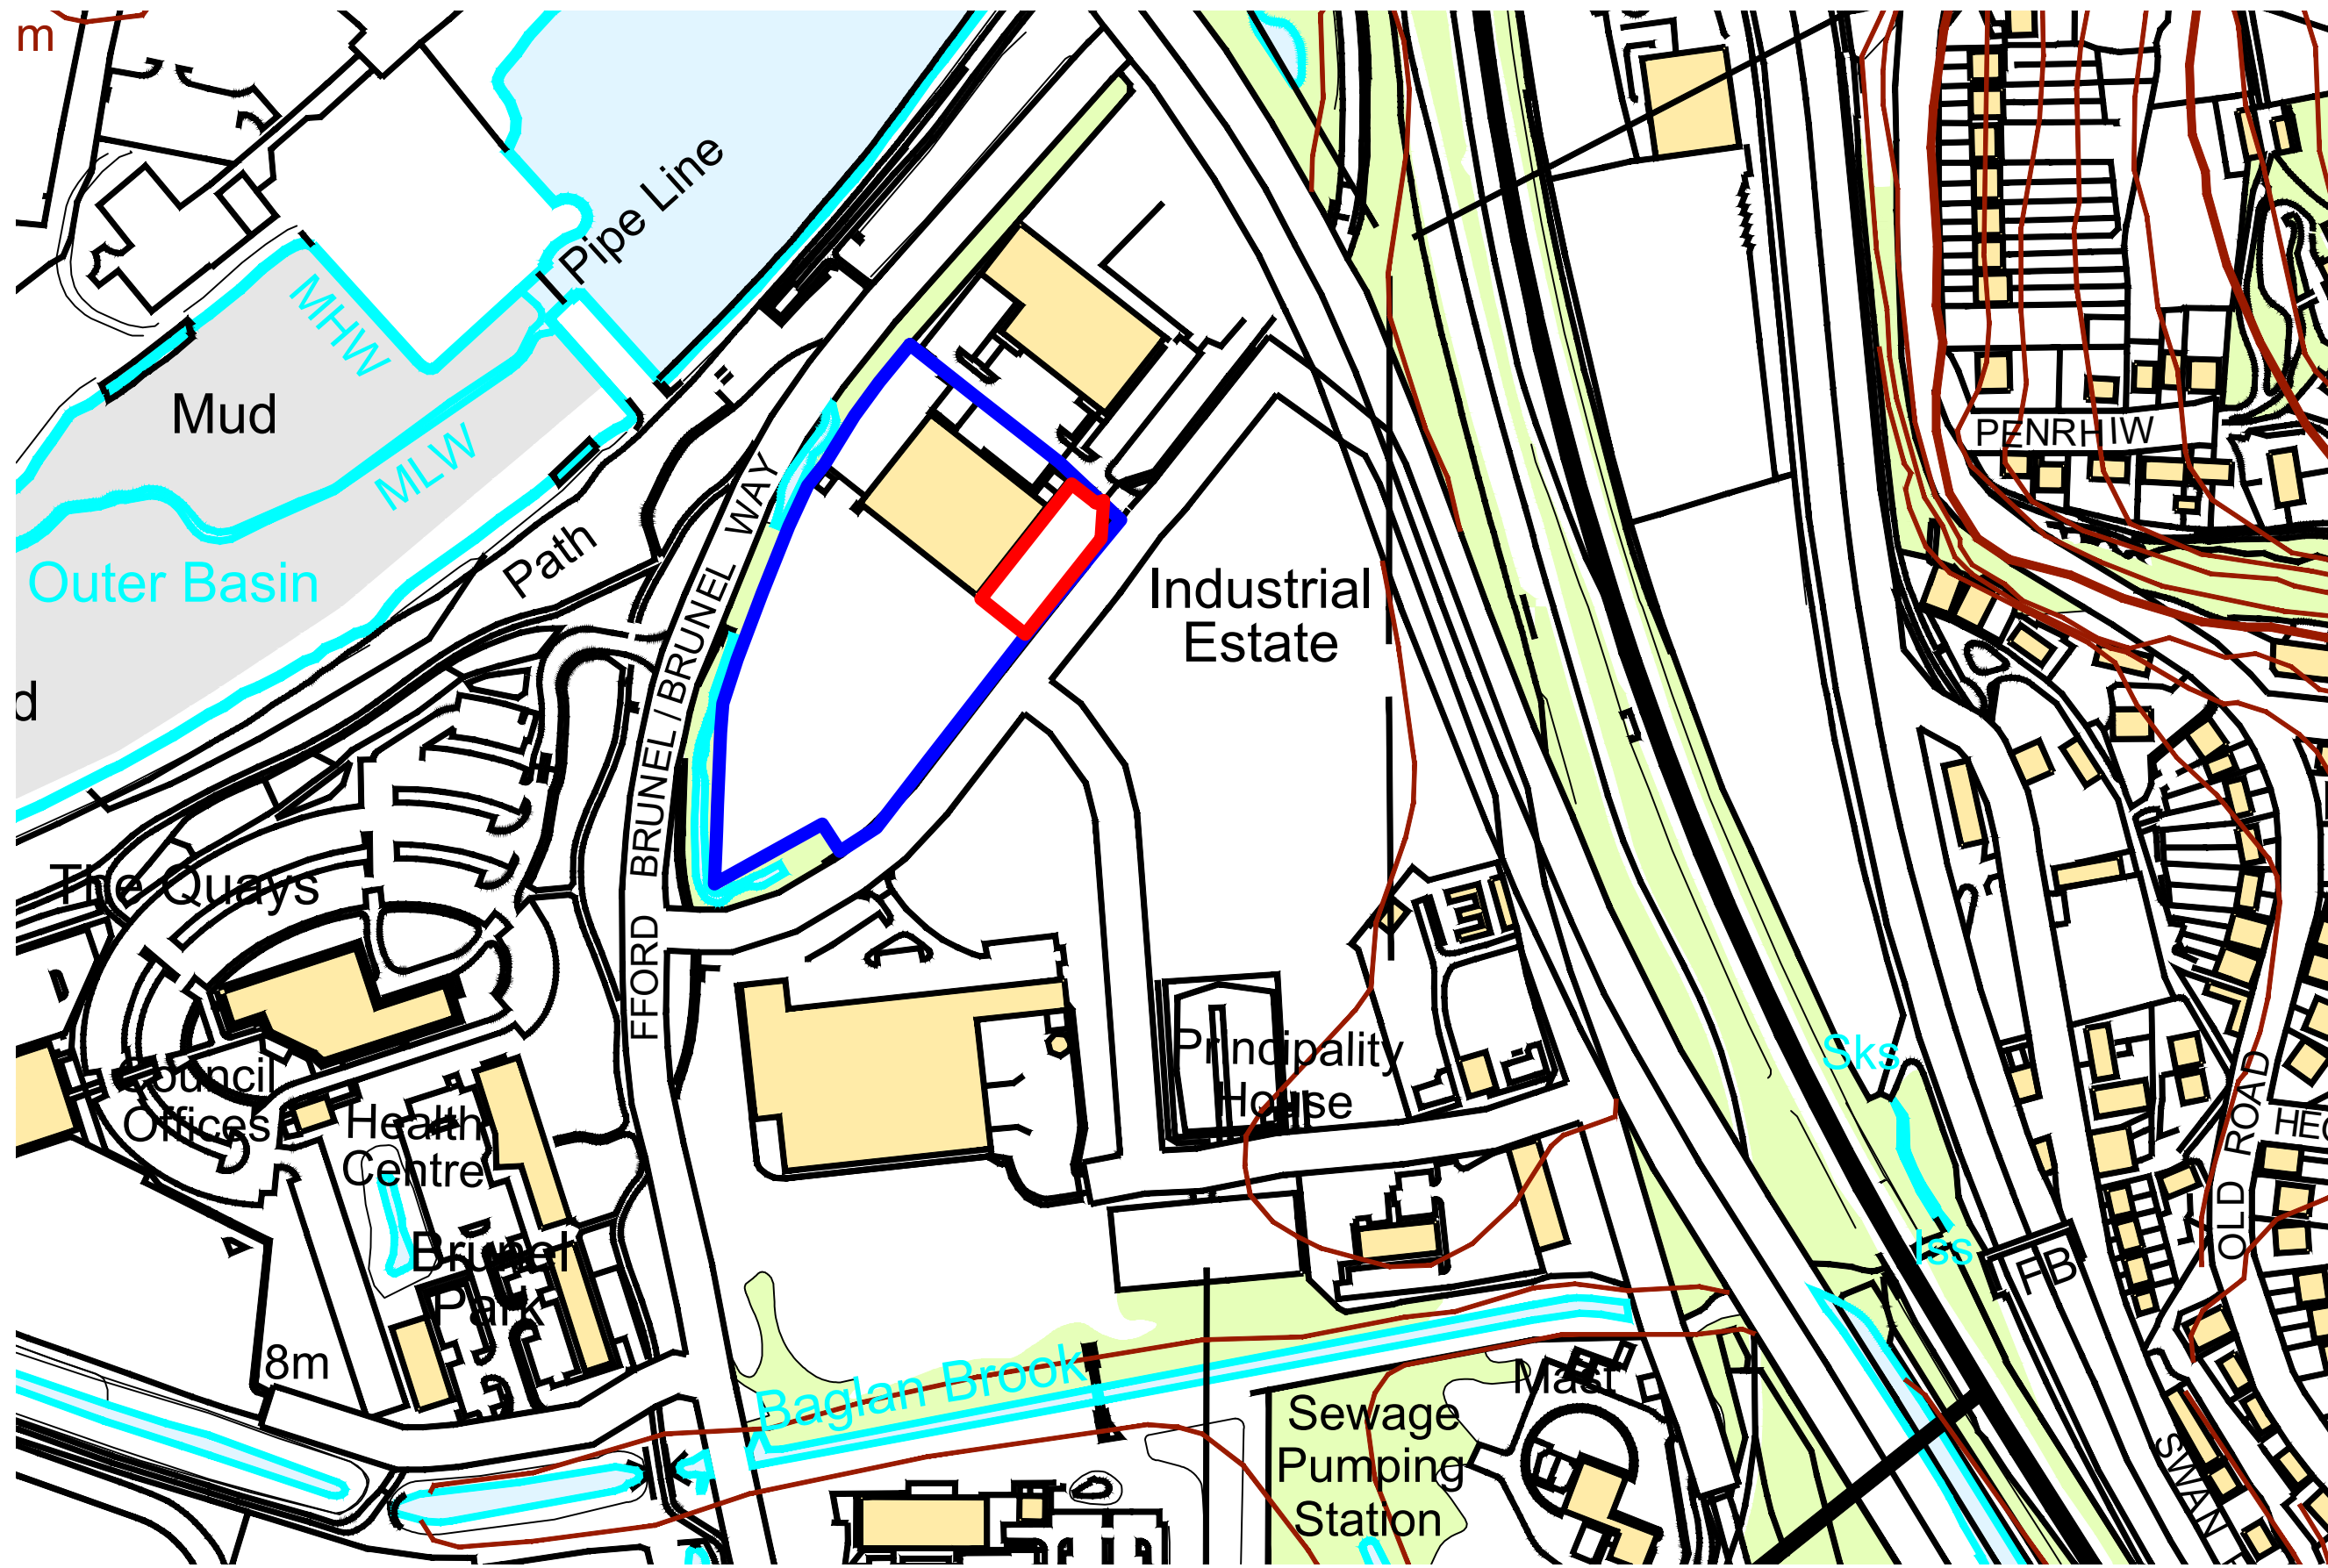


THESE DRAWINGS ARE WERNICKS COPYRIGHT AND MAY NOT BE REPRODUCED.
FIGURED DIMENSIONS ARE TO BE TAKEN IN PREFERENCE TO SCALED MEASUREMENTS.

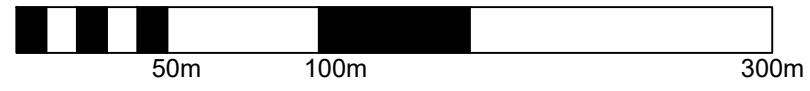

WB513

CLIENT	WERNICK GROUP
PROJECT	NEW HIRE DEPOT BRITON FERRY
DRG. TITLE	SITE LOCATION

Wernick
BUILDINGS

Wernick
GROUP
Tel: 01656 747340
Fax: 01656 747375

SCALE	1:2500 @ A3
DRAWN	DP
CHKD	CHKD
DATE	01.02.22

CONTRACT NO.

DRG. NO.
WHBF/1/001A