


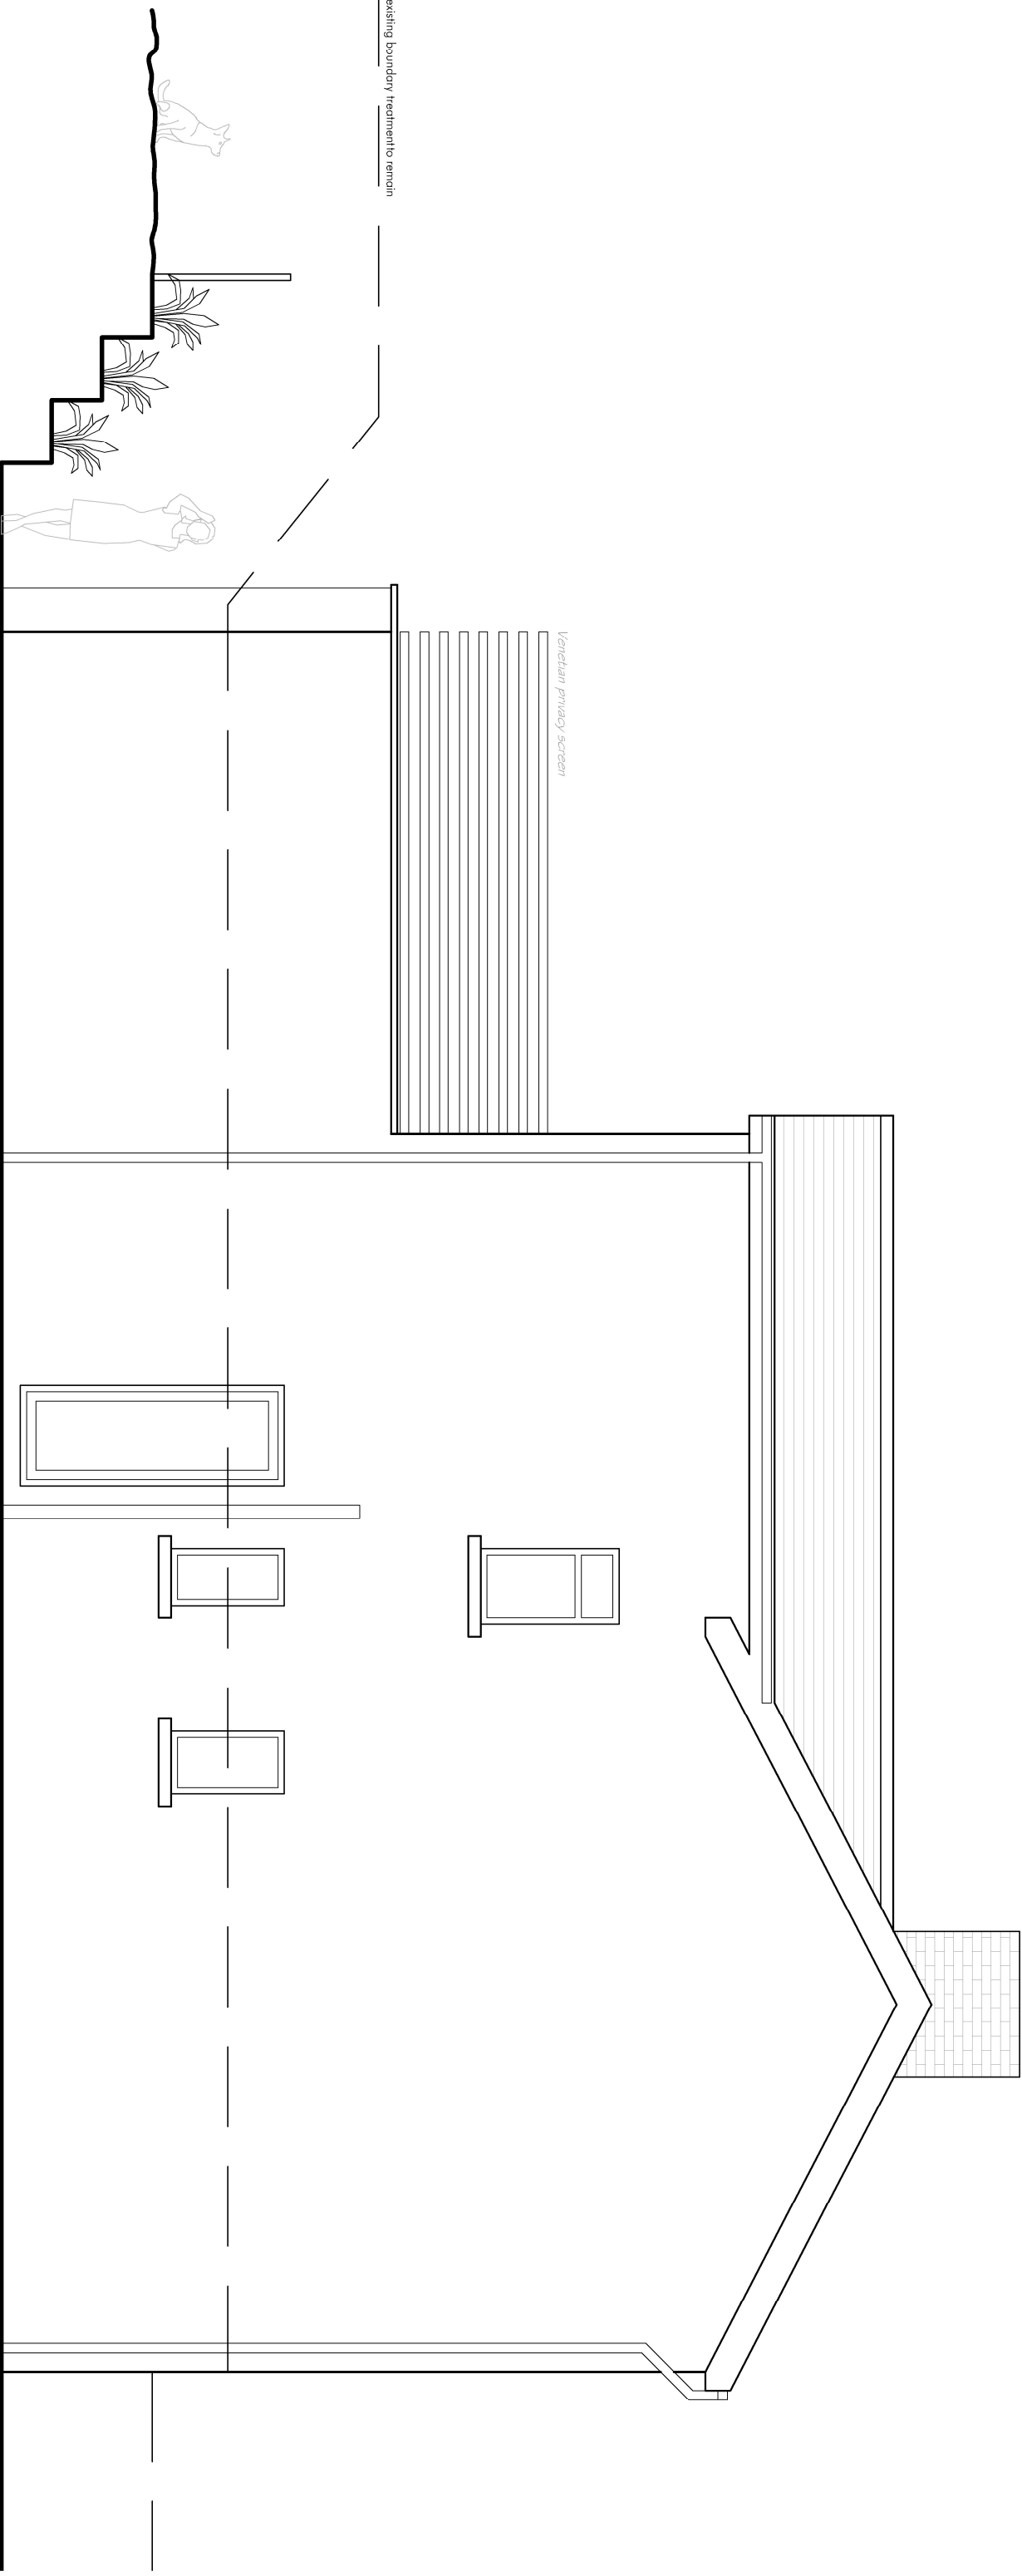

Venetian privacy screen

existing boundary treatments to remain

1:50  
SCALE BAR 0 0.5 1 2m

THIS DRAWING IS SUBJECT TO COPYRIGHT AND SHOULD NOT BE COPIED, ALTERED OR REPRODUCED IN ANY FORM OR PASSED TO A THIRD PARTY WITHOUT THE WRITTEN CONSENT OF THE ARCHITECT. NO LIABILITY IS ACCEPTED FOR THE DESIGN OR CONSTRUCTION OF THE BUILDING OR THE WORKS. THE DRAWING IS FOR INFORMATION ONLY AND SHOULD BE READ IN CONJUNCTION WITH ALL OTHER CONSULTANT'S DRAWINGS. IF IN DOUBT ASK FOR CONFIRMATION.

amlwg architecture

|          |                         |       |                  |      |          |
|----------|-------------------------|-------|------------------|------|----------|
| project: | extension               | at:   | 71 pen yr alhwen | 1:50 | USE:     |
| drawing: | prop. side (west) elev. |       | SAB SEA          |      | planning |
| ref:     | 040_204_b               | date: | 16-07-2022       |      |          |

