


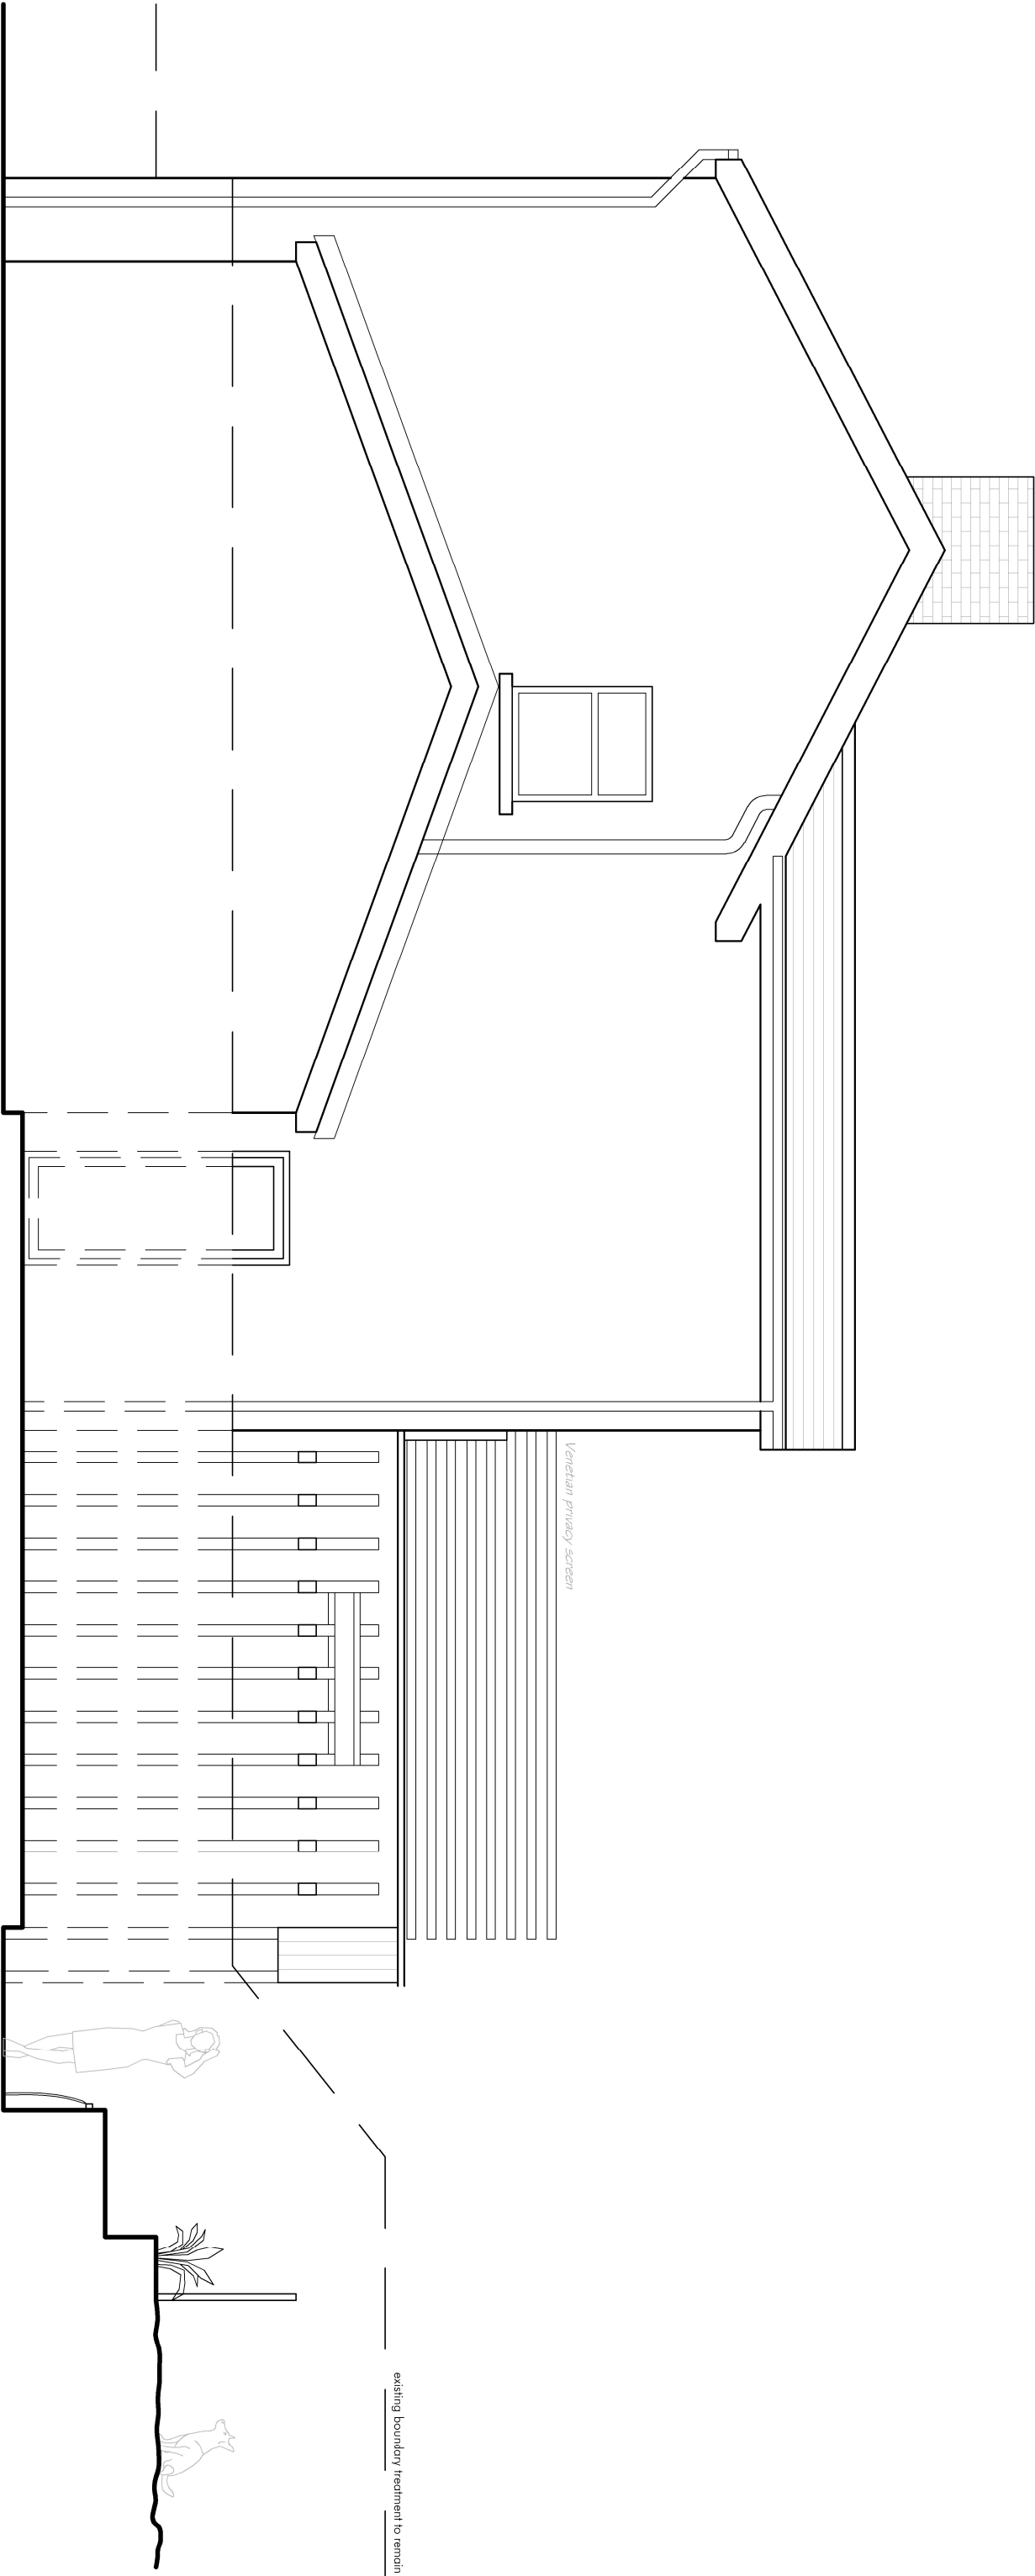

1:50
SCALE BAR 0 0.5 1 2m
THIS DRAWING IS SUBJECT TO COPYRIGHT AND SHOULD NOT BE COPIED, ALTERED OR REPRODUCED IN ANY FORM OR PASSED TO A THIRD PARTY WITHOUT THEIR CONSENT. SWEET UNDERSTANDS BY THIS PARTY - NO OTHER PARTY SHOULD BE RESPONSIBLE FOR ANY DAMAGE OR LOSS OF DATA OR INFORMATION. THIS DRAWING IS FOR INFORMATION ONLY AND SHOULD BE READ IN CONJUNCTION WITH ALL OTHER CONSULTANT'S DRAWINGS. IF IN DOUBT, ASK FOR CONFIRMATION.

amlwg architecture

project:	extension	at:	71 pen yr alhwen	1:50	USE:
drawing:	prop. side (east) elev.		SAB SEA		planning
ref:	040_205_c	date:	16-07-2022	A3	