
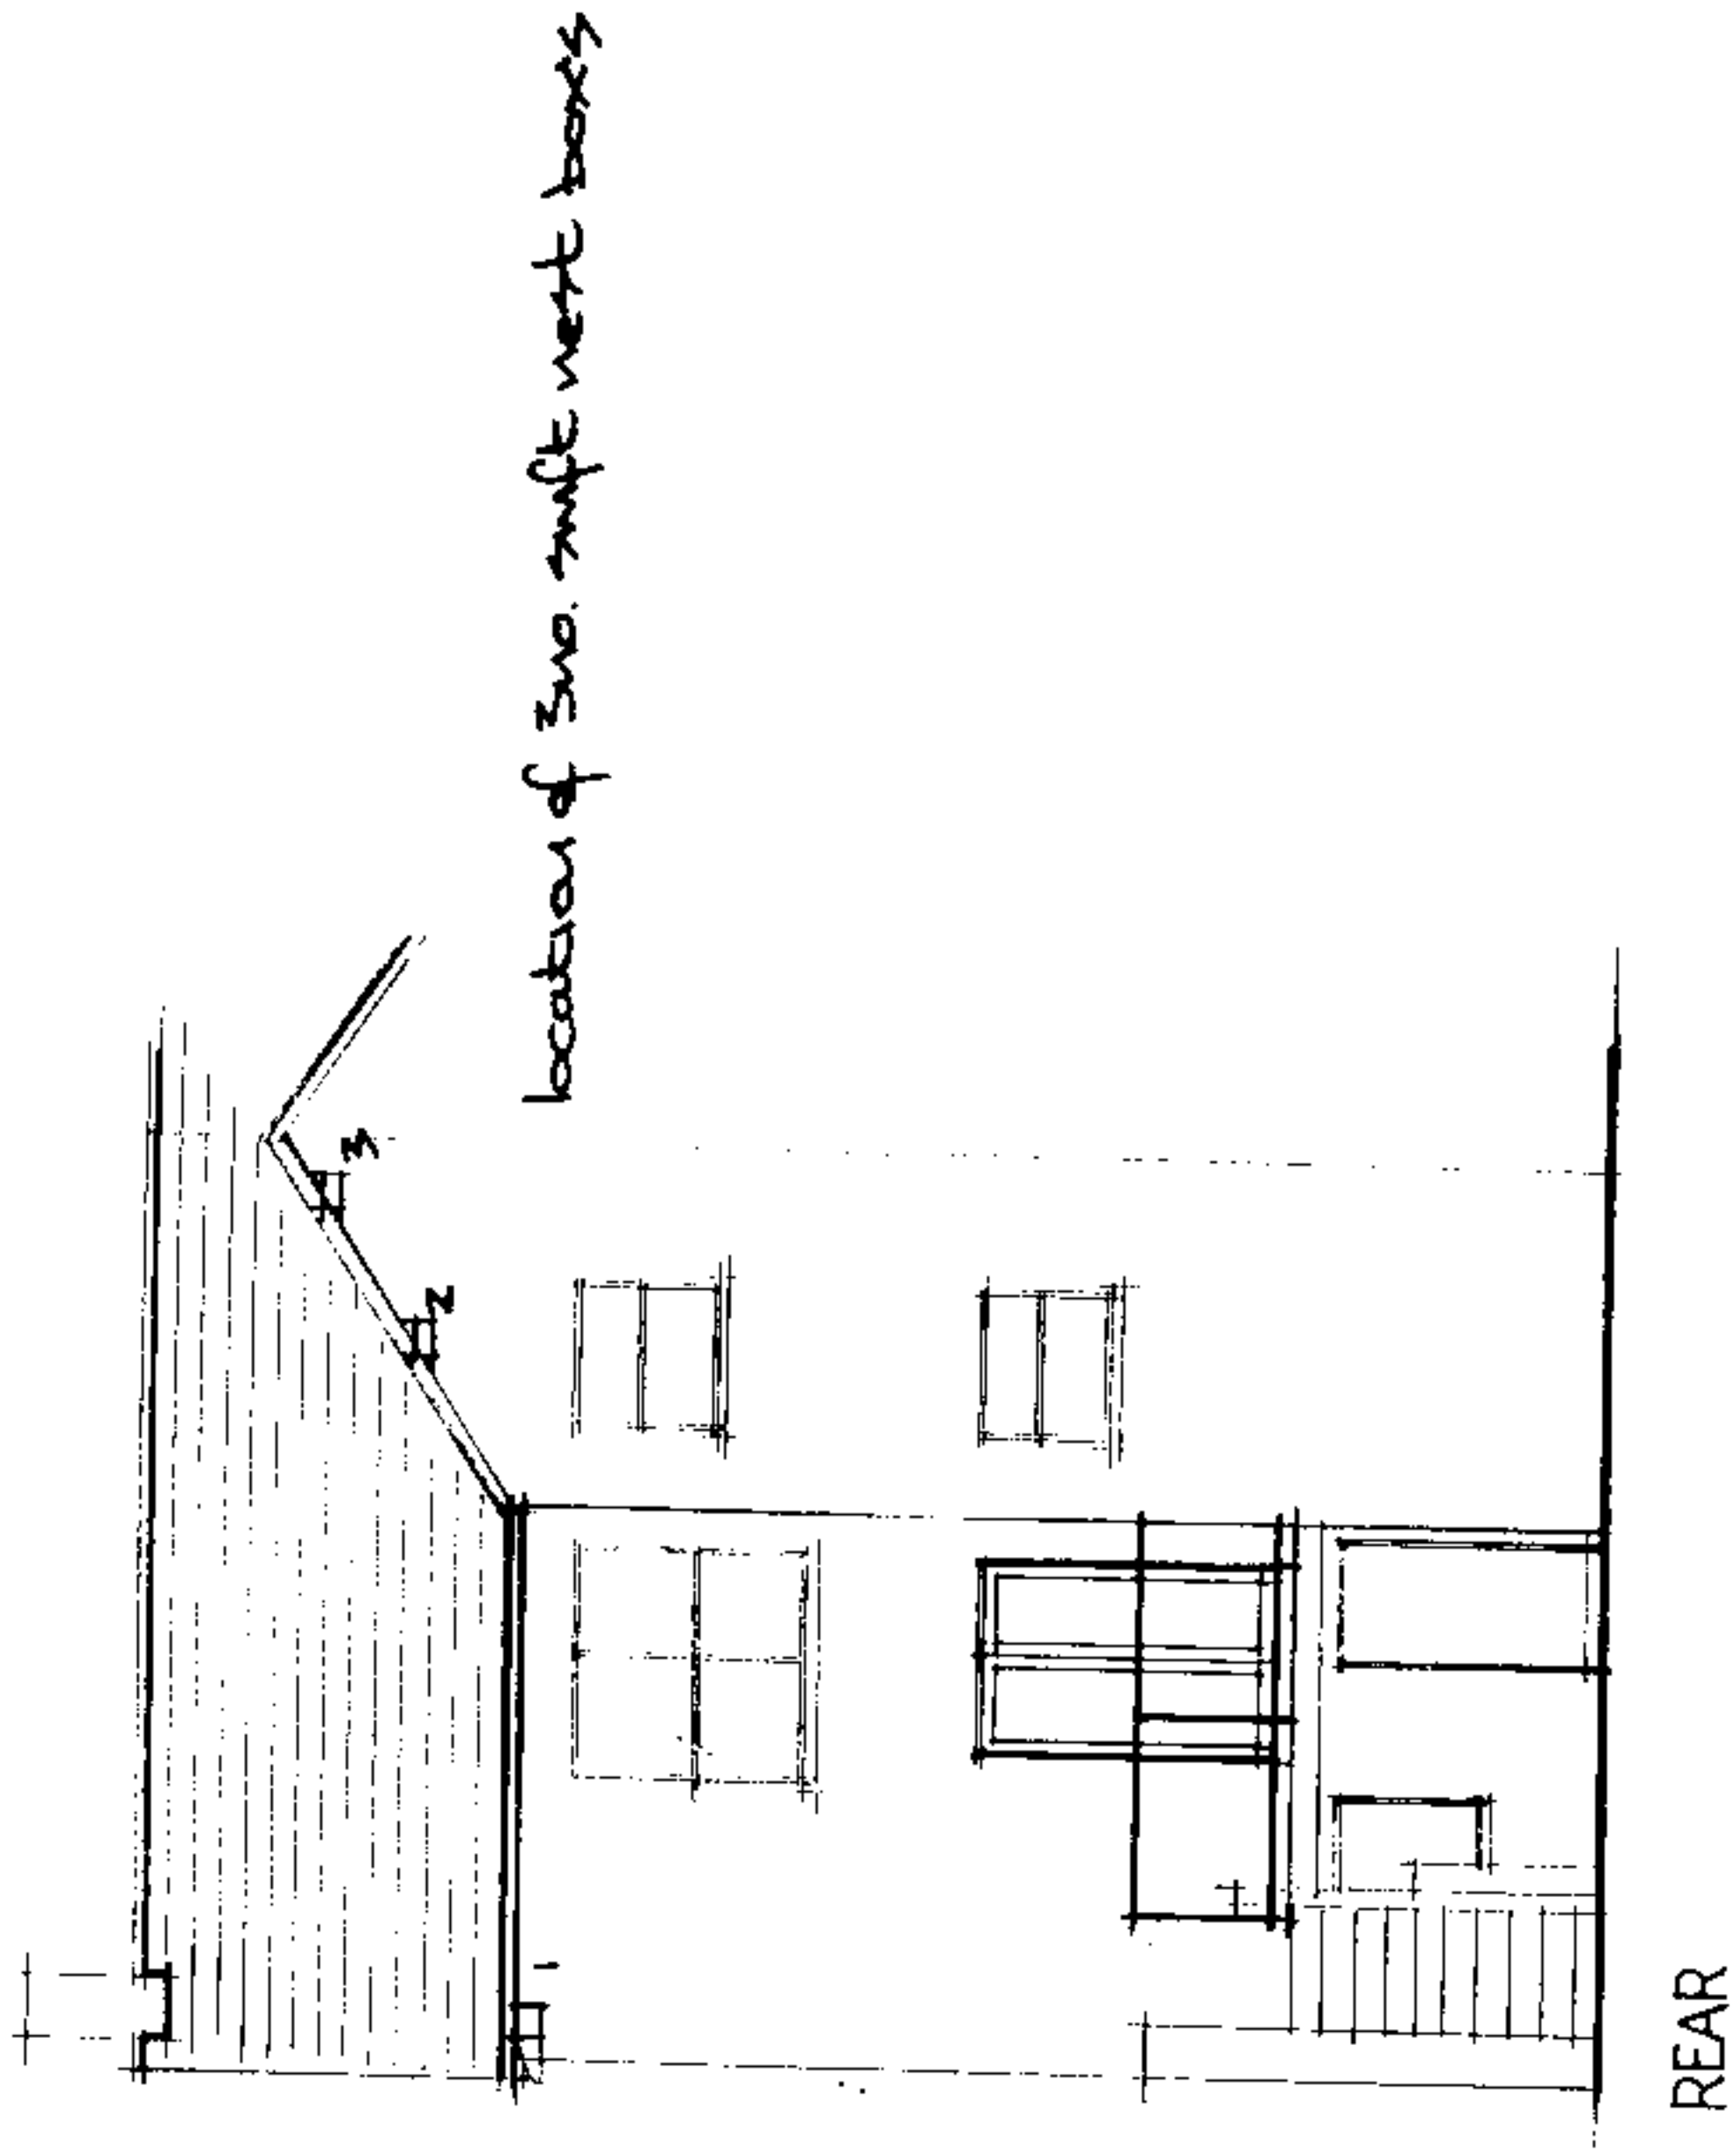
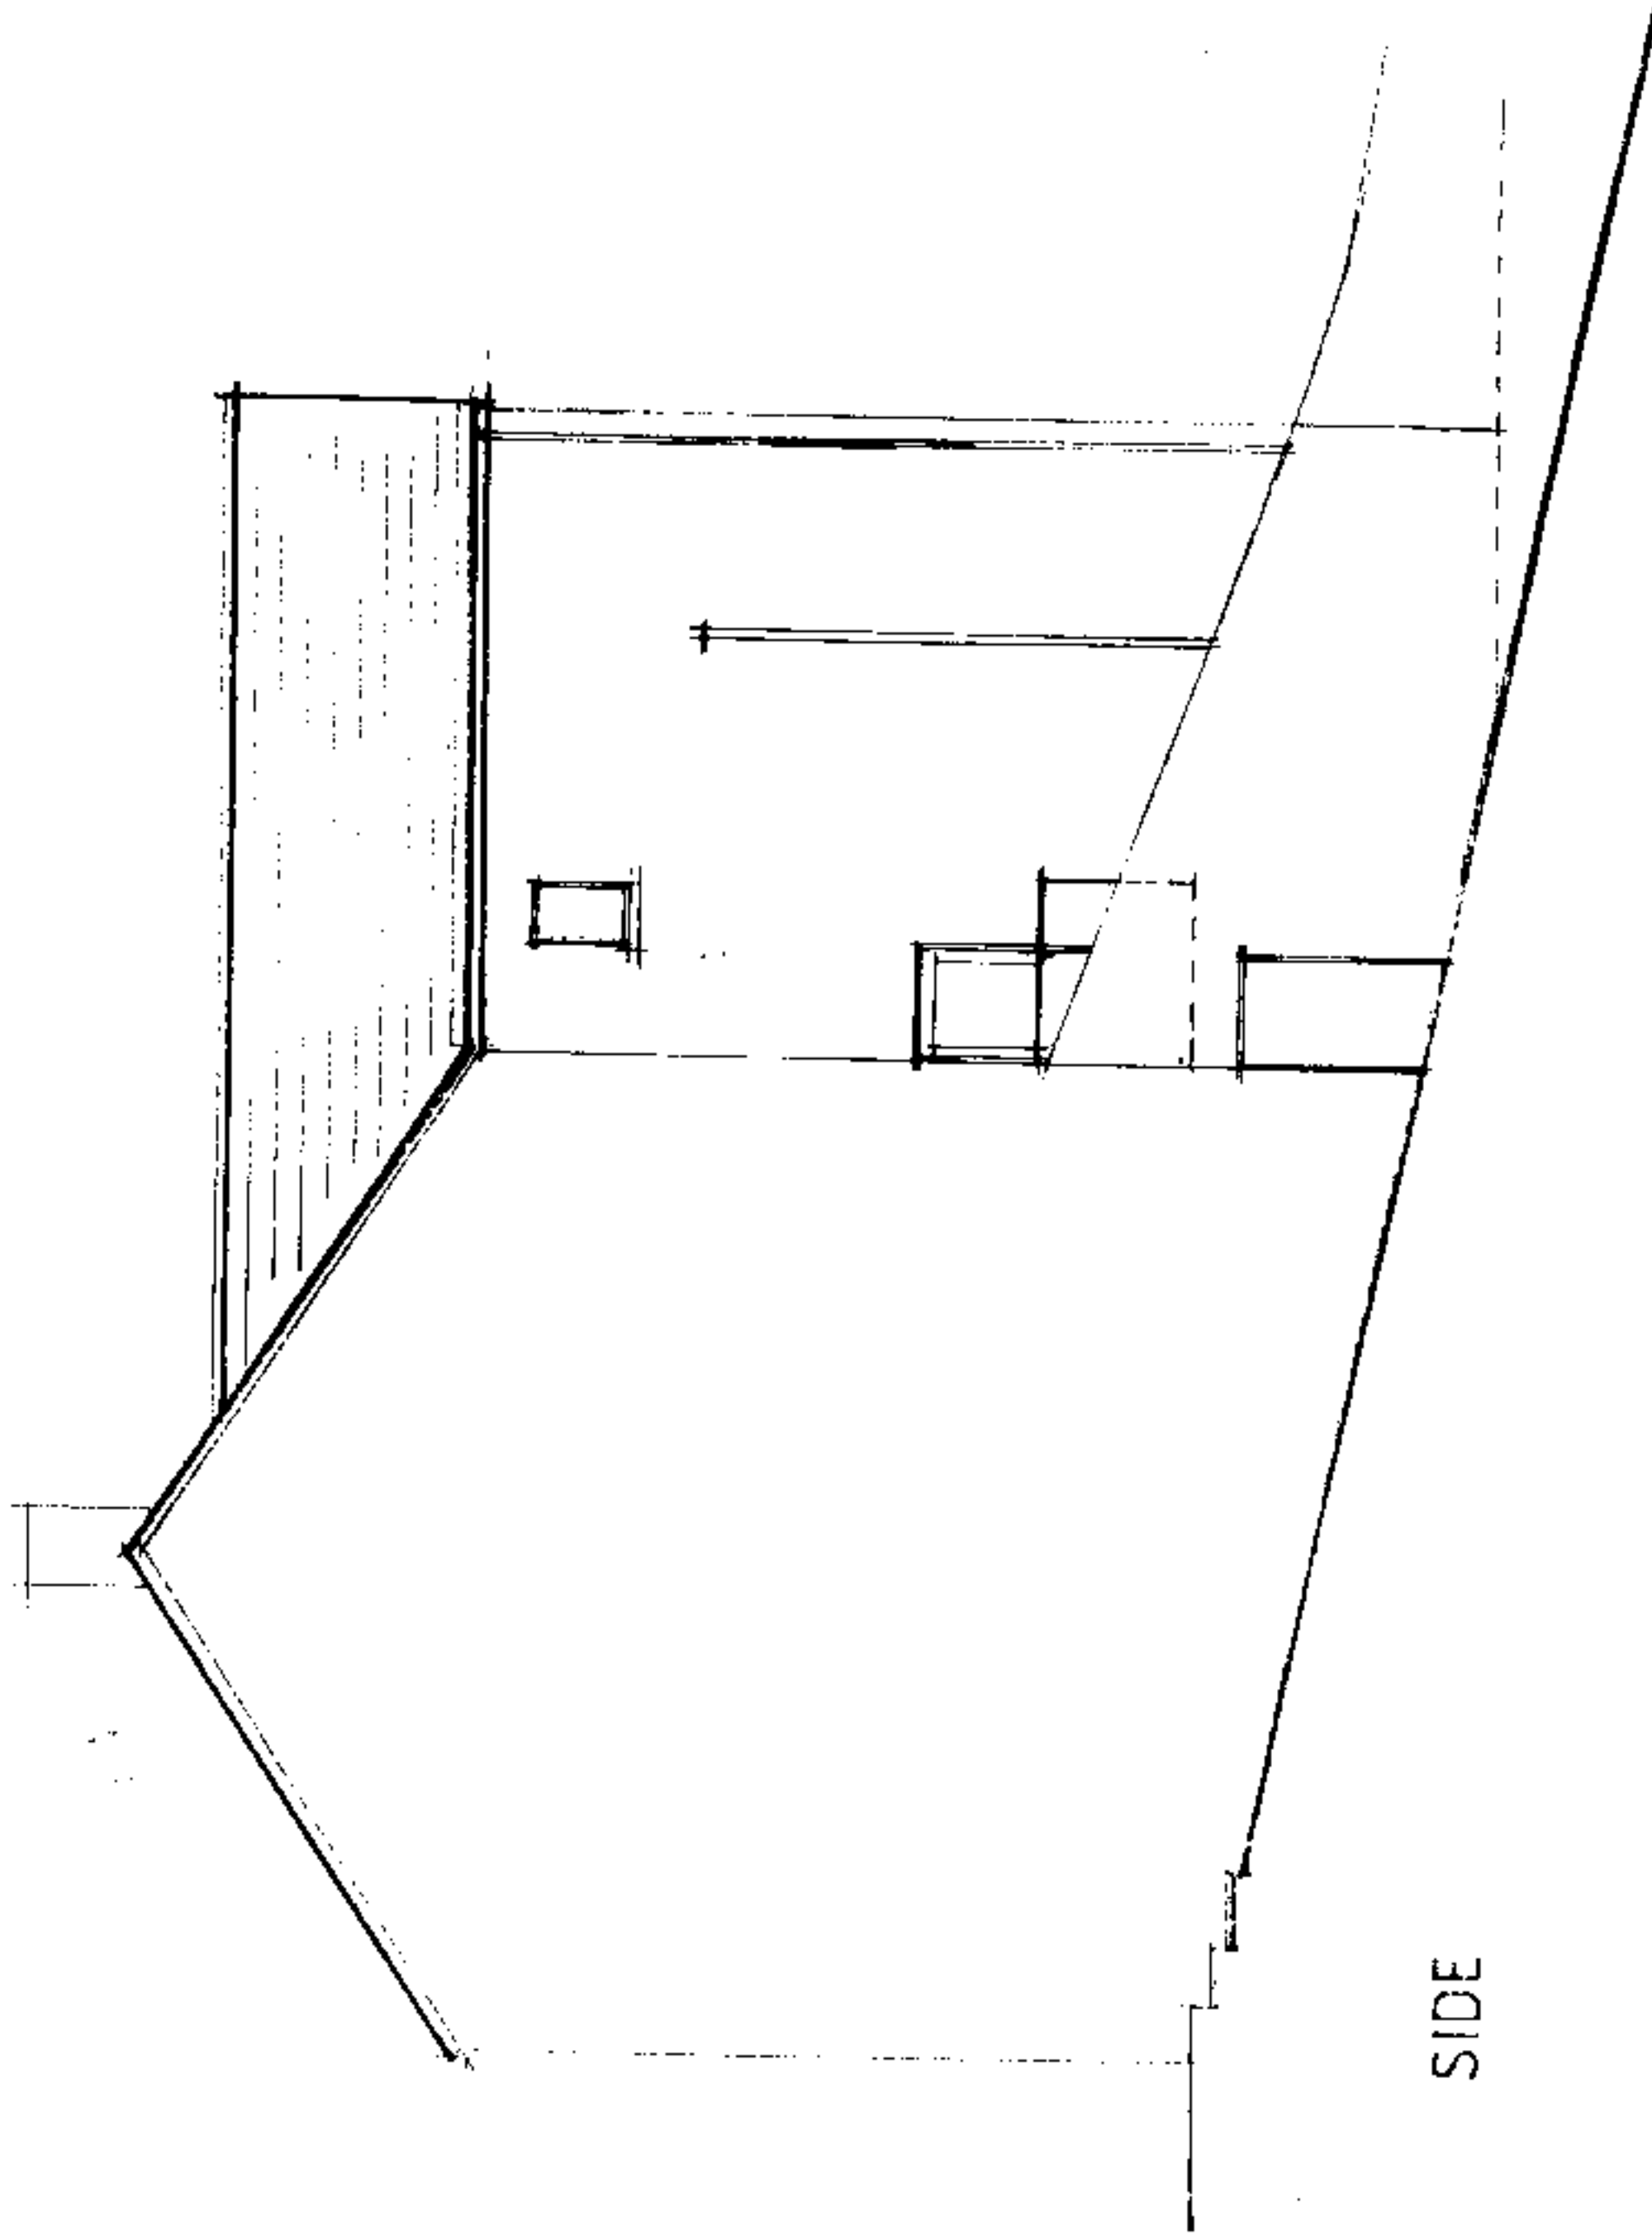


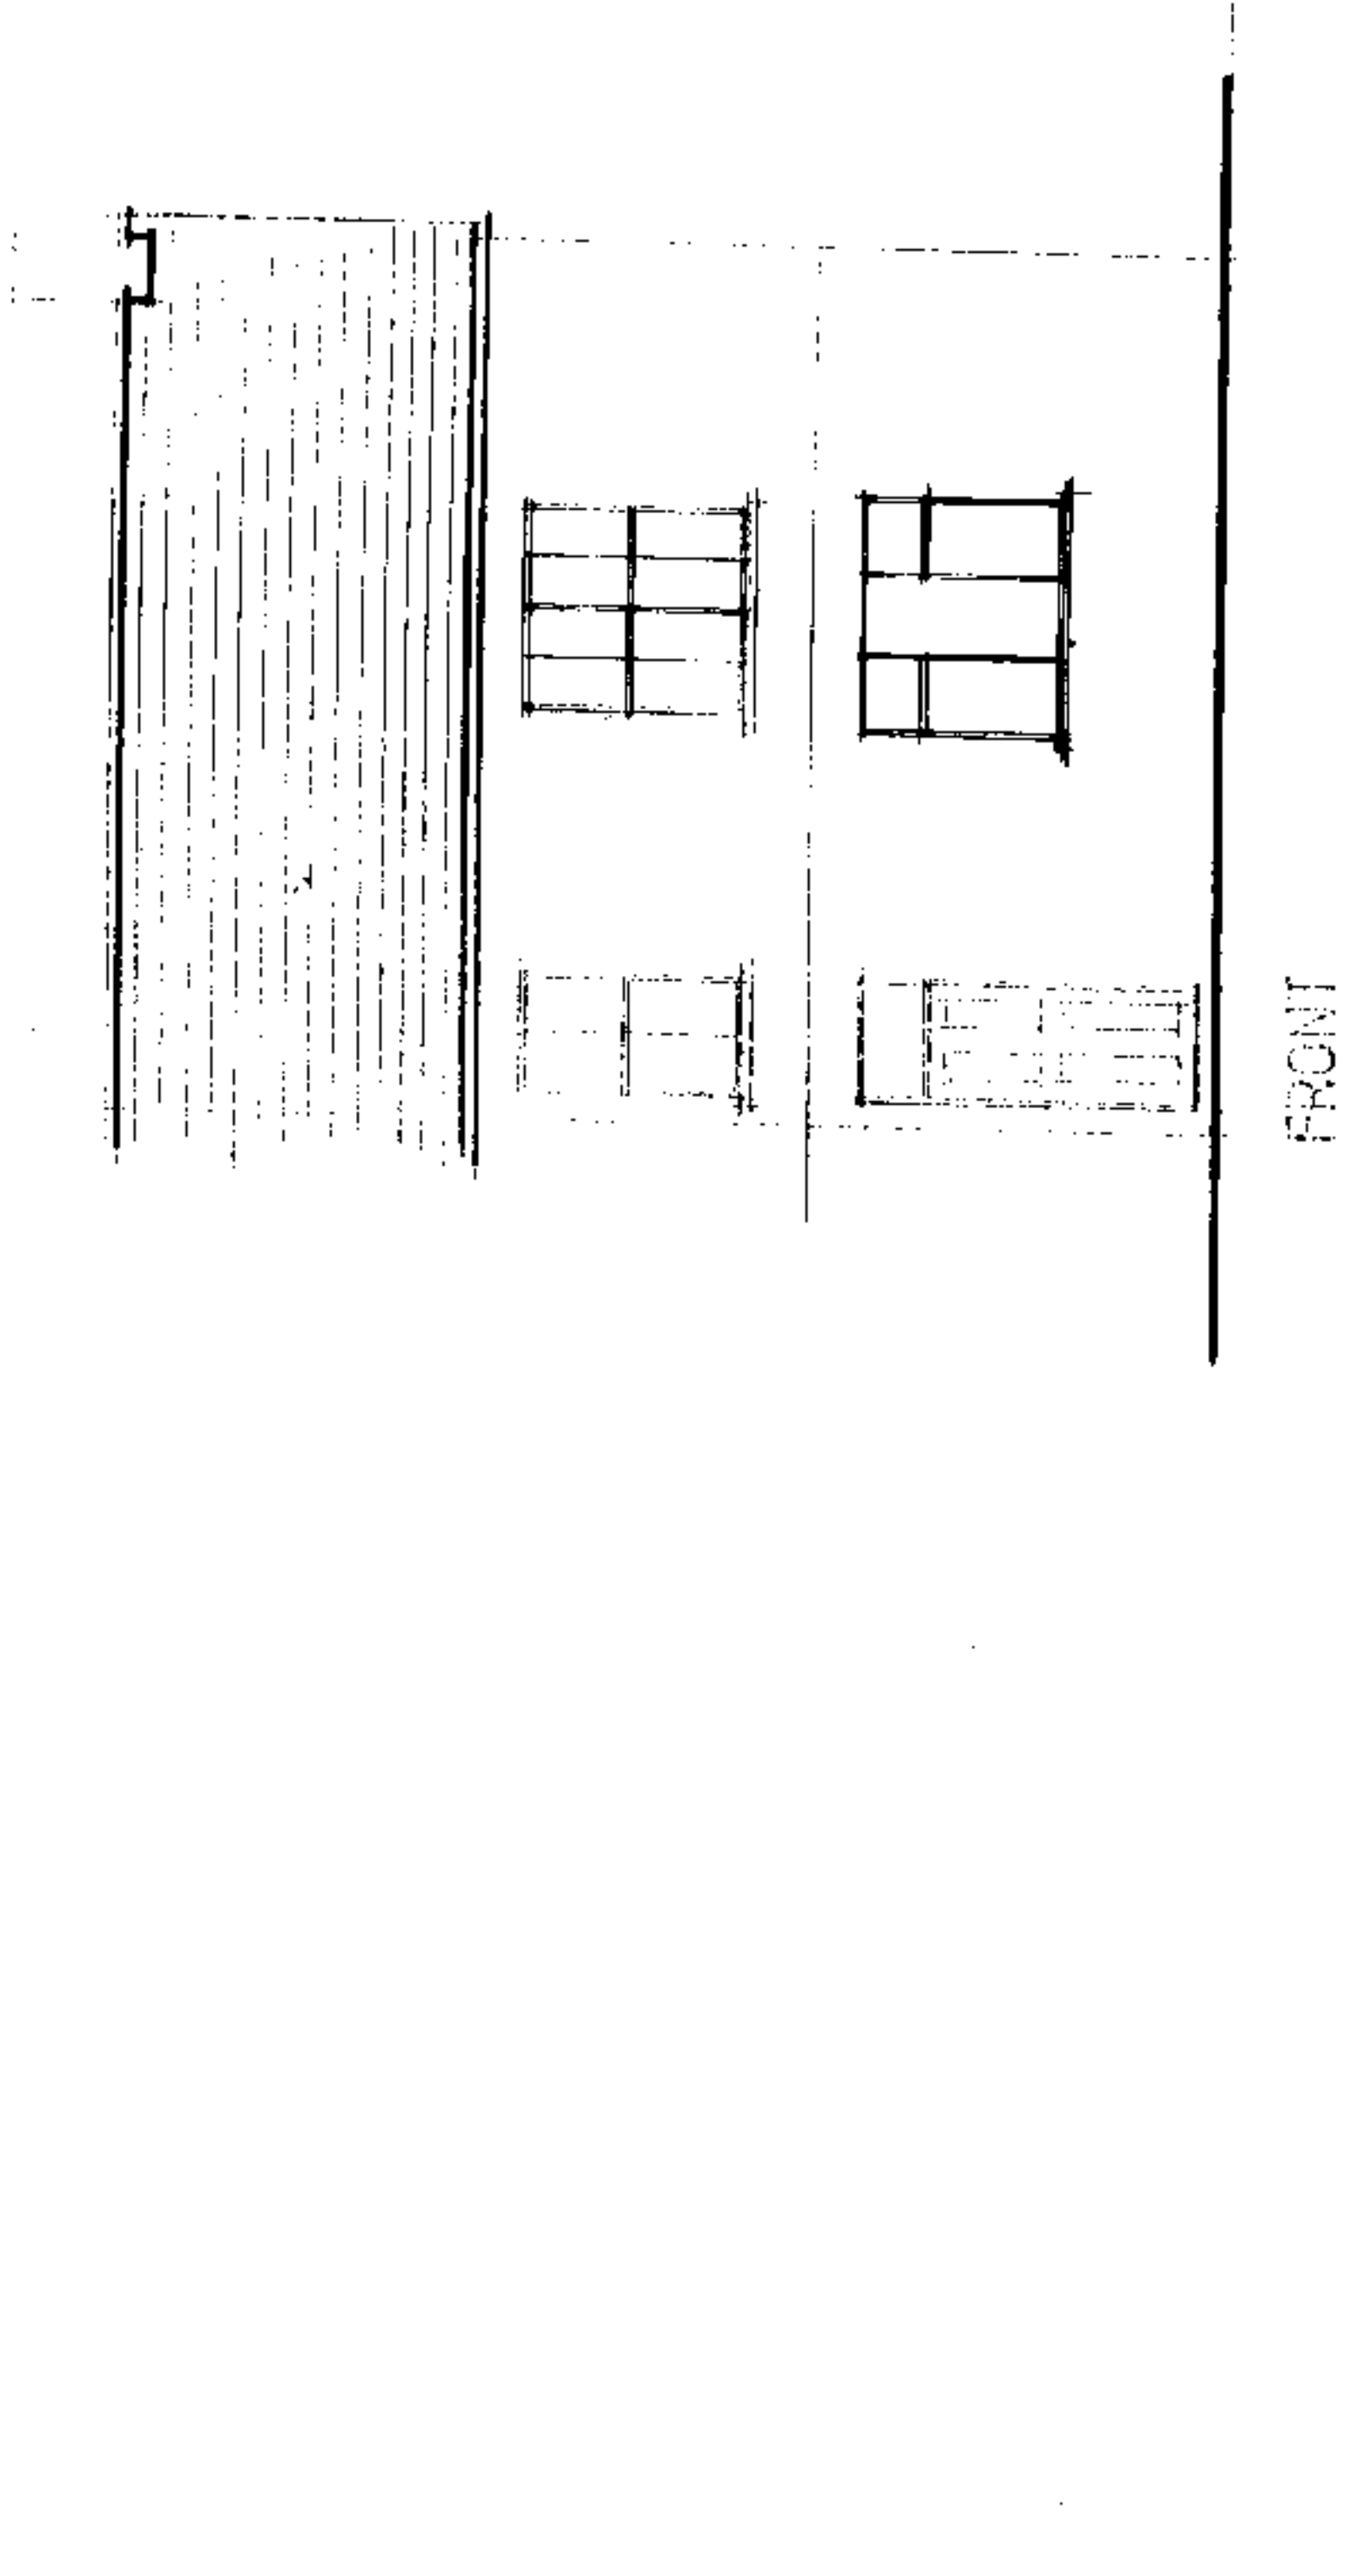

Fine Line Architectural Services Ltd.		Client Bessex Property Ltd.	
30 Pond Mawr Garth Maesteg Bridgend CF34 0SX Tel: 01656 732042 Fax: 01656 810318 Email: fine248@goolemail.com		Project 63 Brytwn Road, Cymmer, Port Talbot.	
		Drawing Title Proposed Elevations.	
Date May 2022.		Scale 1:100.	Drawing No. 63BrytwnRoad/WD/07