

MATERIAL FINISHES:

Roof Covering:

Concrete interlocking tile
- 'Marley Modern' - Black
Concrete ridge tile - Anthracite

Wall Covering:


Rendered Masonry- Off white
Windows & Doors:
uPVC Double Glazed.
Colour: White

Weather boarding:


uPVC bullnosed
Colour: White

Rainwater goods:

Plastic, universal
Colour: Black

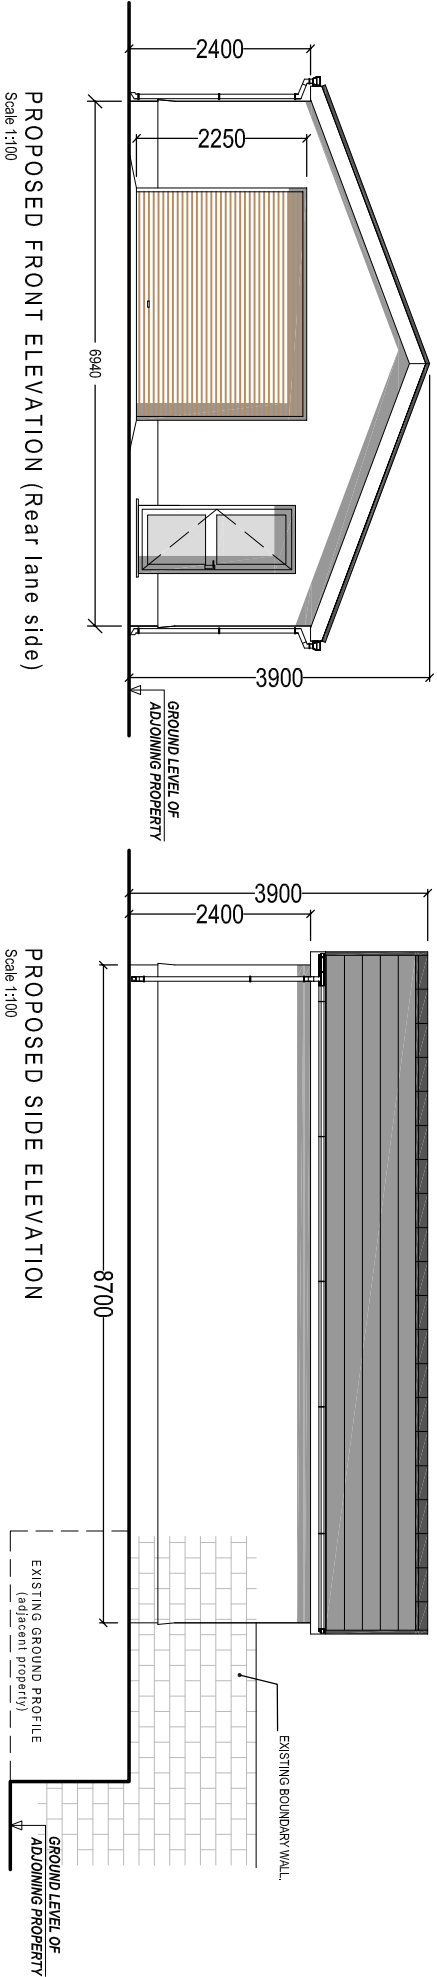

NOTE:
IMPLEMENTATION OF PROPOSED ECOLOGICAL ENHANCEMENT
(INSTALLATION OF THE BIRD BOX) WILL BE CARRIED OUT WITHIN
1 month OF BENEFICIAL OCCUPATION OF THE PROPOSED GARAGE.

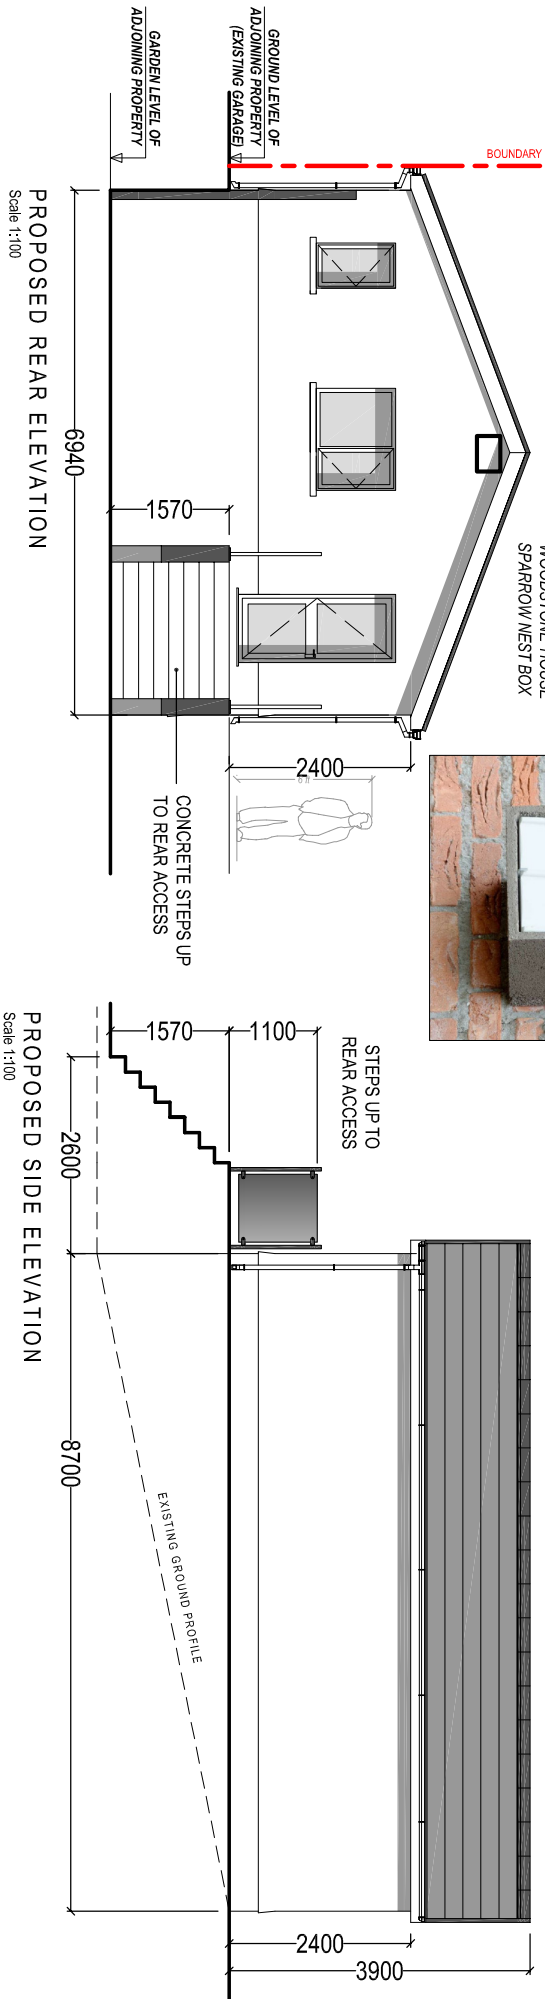

Client:		Mr Owain Rhys Morgan 35 Clare Road Ystralyfera SA9 2AJ	
Project Title:		PROPOSED DETACHED SINGLE STOREY GARAGE	
General Notes:		1. Do not scale from this drawing. Take figured dimensions only. 2. Dimensions are in millimetres unless otherwise stated.	
Drawing Issue:		P L A N N I N G	
Drawing Title:			
PROPOSED ELEVATIONS			
Drawing No:	003	Revision:	C
Date:	06-01-2021	Revised:	02-09-2022
Scale(s):	1:100	Paper Size:	A3
 Cwm Planning & Design Ltd. (Civil, Structural & Architectural)			