


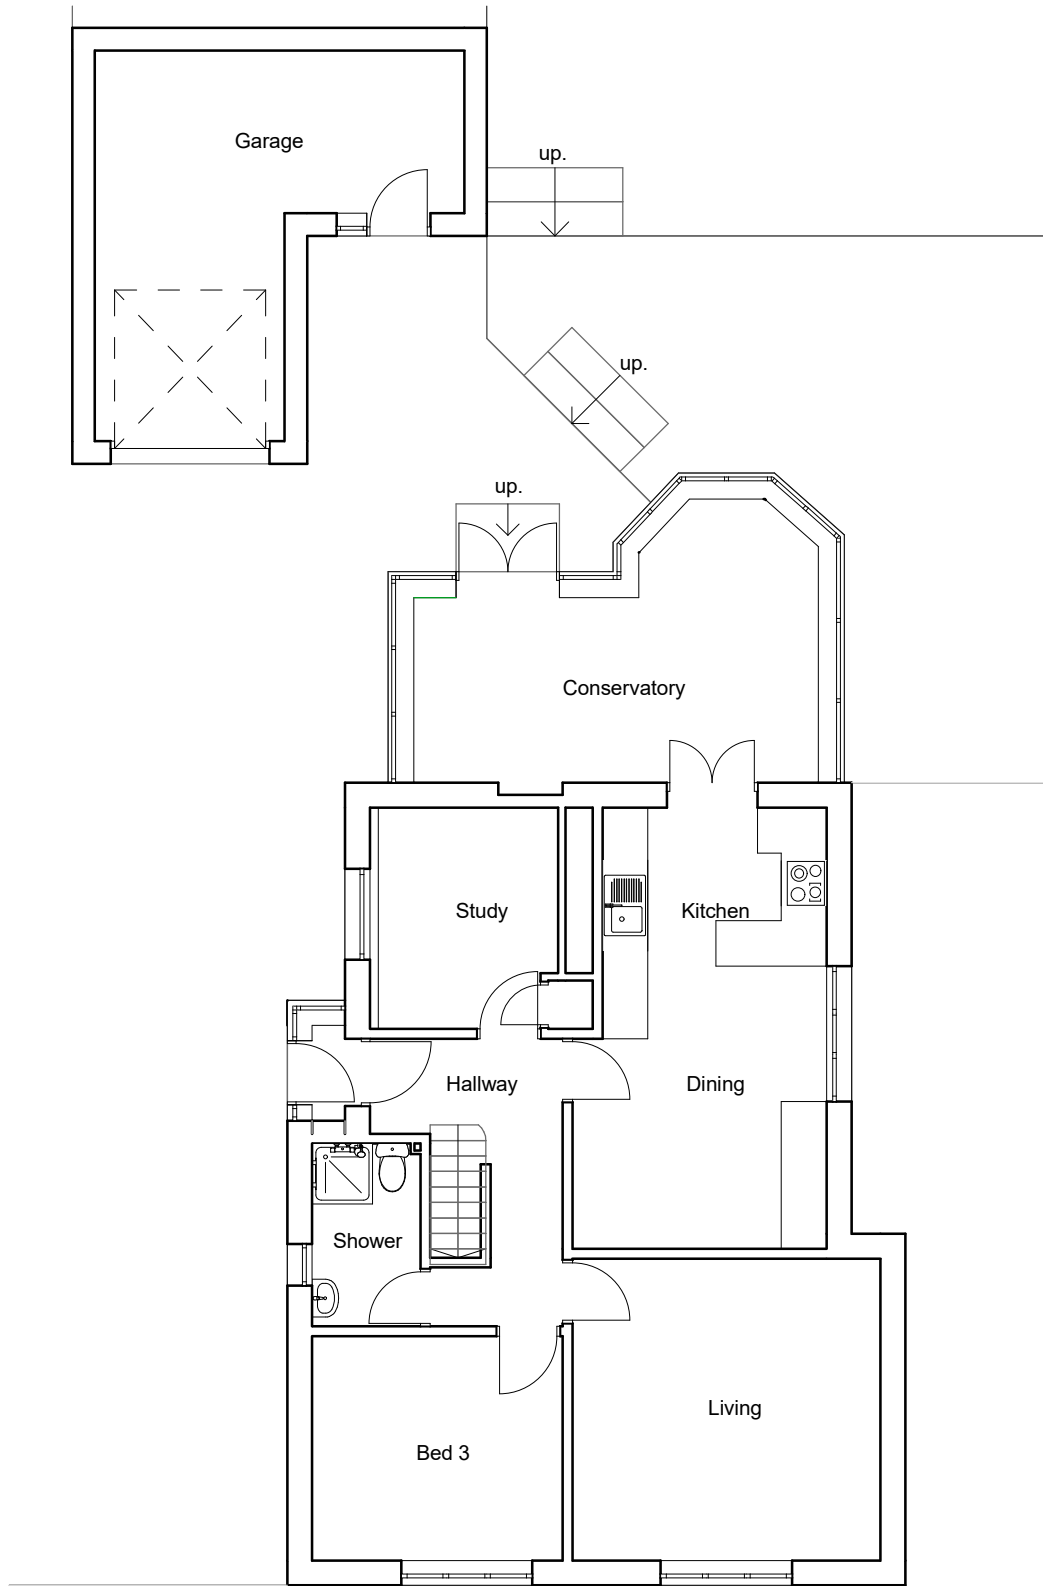


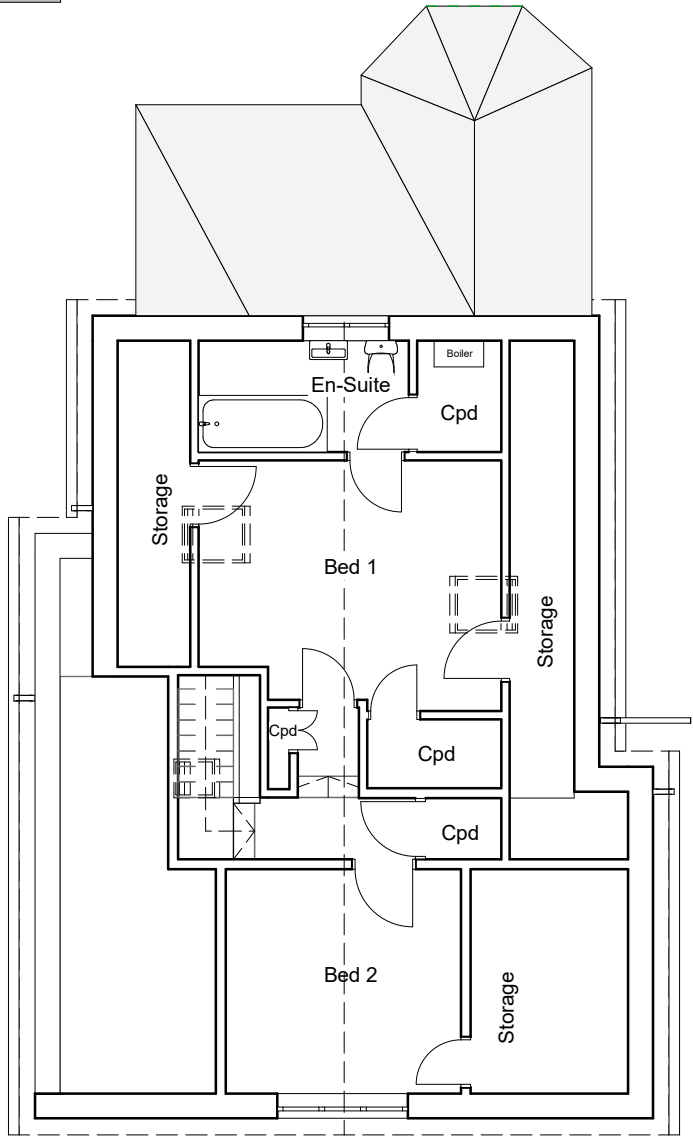

EXISTING GROUND FLOOR

 

EXISTING FIRST FLOOR

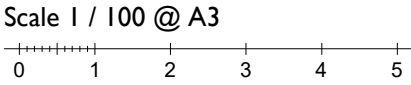

NO.	NOTES
1	Dimensions are in millimetres unless otherwise stated.
2	Do not scale off drawings. All dimensions are taken from the finished work.
3	Drawings to be used for purposes of Planning Applications only.
4	There are no Construction Drawings.
5	Do not scale off dimensions on this drawing.
6	The location of levels.