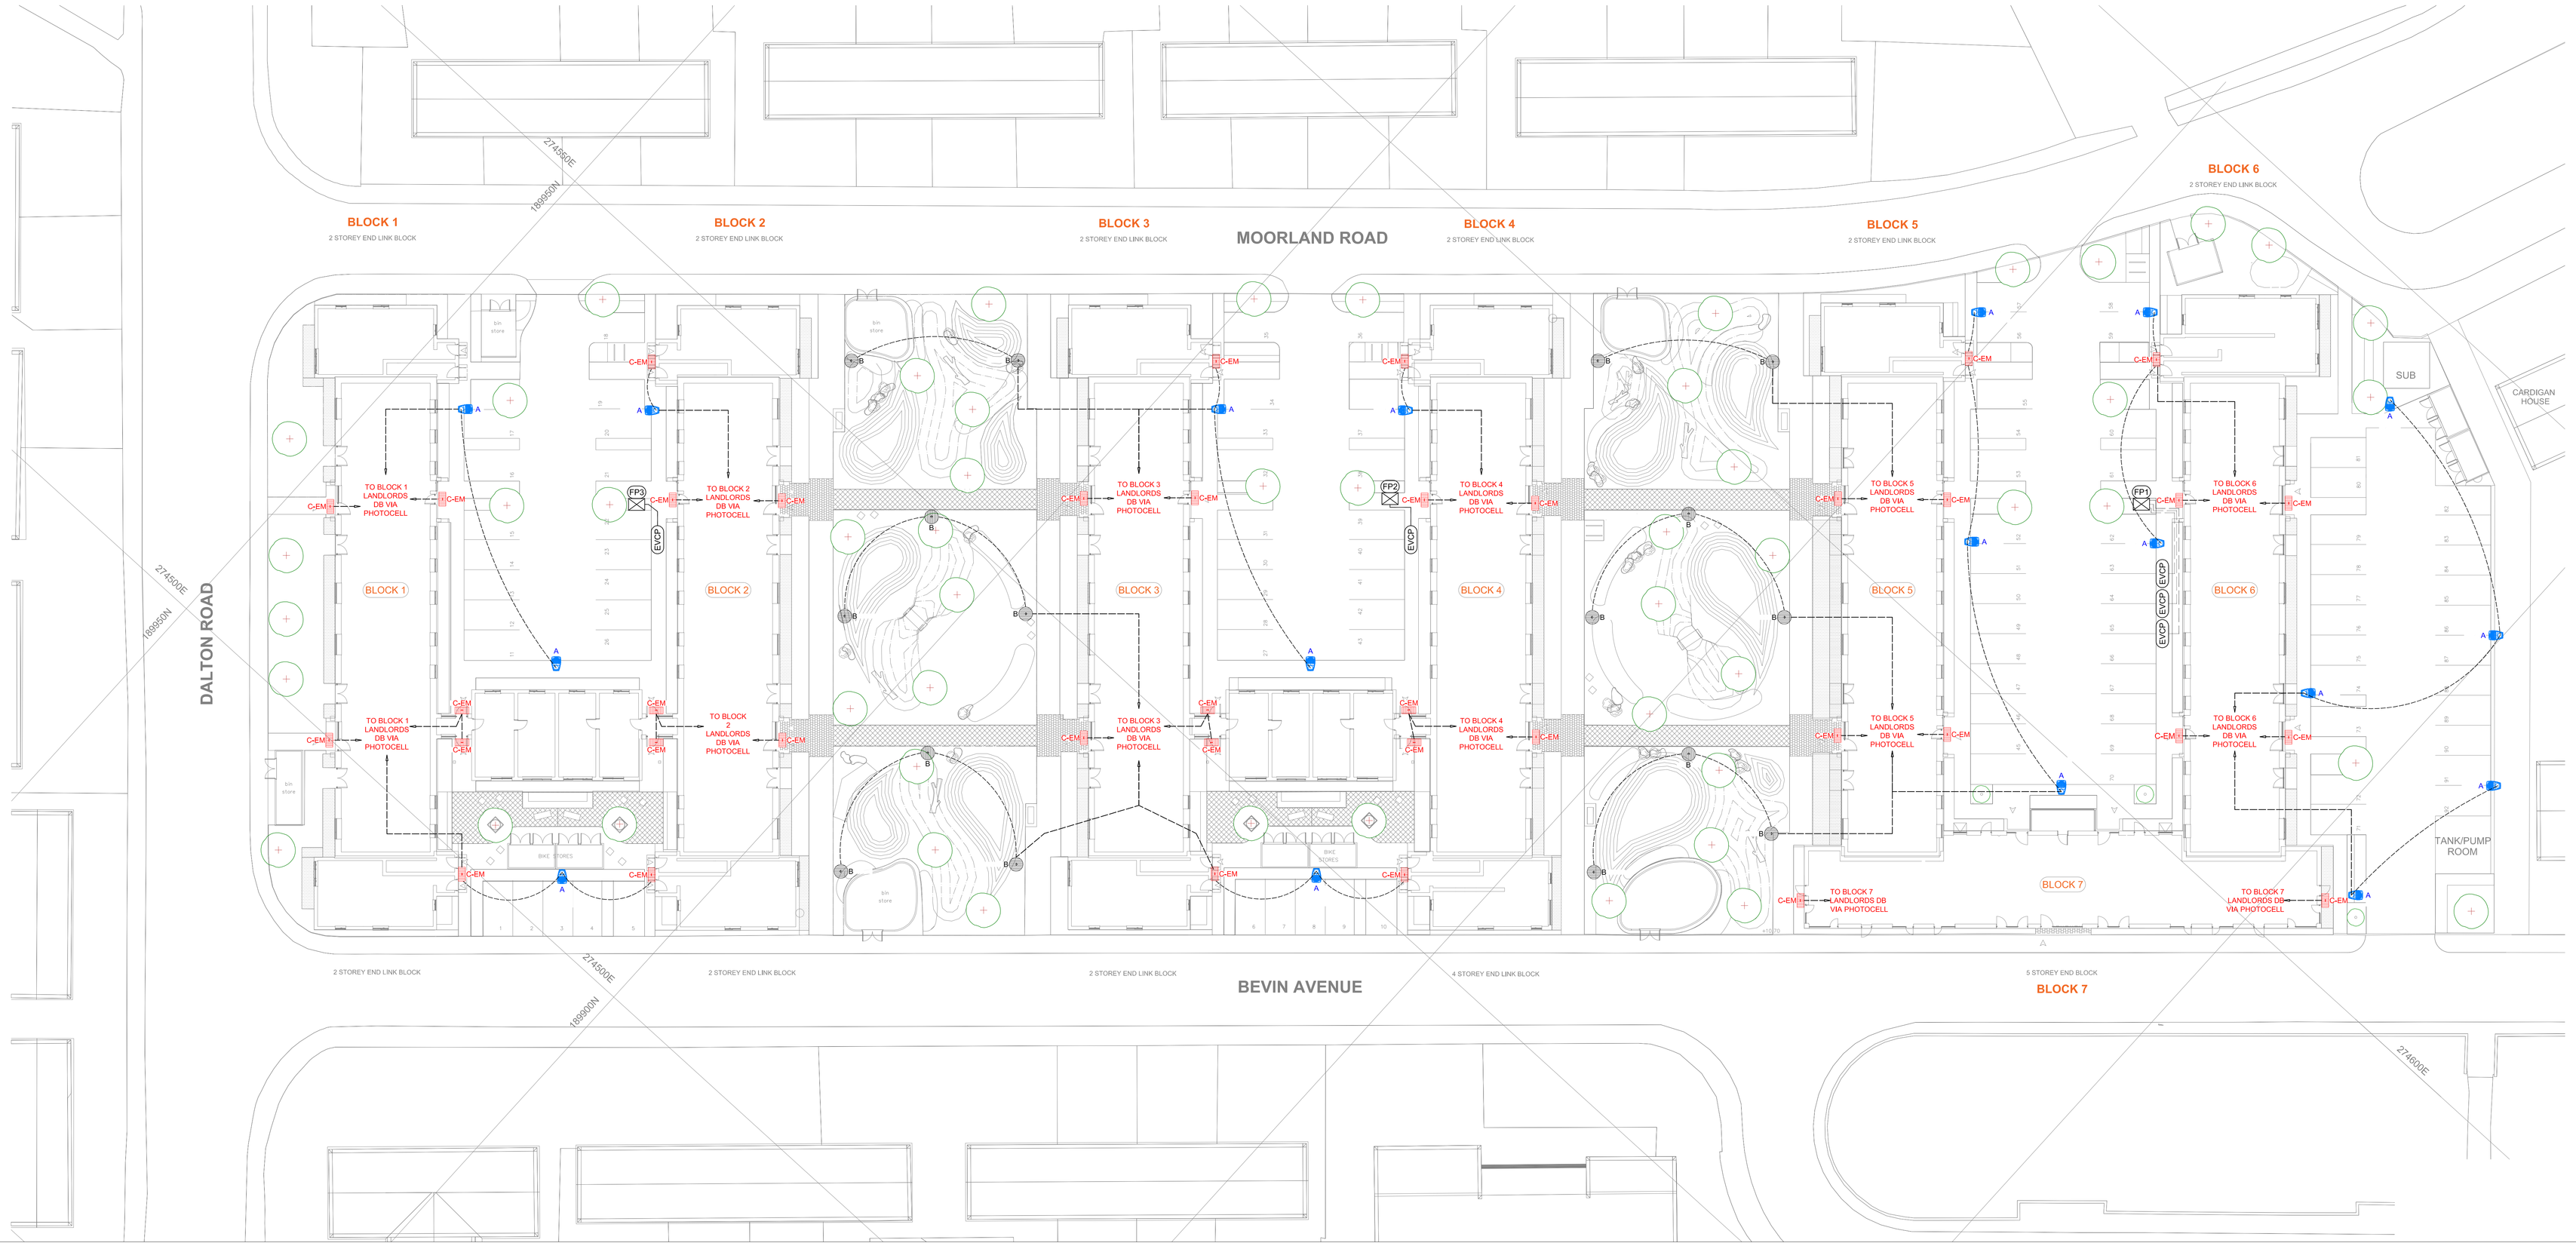

ECO RAYS TP

ITALO 1

Semita Urban bulkhead

Luminaire Schedule					
Symbol	Qty	Label	Lum. Lumens	LLF	Description
	18	A	2420	0.900	21_5w (1 module) 700mA Italo 1 with S05 Optic Column Mounted at 6m
	16	B	1340	0.900	15_5w (1 module) 525mA ECO RAYS TP with SV Optic Column Mounted at 6m
	39	C-EM	812	0.900	6w LED Semita Urban bulkhead with flood optic Building Mounted at 3m

FP	GRP FEEDER PILLAR TO SERVE EV CHARGE POINTS c/w: • SINGLE PHASE WPD SUPPLY/CUT-OUT & SUPPLIES METER. • SINGLE PHASE DISTRIBUTION BOARD - 10 WAY MINIMUM. • EARTHING FACILITIES TO THE EV CHARGER SPECIALIST'S REQUIREMENTS.
EVCP	SINGLE EV CHARGE POINT - SINGLE PHASE 7.2kW - MAKE/MODEL & BILLING FACILITY TBC. BY TAI TARIAN

Rev	Description	Date
-	-	-

Drawing Status: TENDER

Drawings By:

emds
Building Services Consulting Engineers
Electrical & Mechanical Design Services Ltd
37 Pleydn St, Kenfig Hill, Bridgend CF33 6BU
t: 01656 744440 / 744070

Client: TAI TARIAN

Job Title: BEVIN AVENUE SANDFIELDS

Drawing Title: EXTERNAL LIGHTING & EV CHARGERS

Date	Scale	Drawn By	Chkd By
Dec 2020	1:200@A0	SGC	GRM

Drawing No: 3624-ES02

Revision: 0