



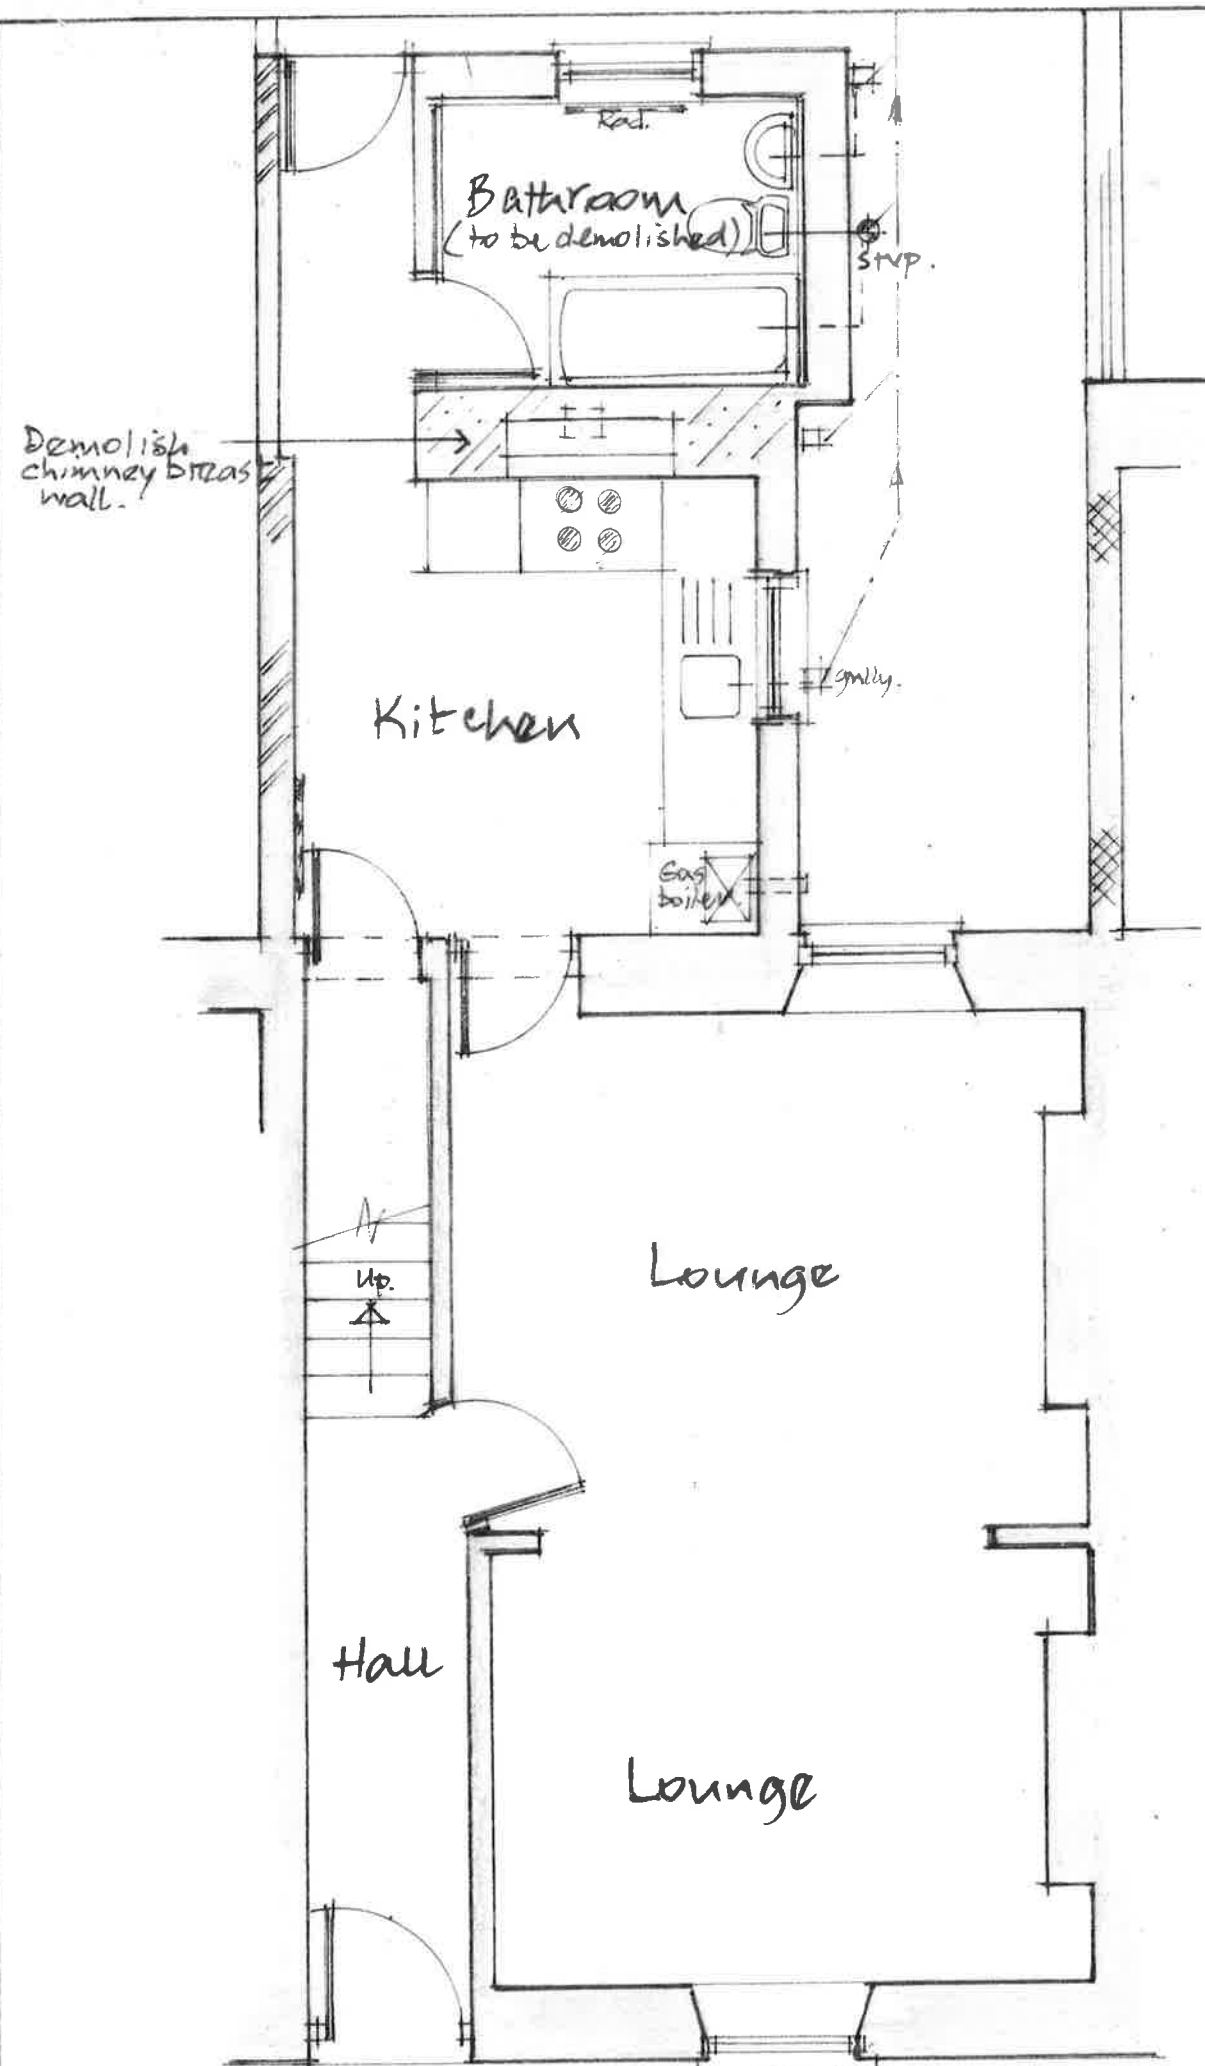

Existing Ground Floor Plan (1:50)

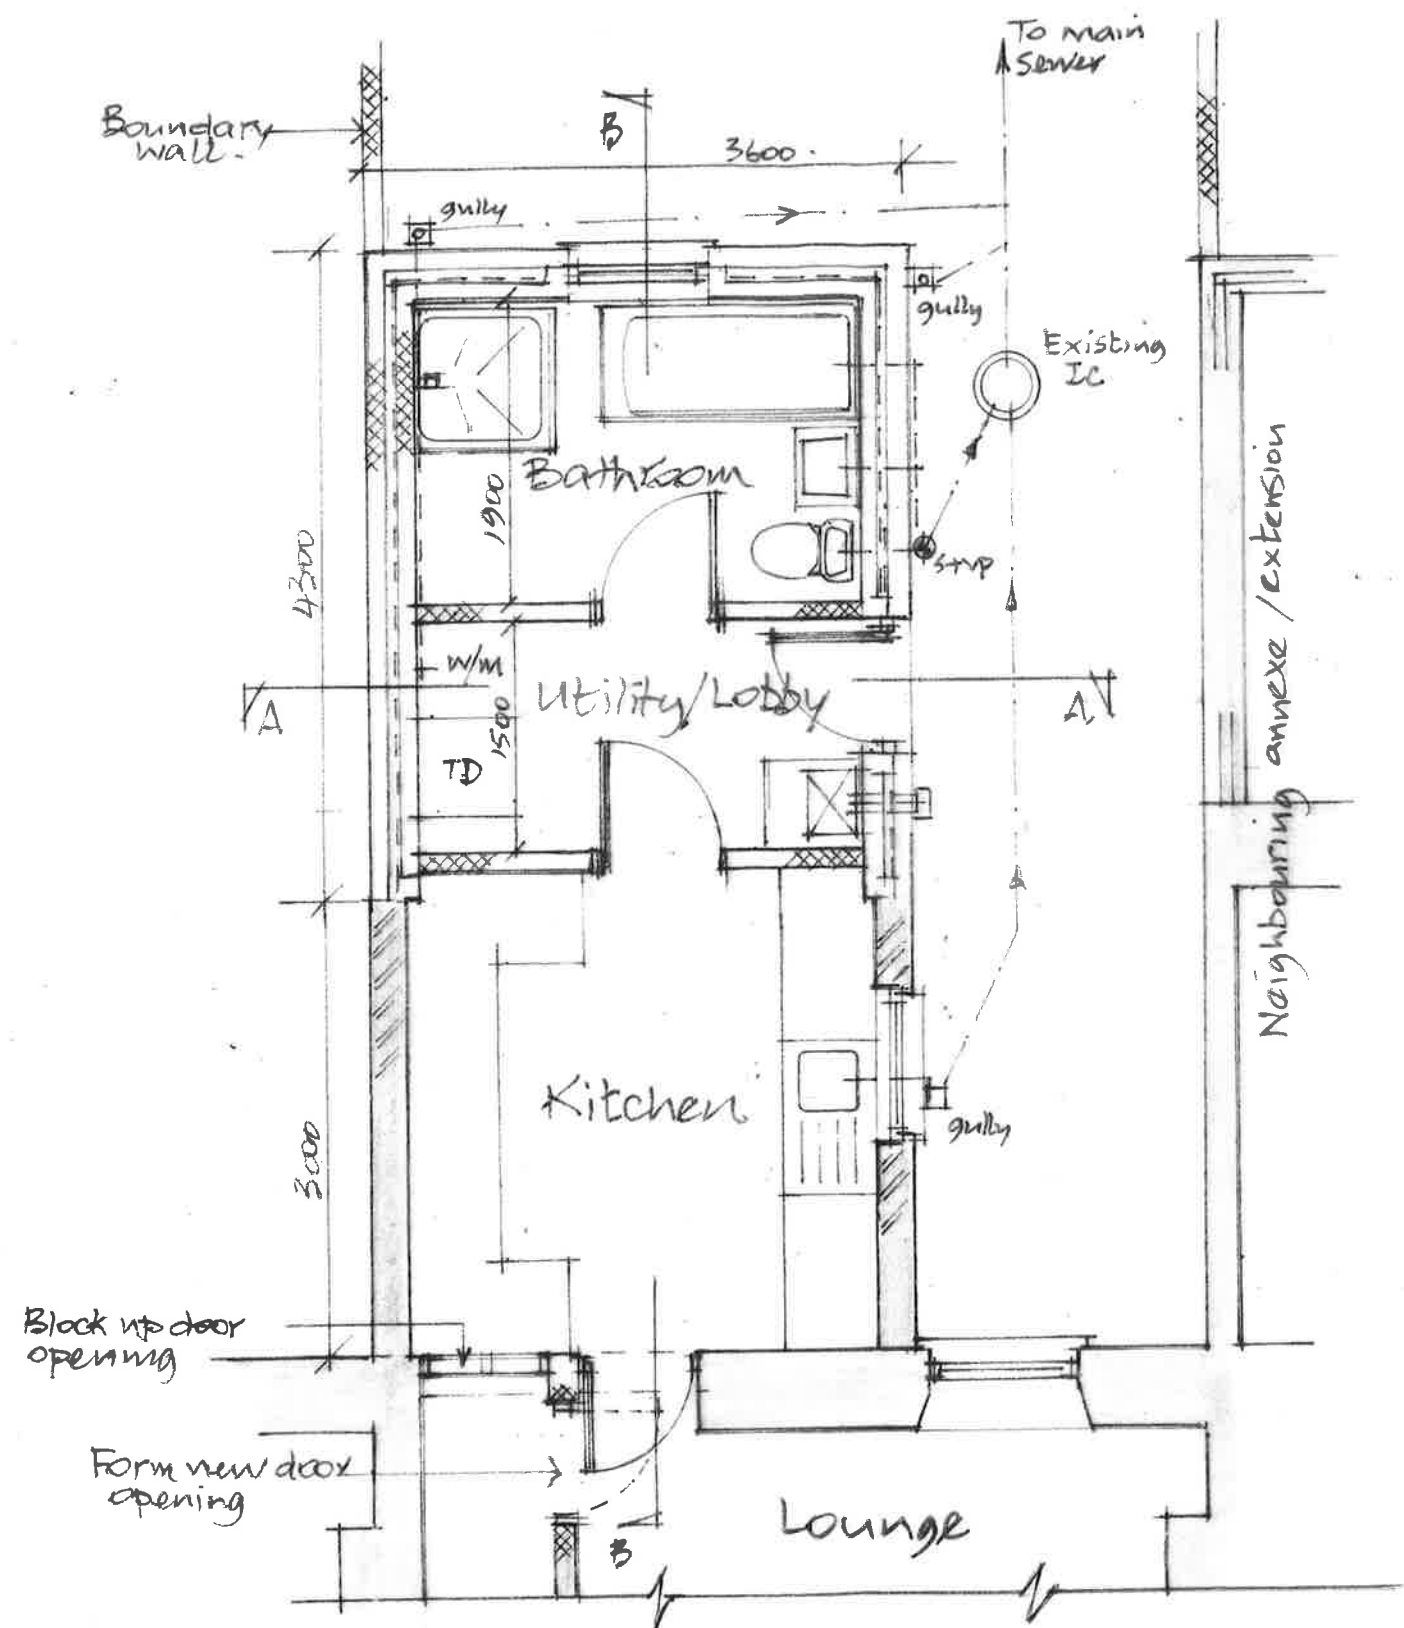

Proposed Ground Floor Plan (1:50)

Drwg No: AP/MS/01
Date: Aug 2022

Proposed Extension at 49 Manor Street,
Aberafan, Port Talbot for Mr Andrew Park.