
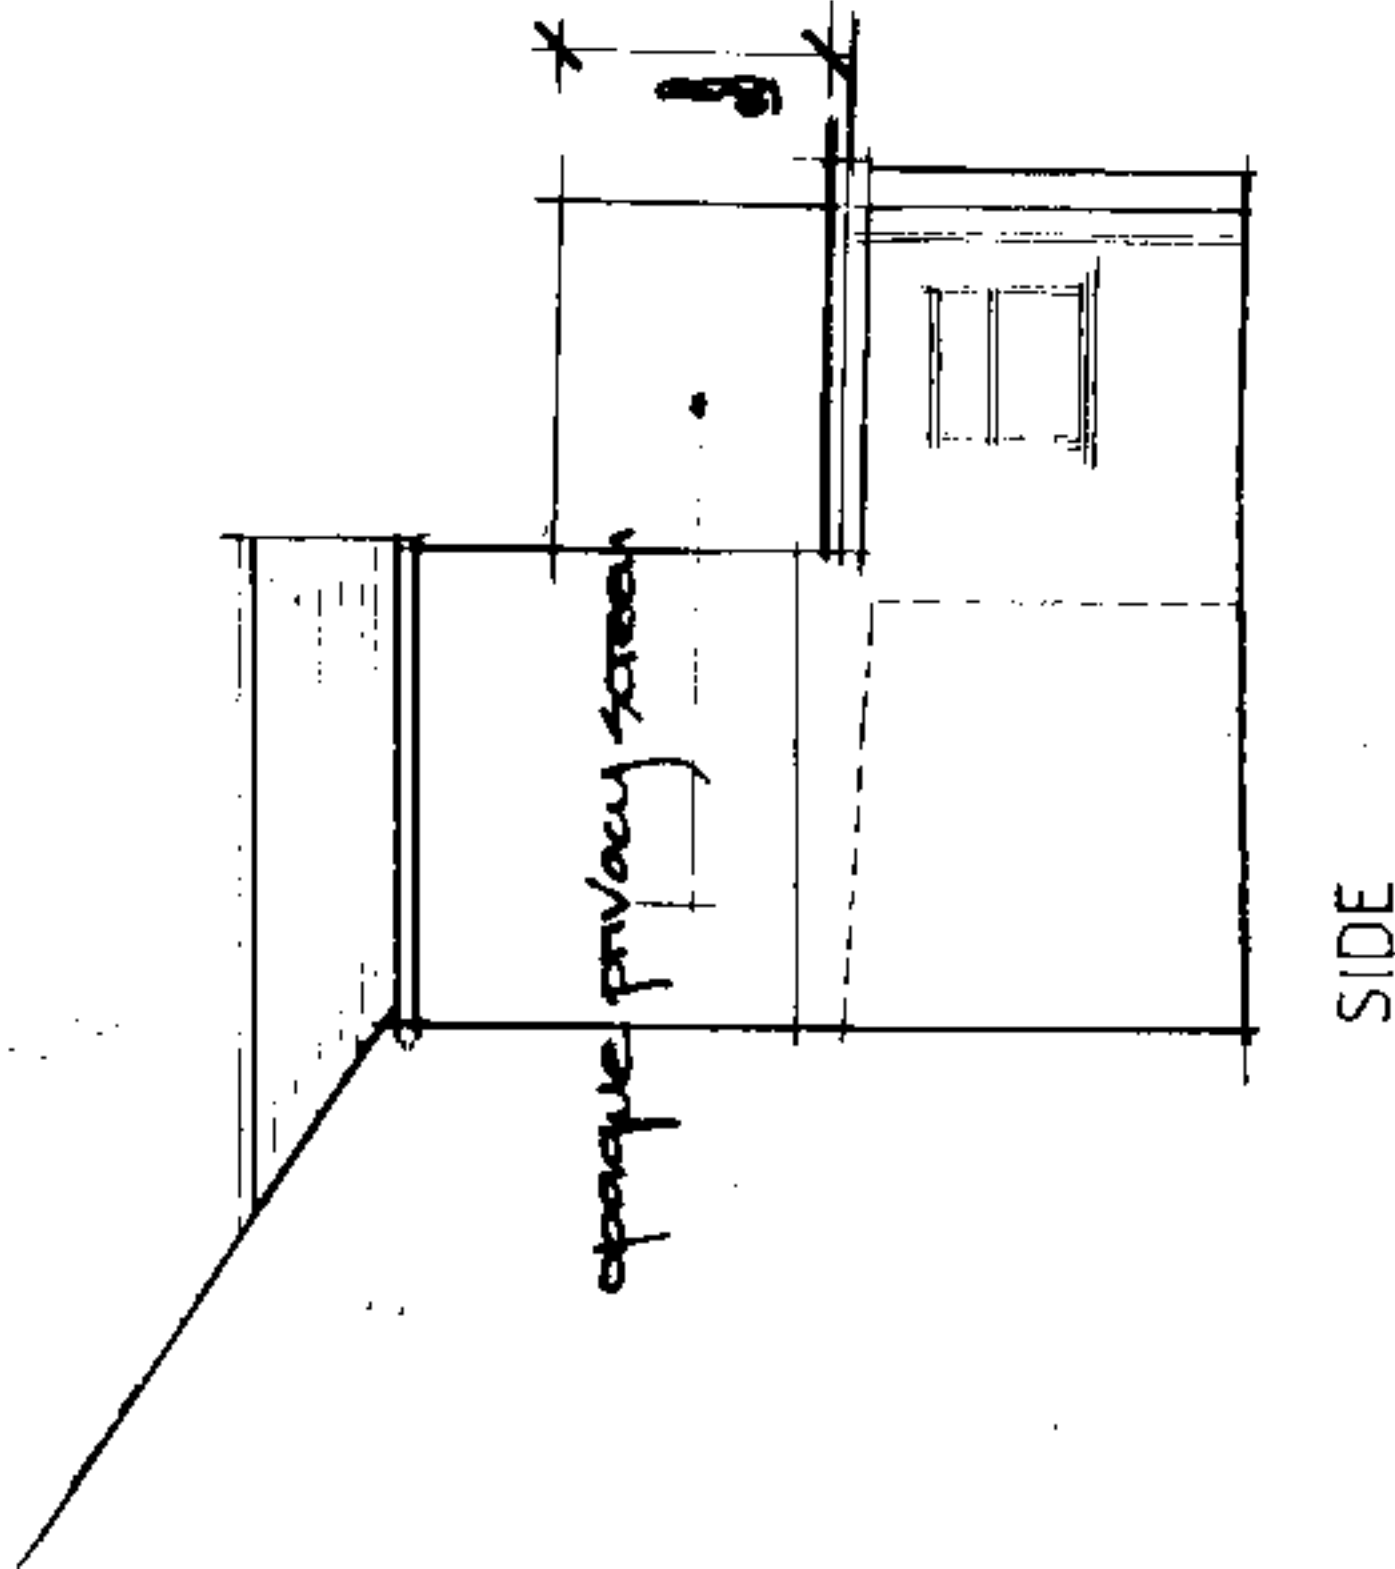


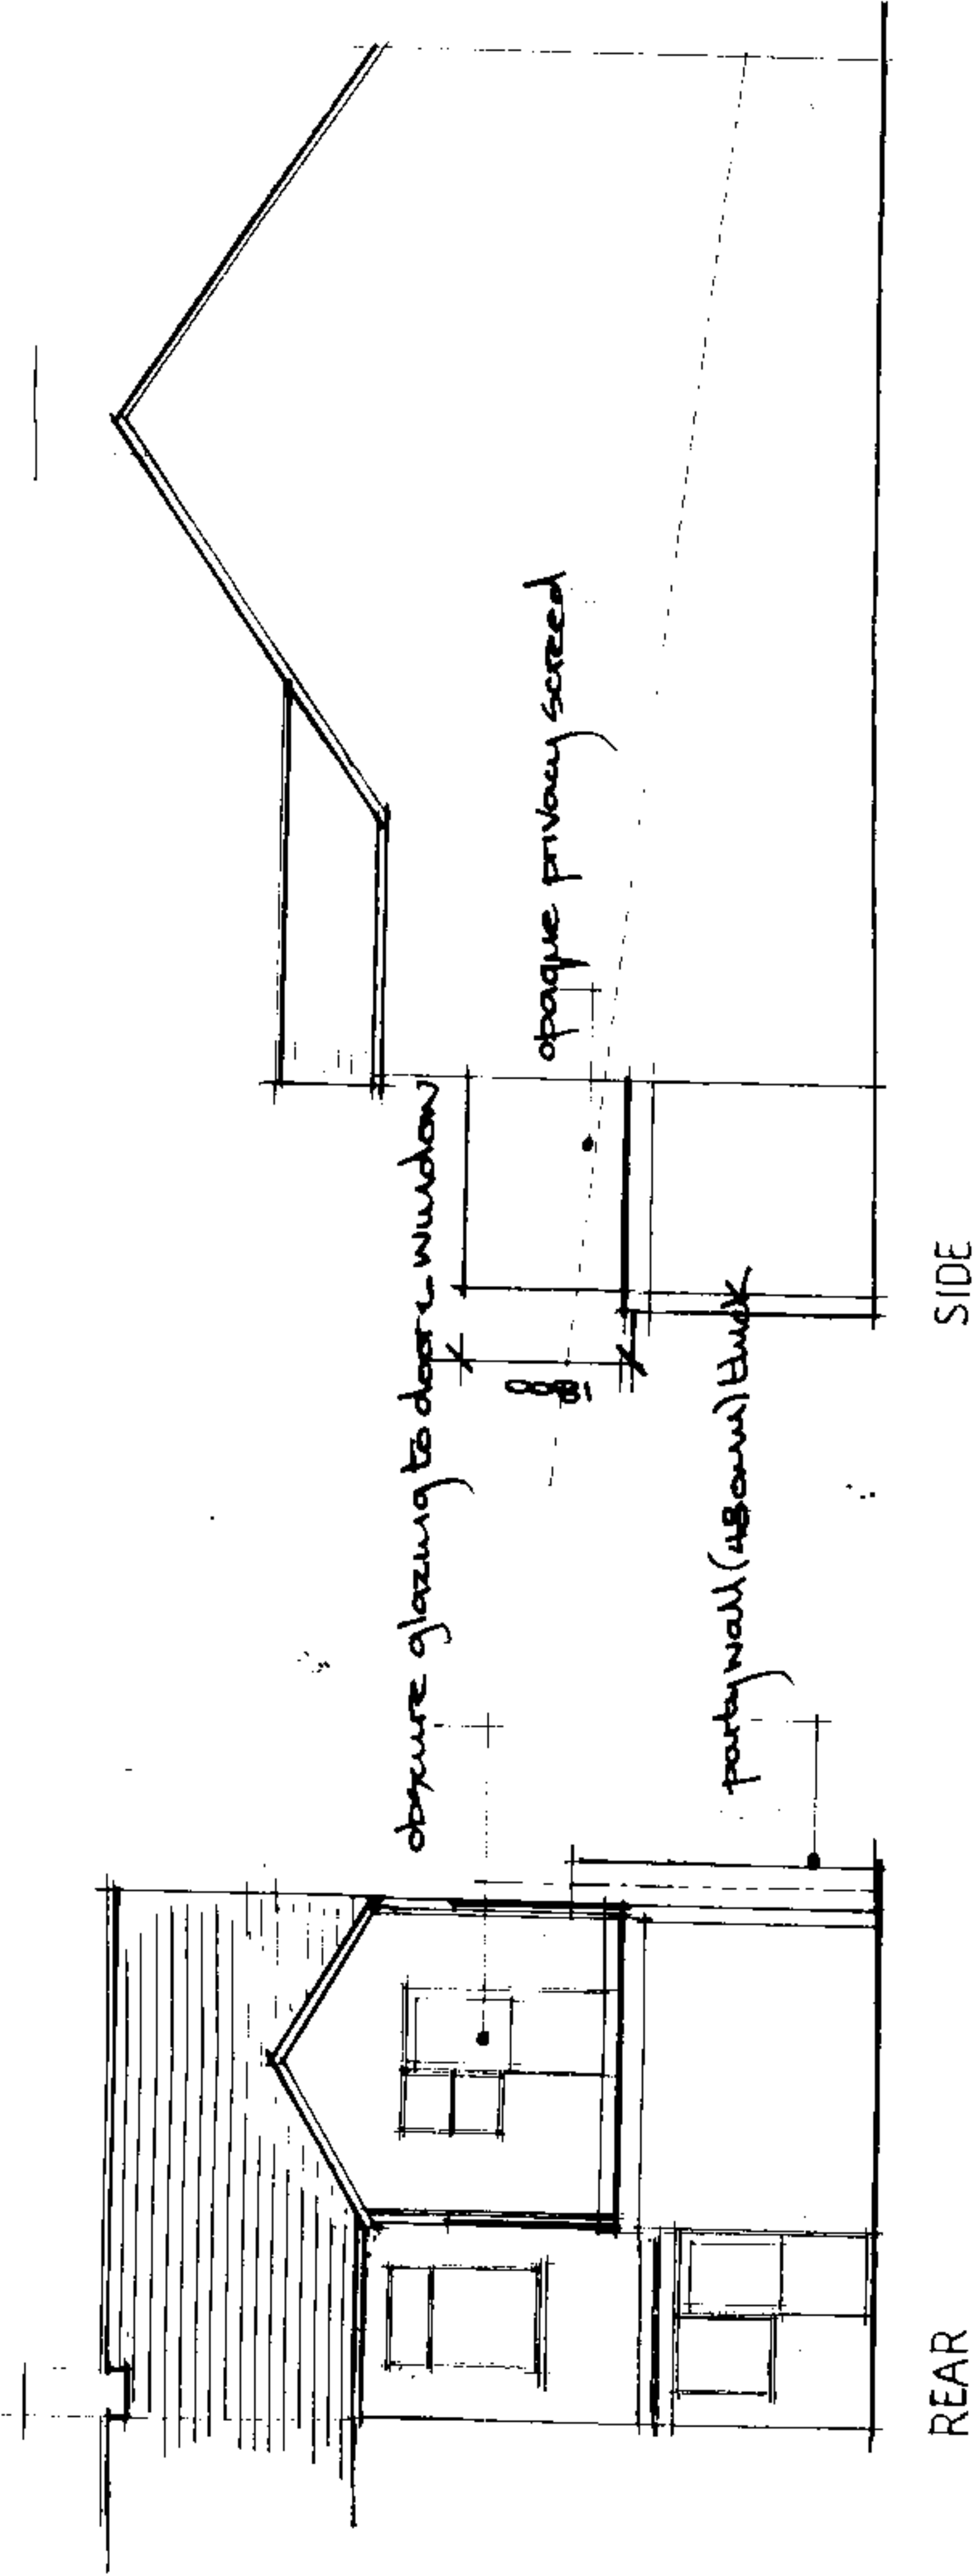

Fine Line Architectural Services Ltd. 30 Fford Mawr Garth Maesteg Bridgend CF34 0SX Tel: 01656 732042 Fax: 01656 810318 Email: fine248@googlemail.com	Client	Mr L Jones		
	Project	27 Villiers Road, Blaengwynfi.		
	Drawing Title	Proposed Elevations.		
	Date	July 2022.	Scale	1:100.
		Drawing No.		27VilliersRoad/WD/05 B