


SITE LOCATION PLAN 1:1250

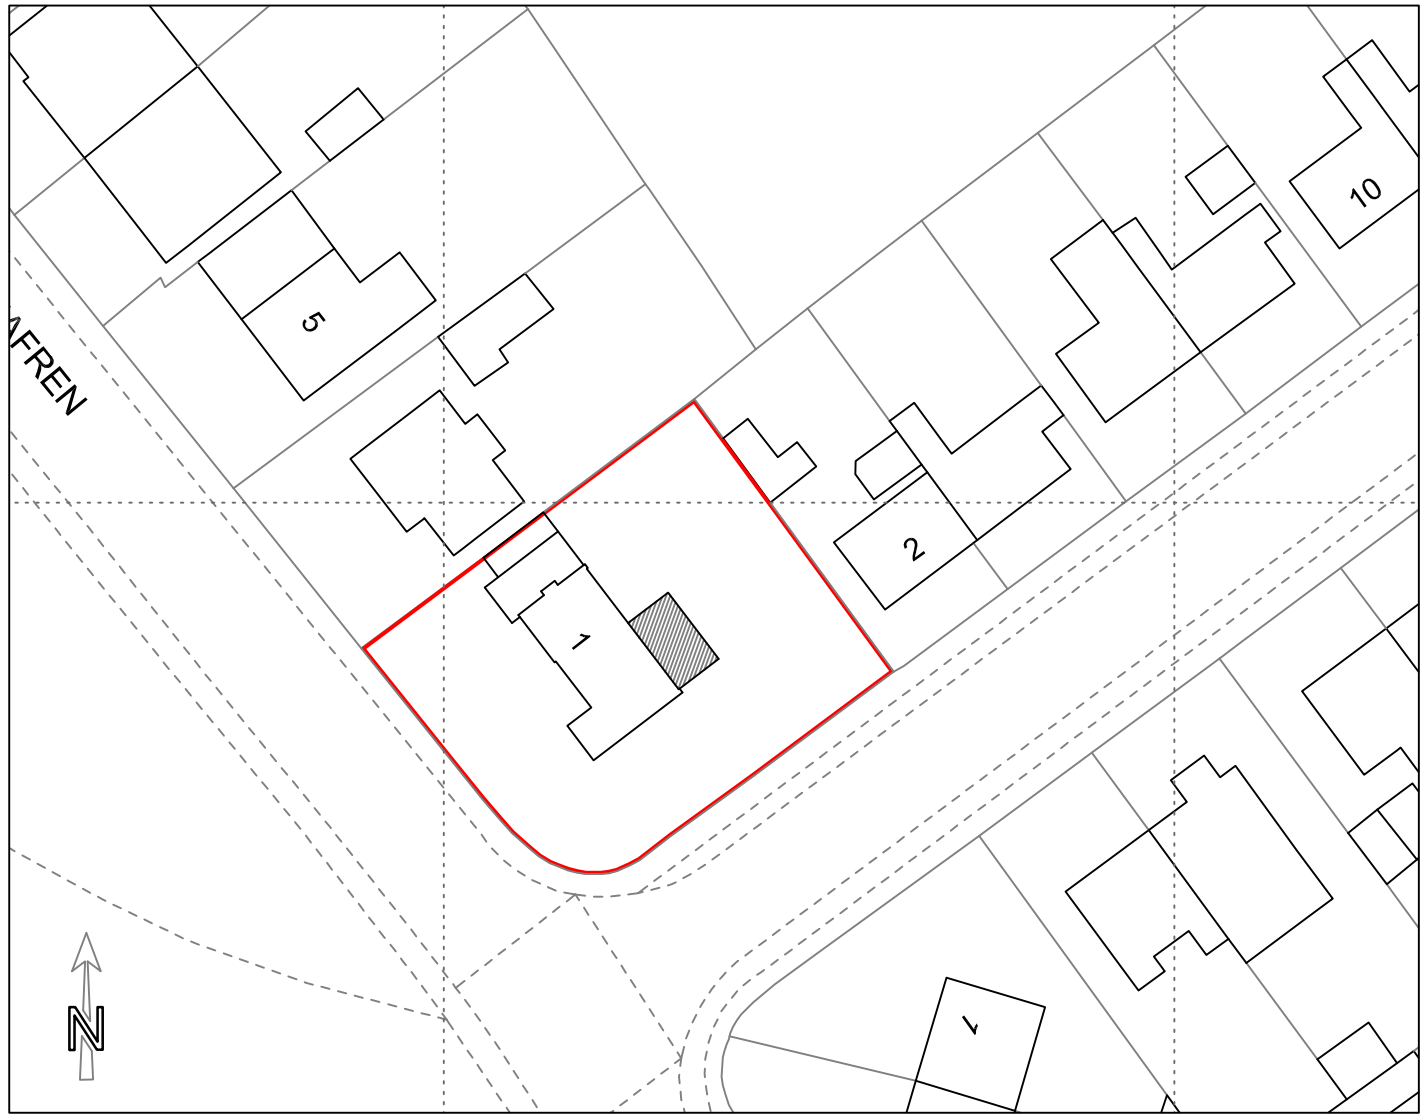

BLOCK PLAN 1:500

Rev	Description	Date

07800 789453
01639 282789
carolineg@seagreydesign.co.uk
www.seagreydesign.com
design for: extensions / house renovations / conversions

SEAGREY

Site

HAYDN DAVIES
1 GLAN HAFREN
BAGLAN, PORT TALBOT SA12 8TW

Dwg TItle

BLOCK PLAN &
SITE LOCATION PLAN

Drawn By:	Date:
CLG	05/09/2022
Scale: 1:500 @ A3L 1:1250 @ A3L	Dwg No: 22-412P/107

REV