
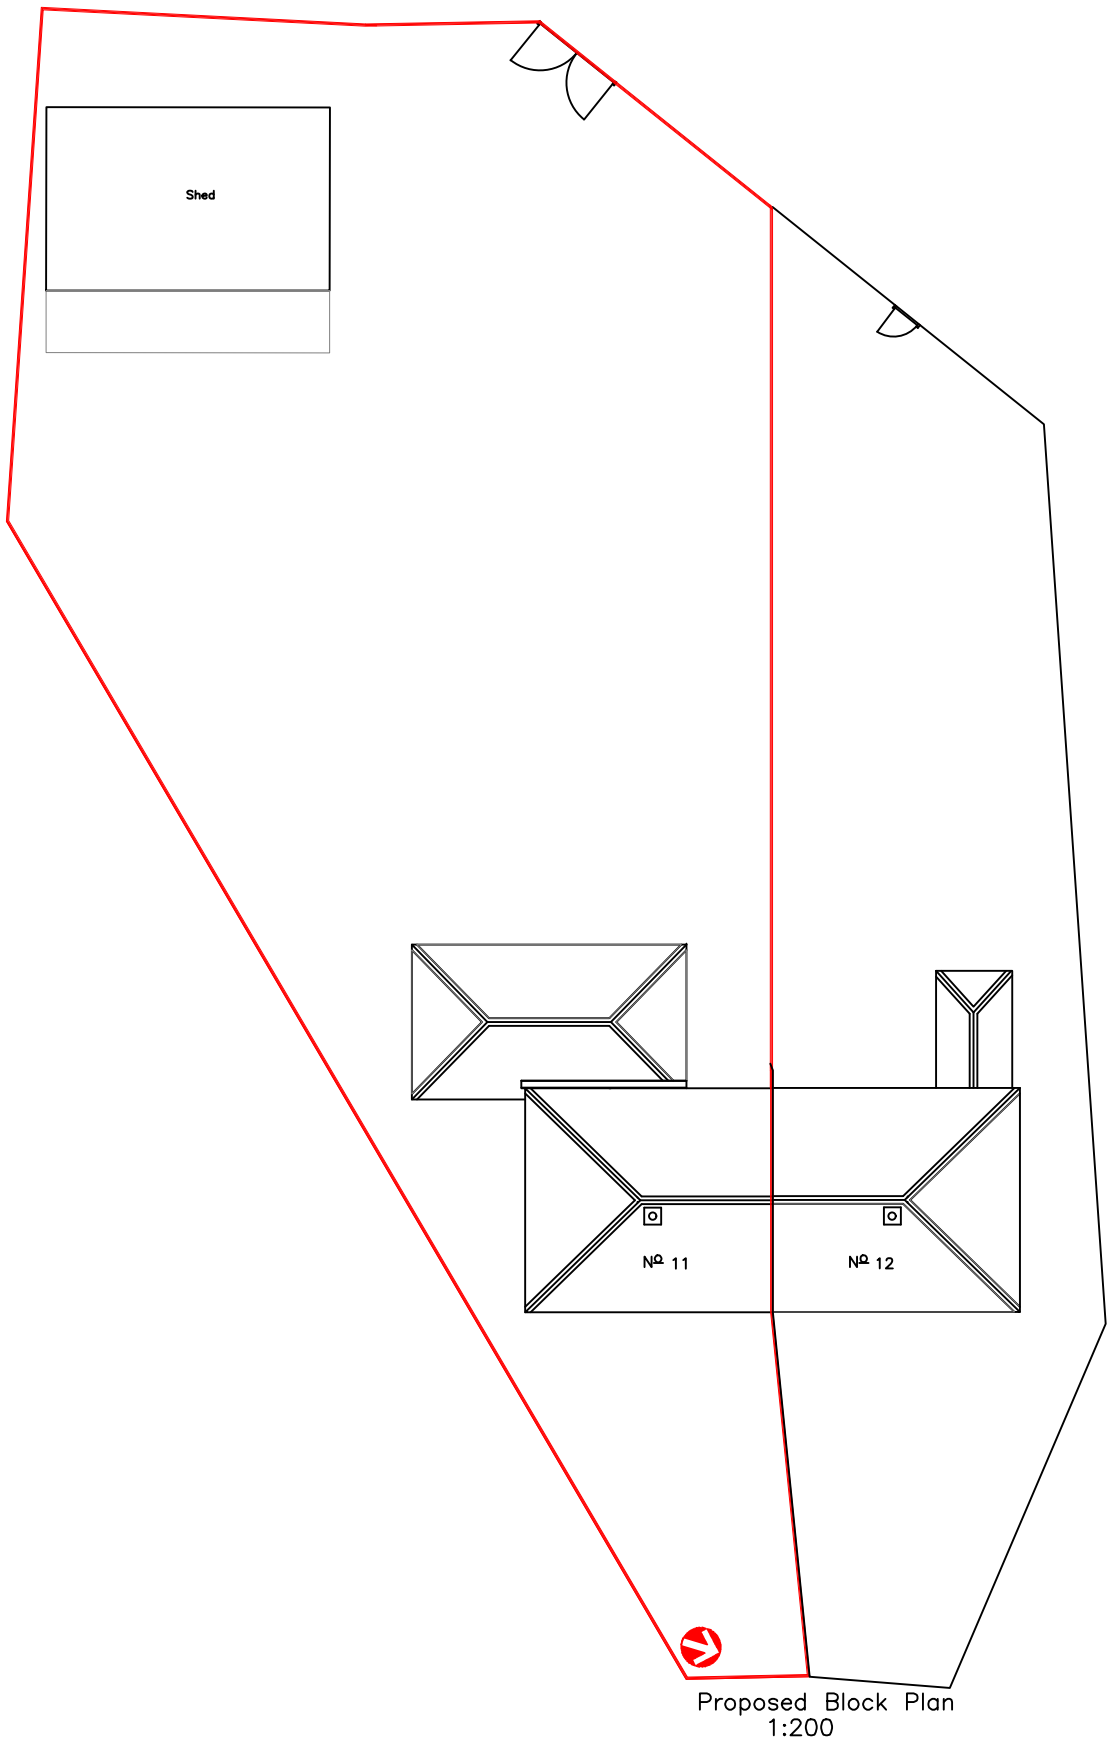


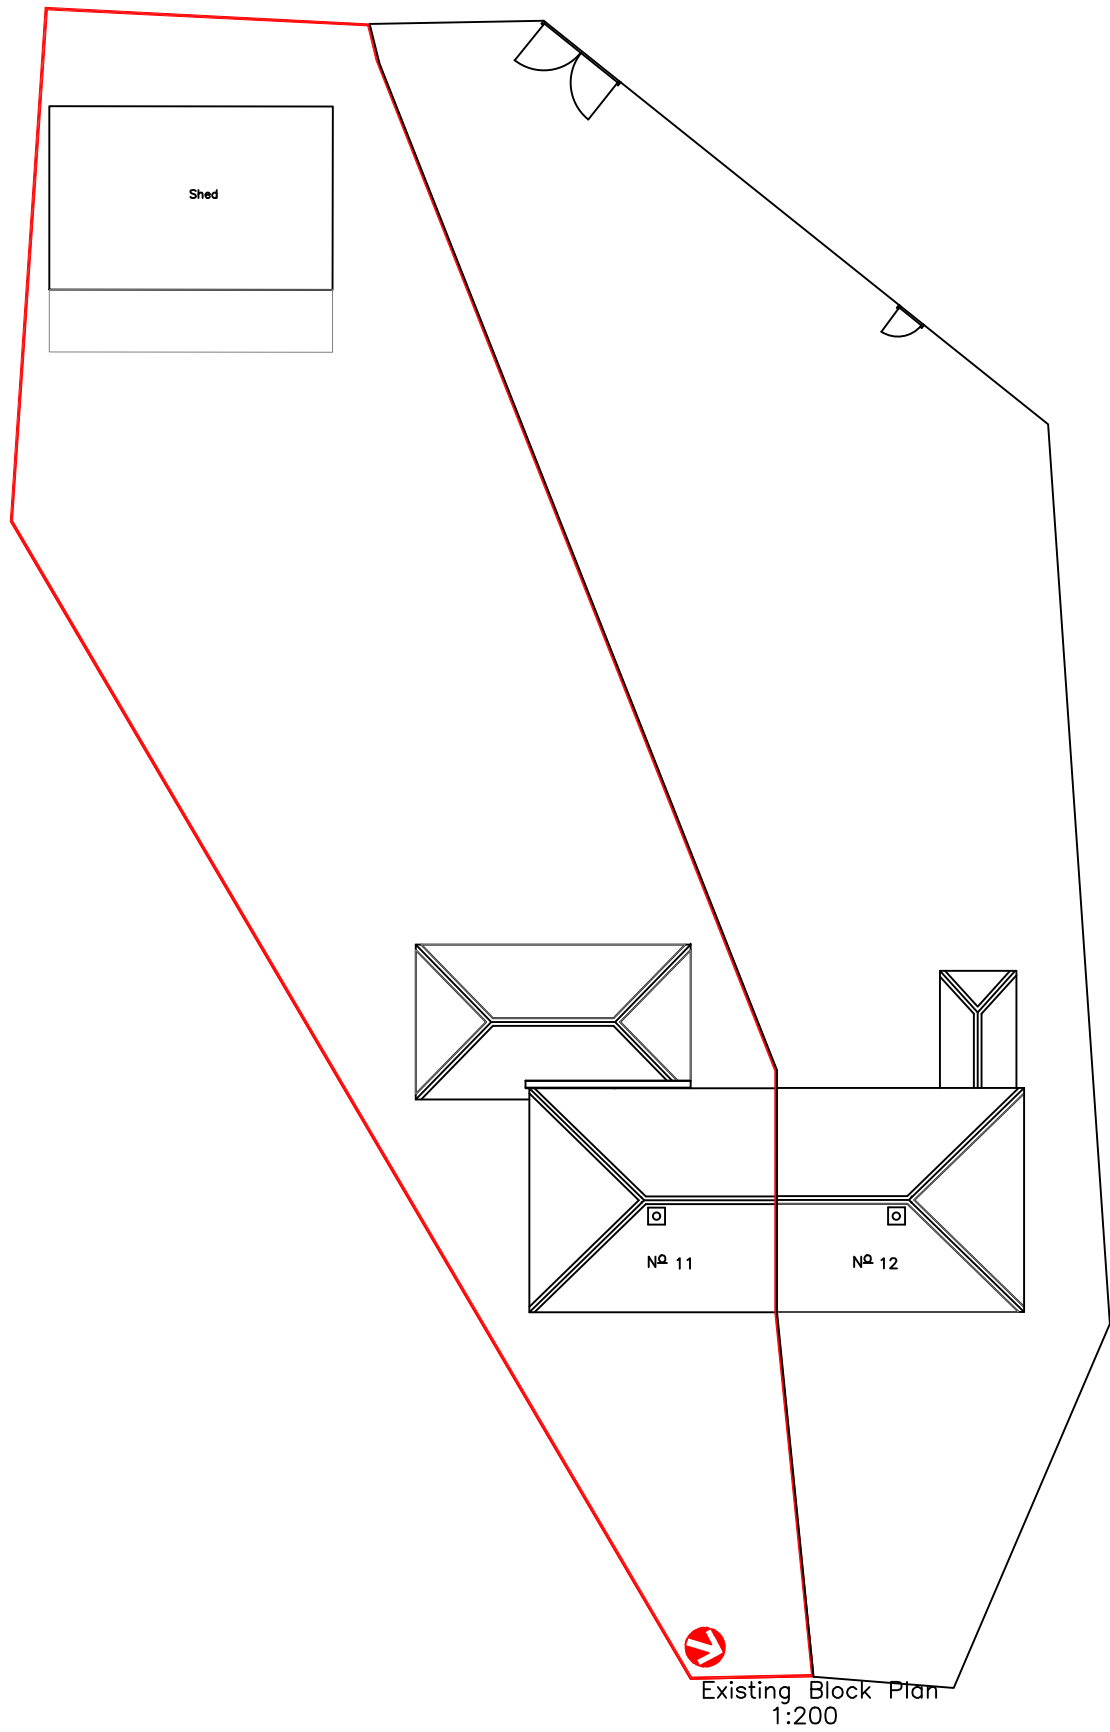

All dimensions and datums
to be checked on site
before and during works

N.B.
Exact boundaries need to be determined
to ascertain the need for application
for The Party Wall Act – in particular
the oversailing of rainwater goods and
foundations within 3m of neighbouring
properties

Utopia Design
Architectural Services

Issued Only for Purpose Indicated
Drawing Status: FOR PLANNING PURPOSES ONLY

Client

11, Ynyslas Crescent
Glyneath
Neath, Port Talbot
SA11 5LB

Job

Proposed Increased Garden
Boundary

Drawn by	Date	Scale
PTI	Aug 2022	1:200

Title	Paper
	A2
Existing & Proposed Plans, Elevations & Sections	Drwg No
	YNYSLAS 11 01B