
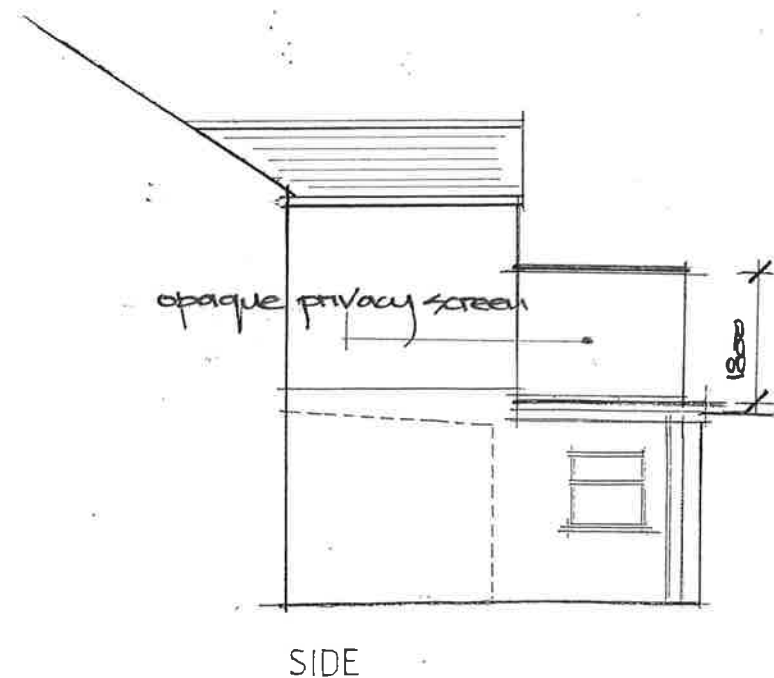


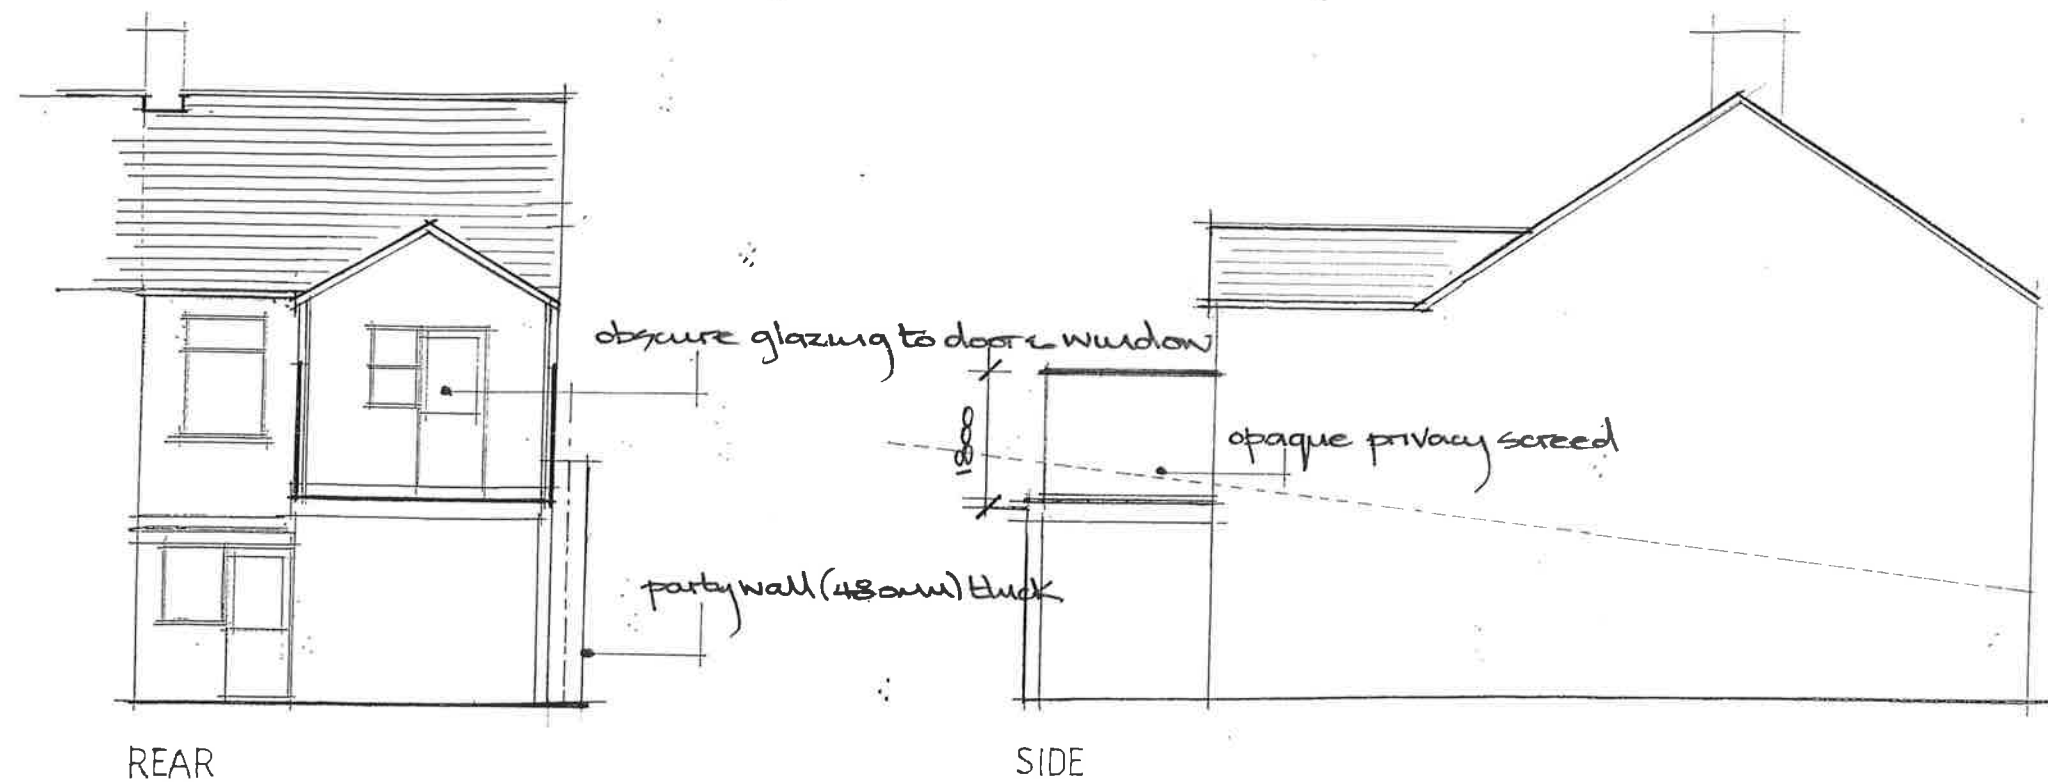

Fine Line Architectural Services Ltd. 30 Pond Mawr Garth Maesteg Bridgend CF34 0SX Tel: 01656 732042 Fax: 01656 810318 Email: fineline248@googlemail.com			Client Mr L Jones		
			Project 27 Villiers Road, Blaengwynfi.		
			Drawing Title Proposed Elevations.		
Date July 2022.		Scale 1:100.	Drawing No. 27VilliersRoad/WD/05 B		