


Superseded


SITE BLOCK PLAN & LOCATION PLAN

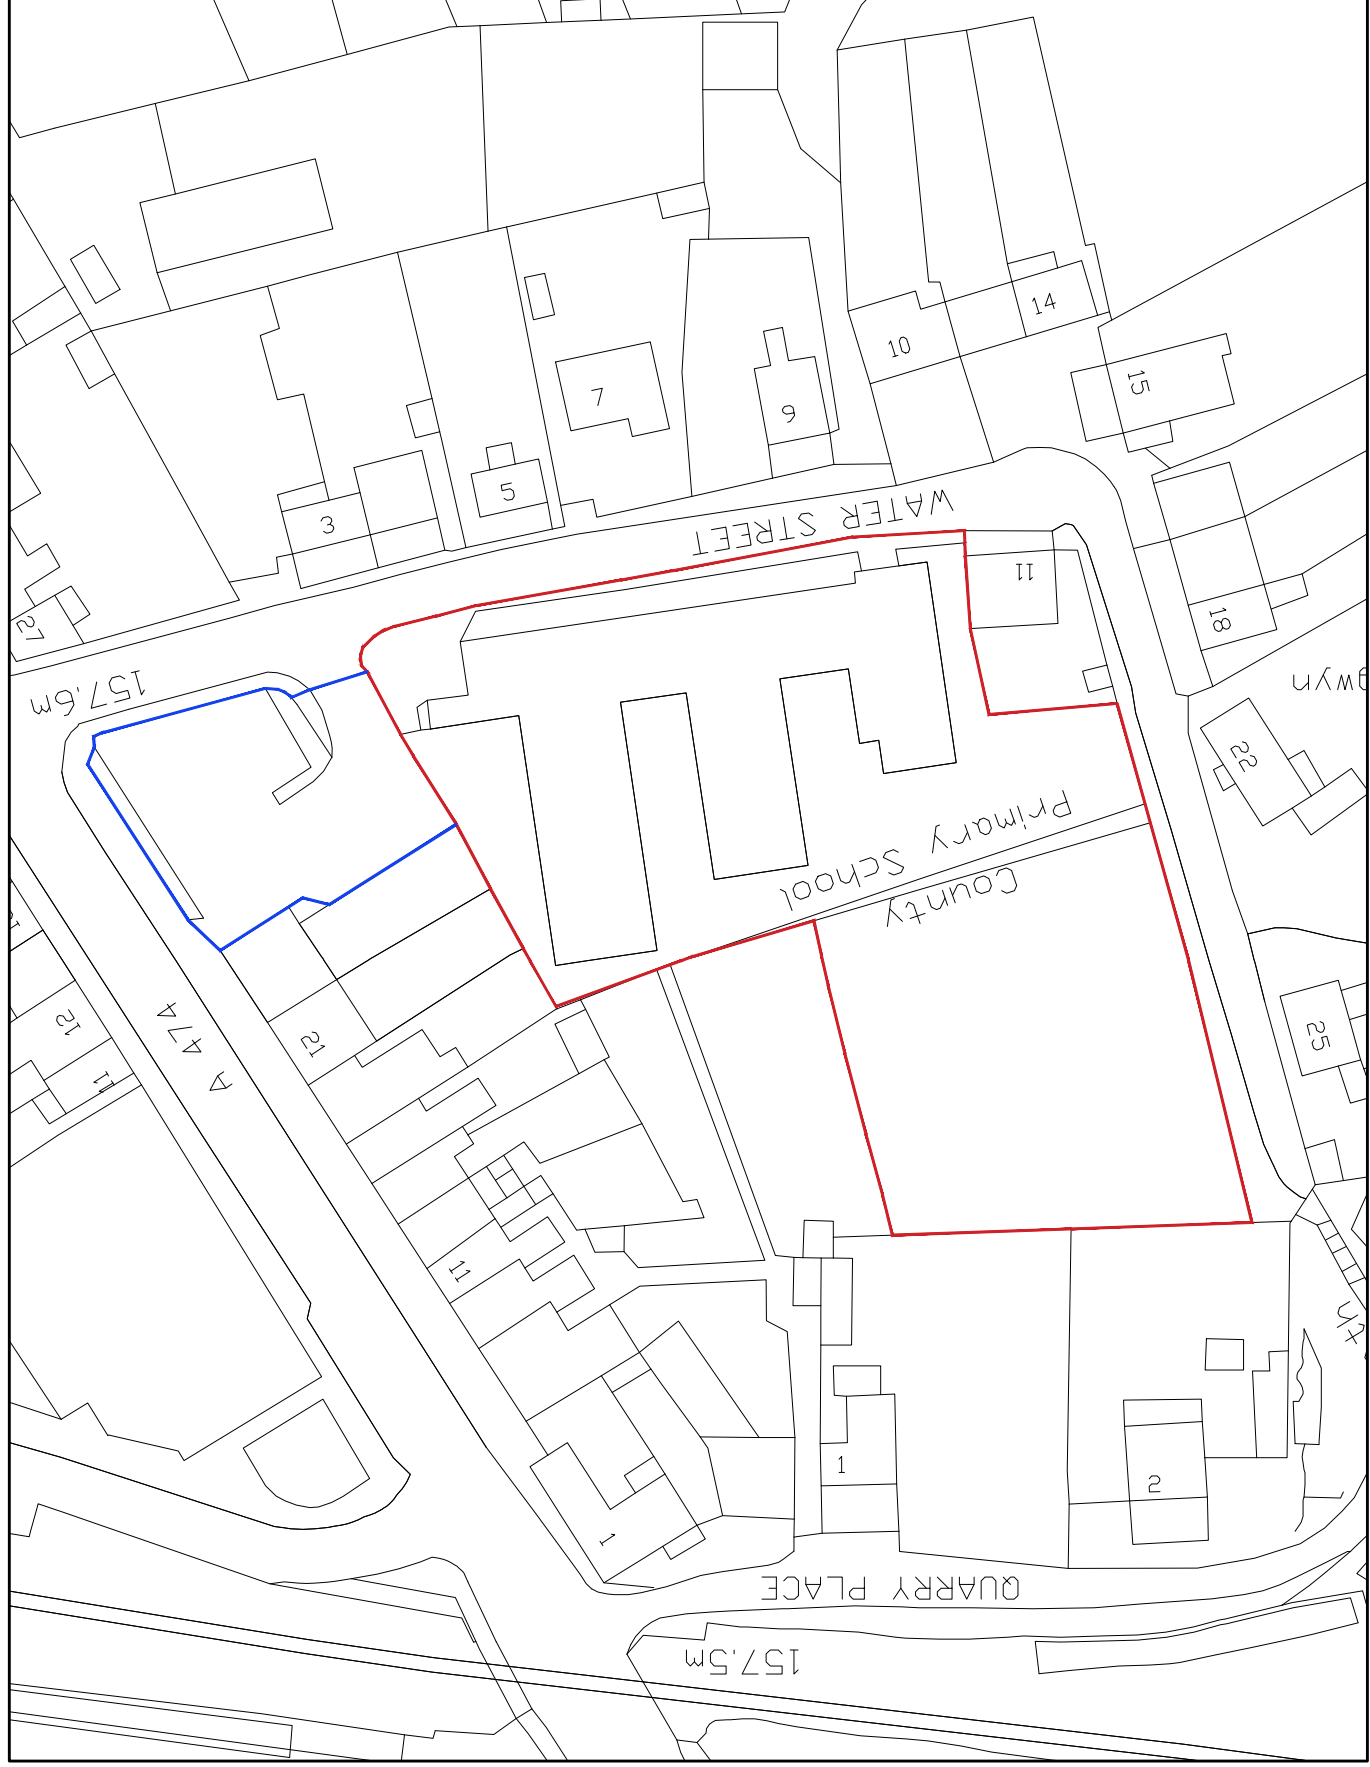

Site Block Plan 1:750

Ordnance Survey, (c) Crown Copyright 2019. All rights reserved. Licence number 100022432

FORMER PRIMARY SCHOOL, GWAEN-CAU-GURWEN

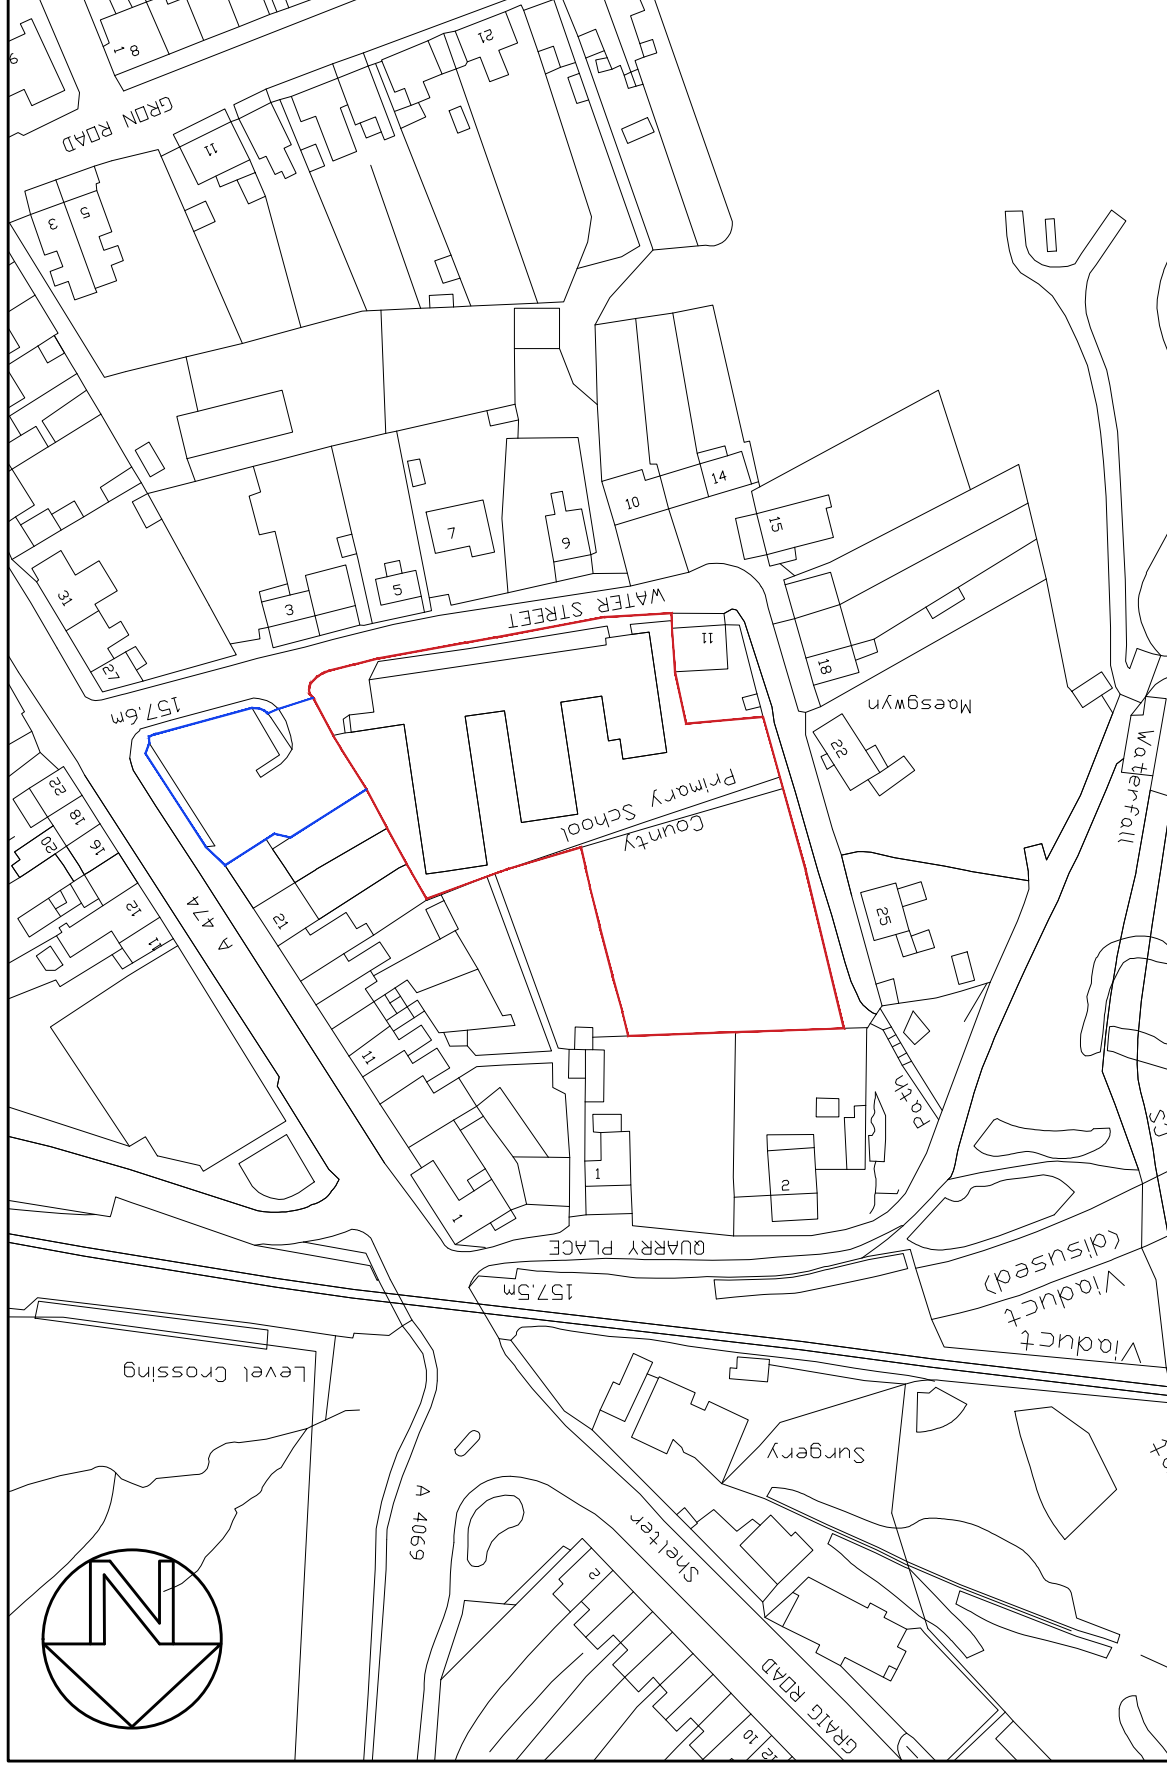

Site Location Plan 1:1250

Notes This drawing is copyrighted and must not be reproduced or disclosed to third parties without prior written permission of Prime Architecture Limited. Do not scale from this drawing. Responsibility for any errors arising from the drawing lies with the user. Contractor to verify all dimensions before commencing work on site. Survey information incorporated within the drawing cannot be guaranteed as accurate unless confirmed by a third dimension. All dimensions are in millimetres unless otherwise stated.	This drawing is to be read in conjunction with relevant project drawings and specification prepared by Prime Architecture Limited and other relevant consultants, specialists, etc. CMH is not to be held responsible for any errors or omissions in the design. Revision: A Alterations to Site Block Plan Date: 16.09.2022
---	--	---

Job No:	845
Drawing No:	06
Rev:	A

Scale:	1:750 & 1:1250 @ A3
Date:	August 2021

Drawing Title:	Site Block Plan & Location Plan
----------------	---------------------------------

Project Title:	Residential Development of 10 Dwellings on Land at Former Primary School.
----------------	---

Client:	Mr. & Mrs. Davies
---------	-------------------

© Prime Architecture Limited	www.prime-arch.co.uk
info@prime-arch.co.uk	01269 842 575
Cross Hands, Llanelli, SA14 6NA	
Prime Architecture Limited, 3 Llandello Road,	

PRIME ARCHITECTURE	
--------------------	--

PLANNING	
Drawing Status:	