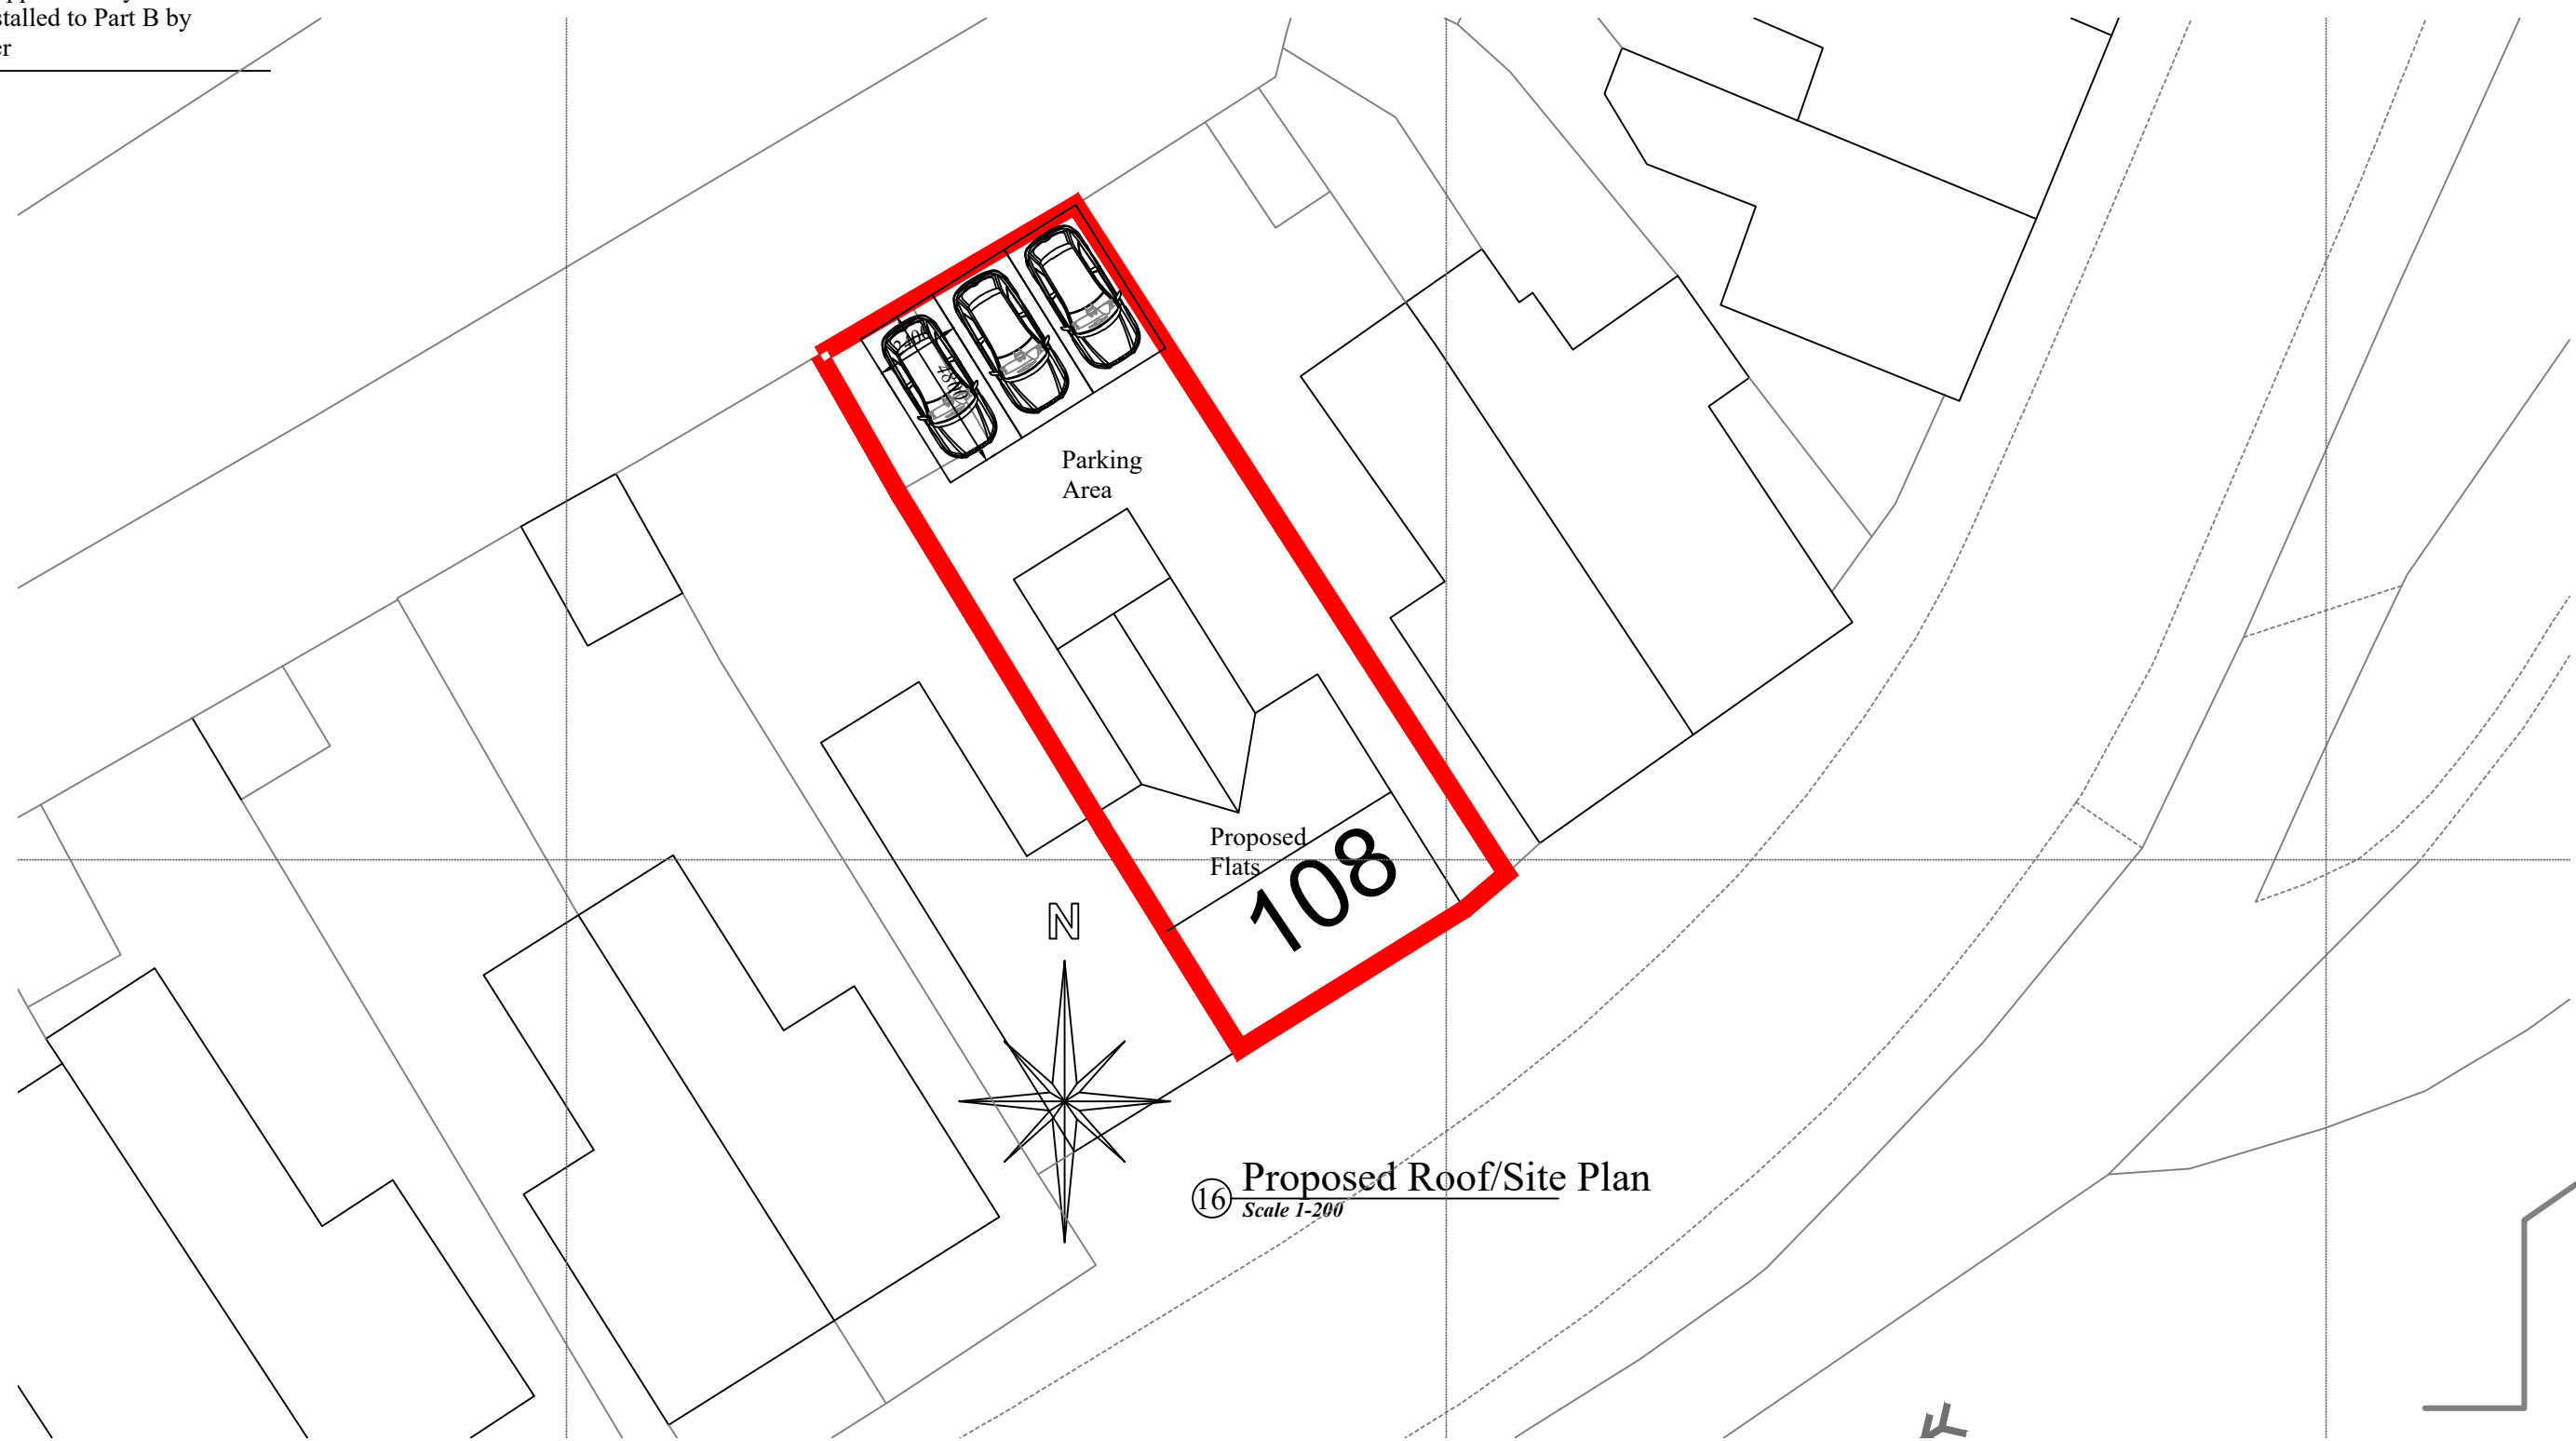
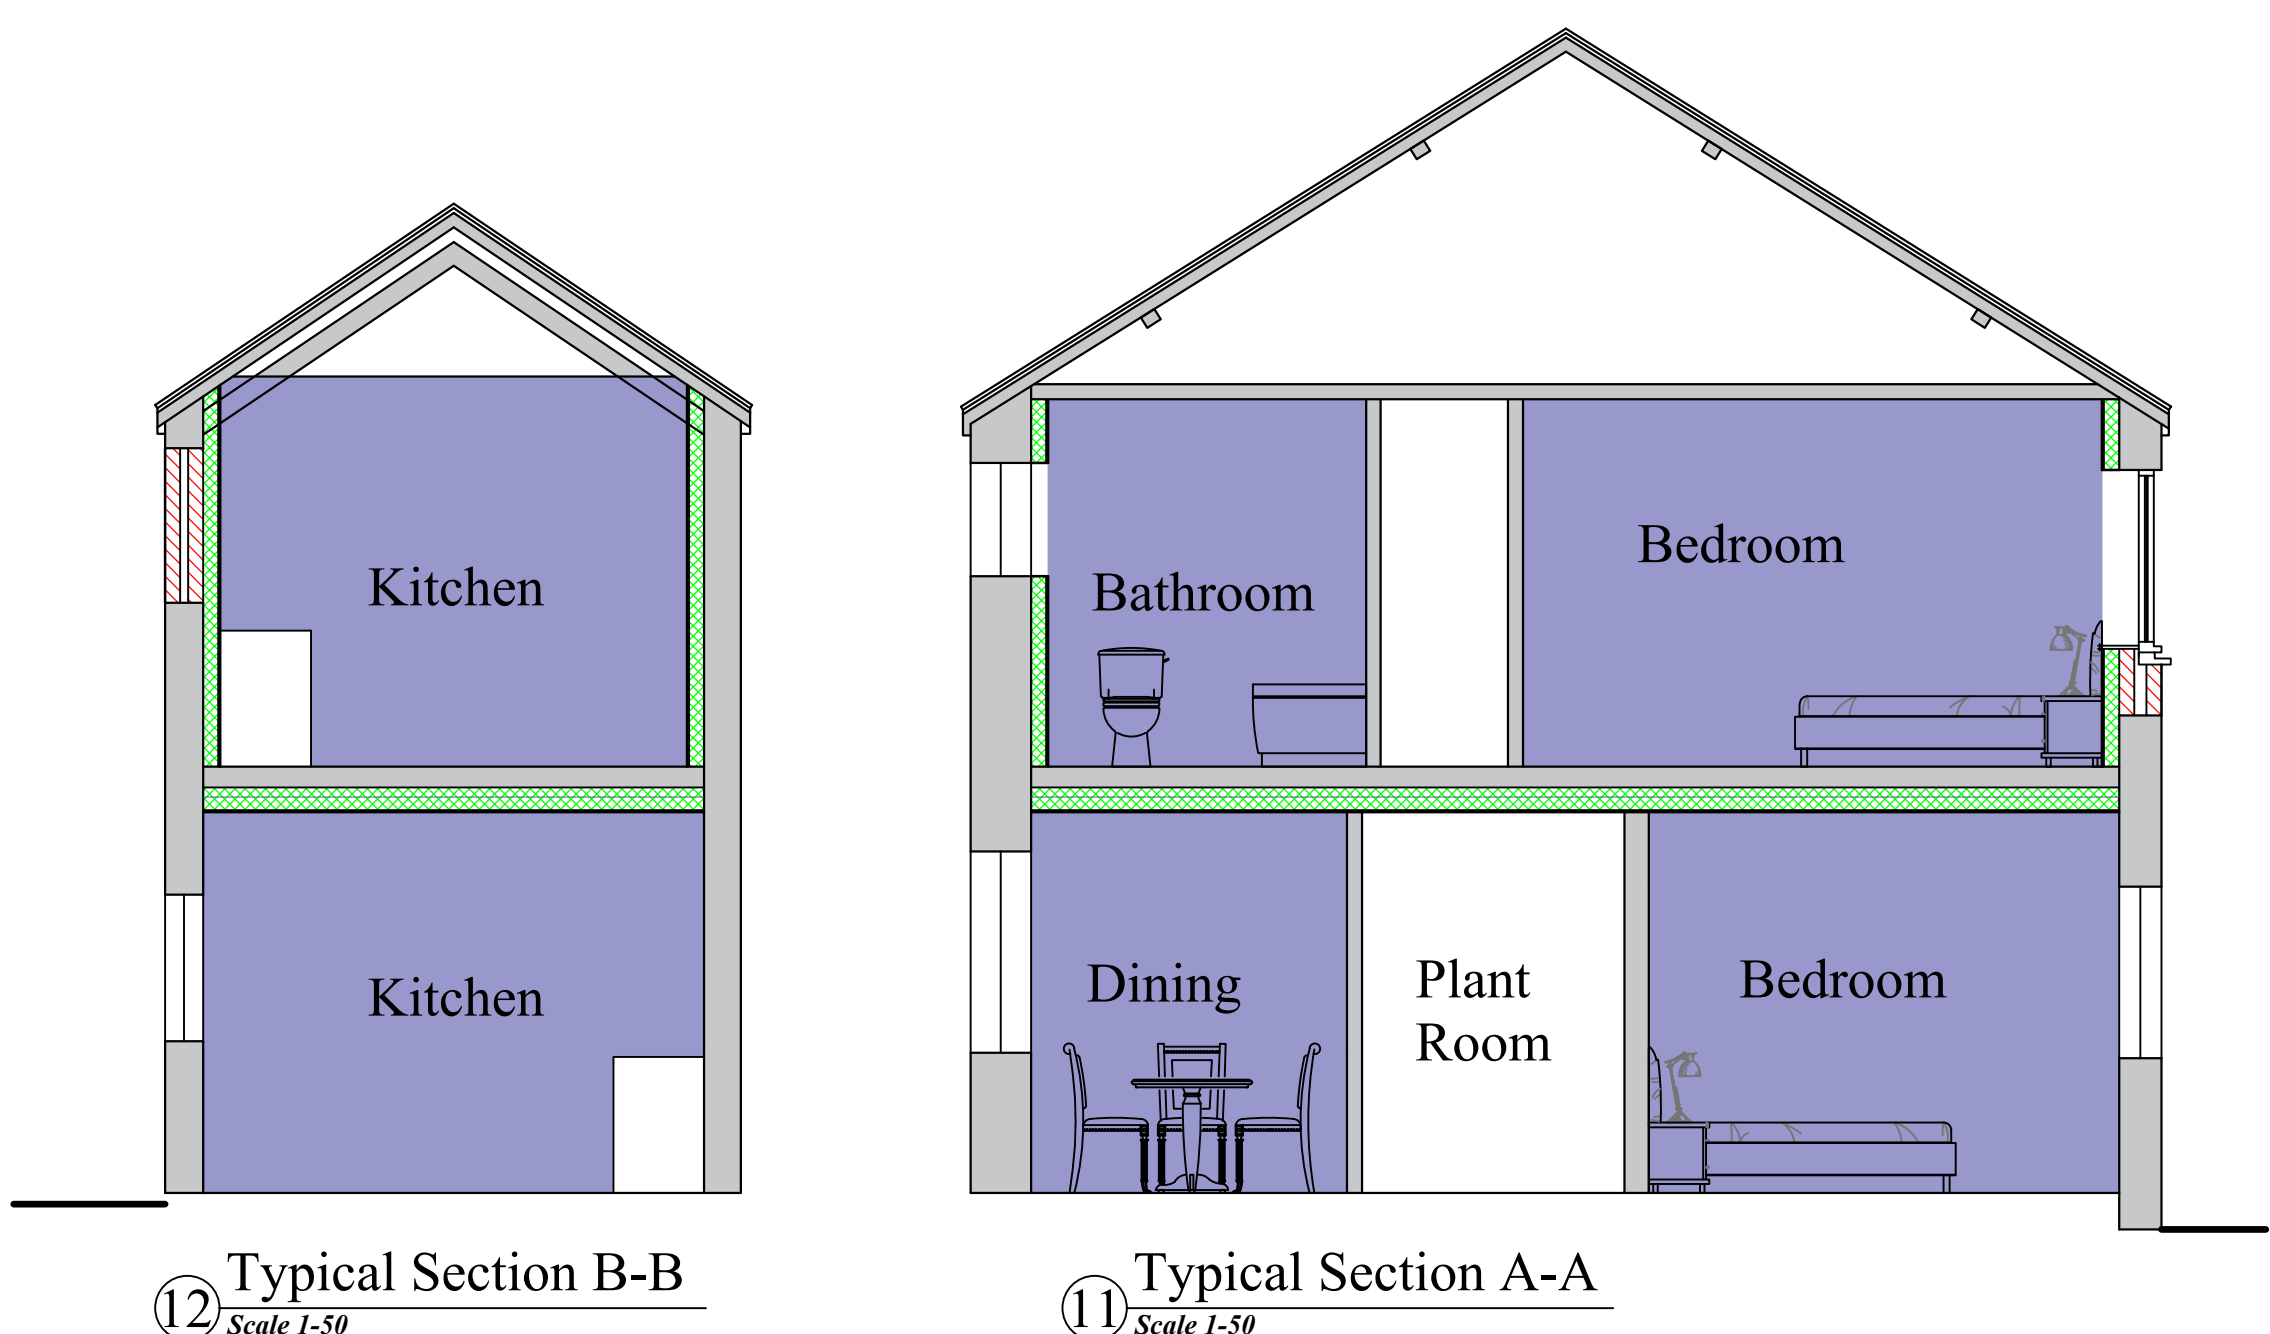
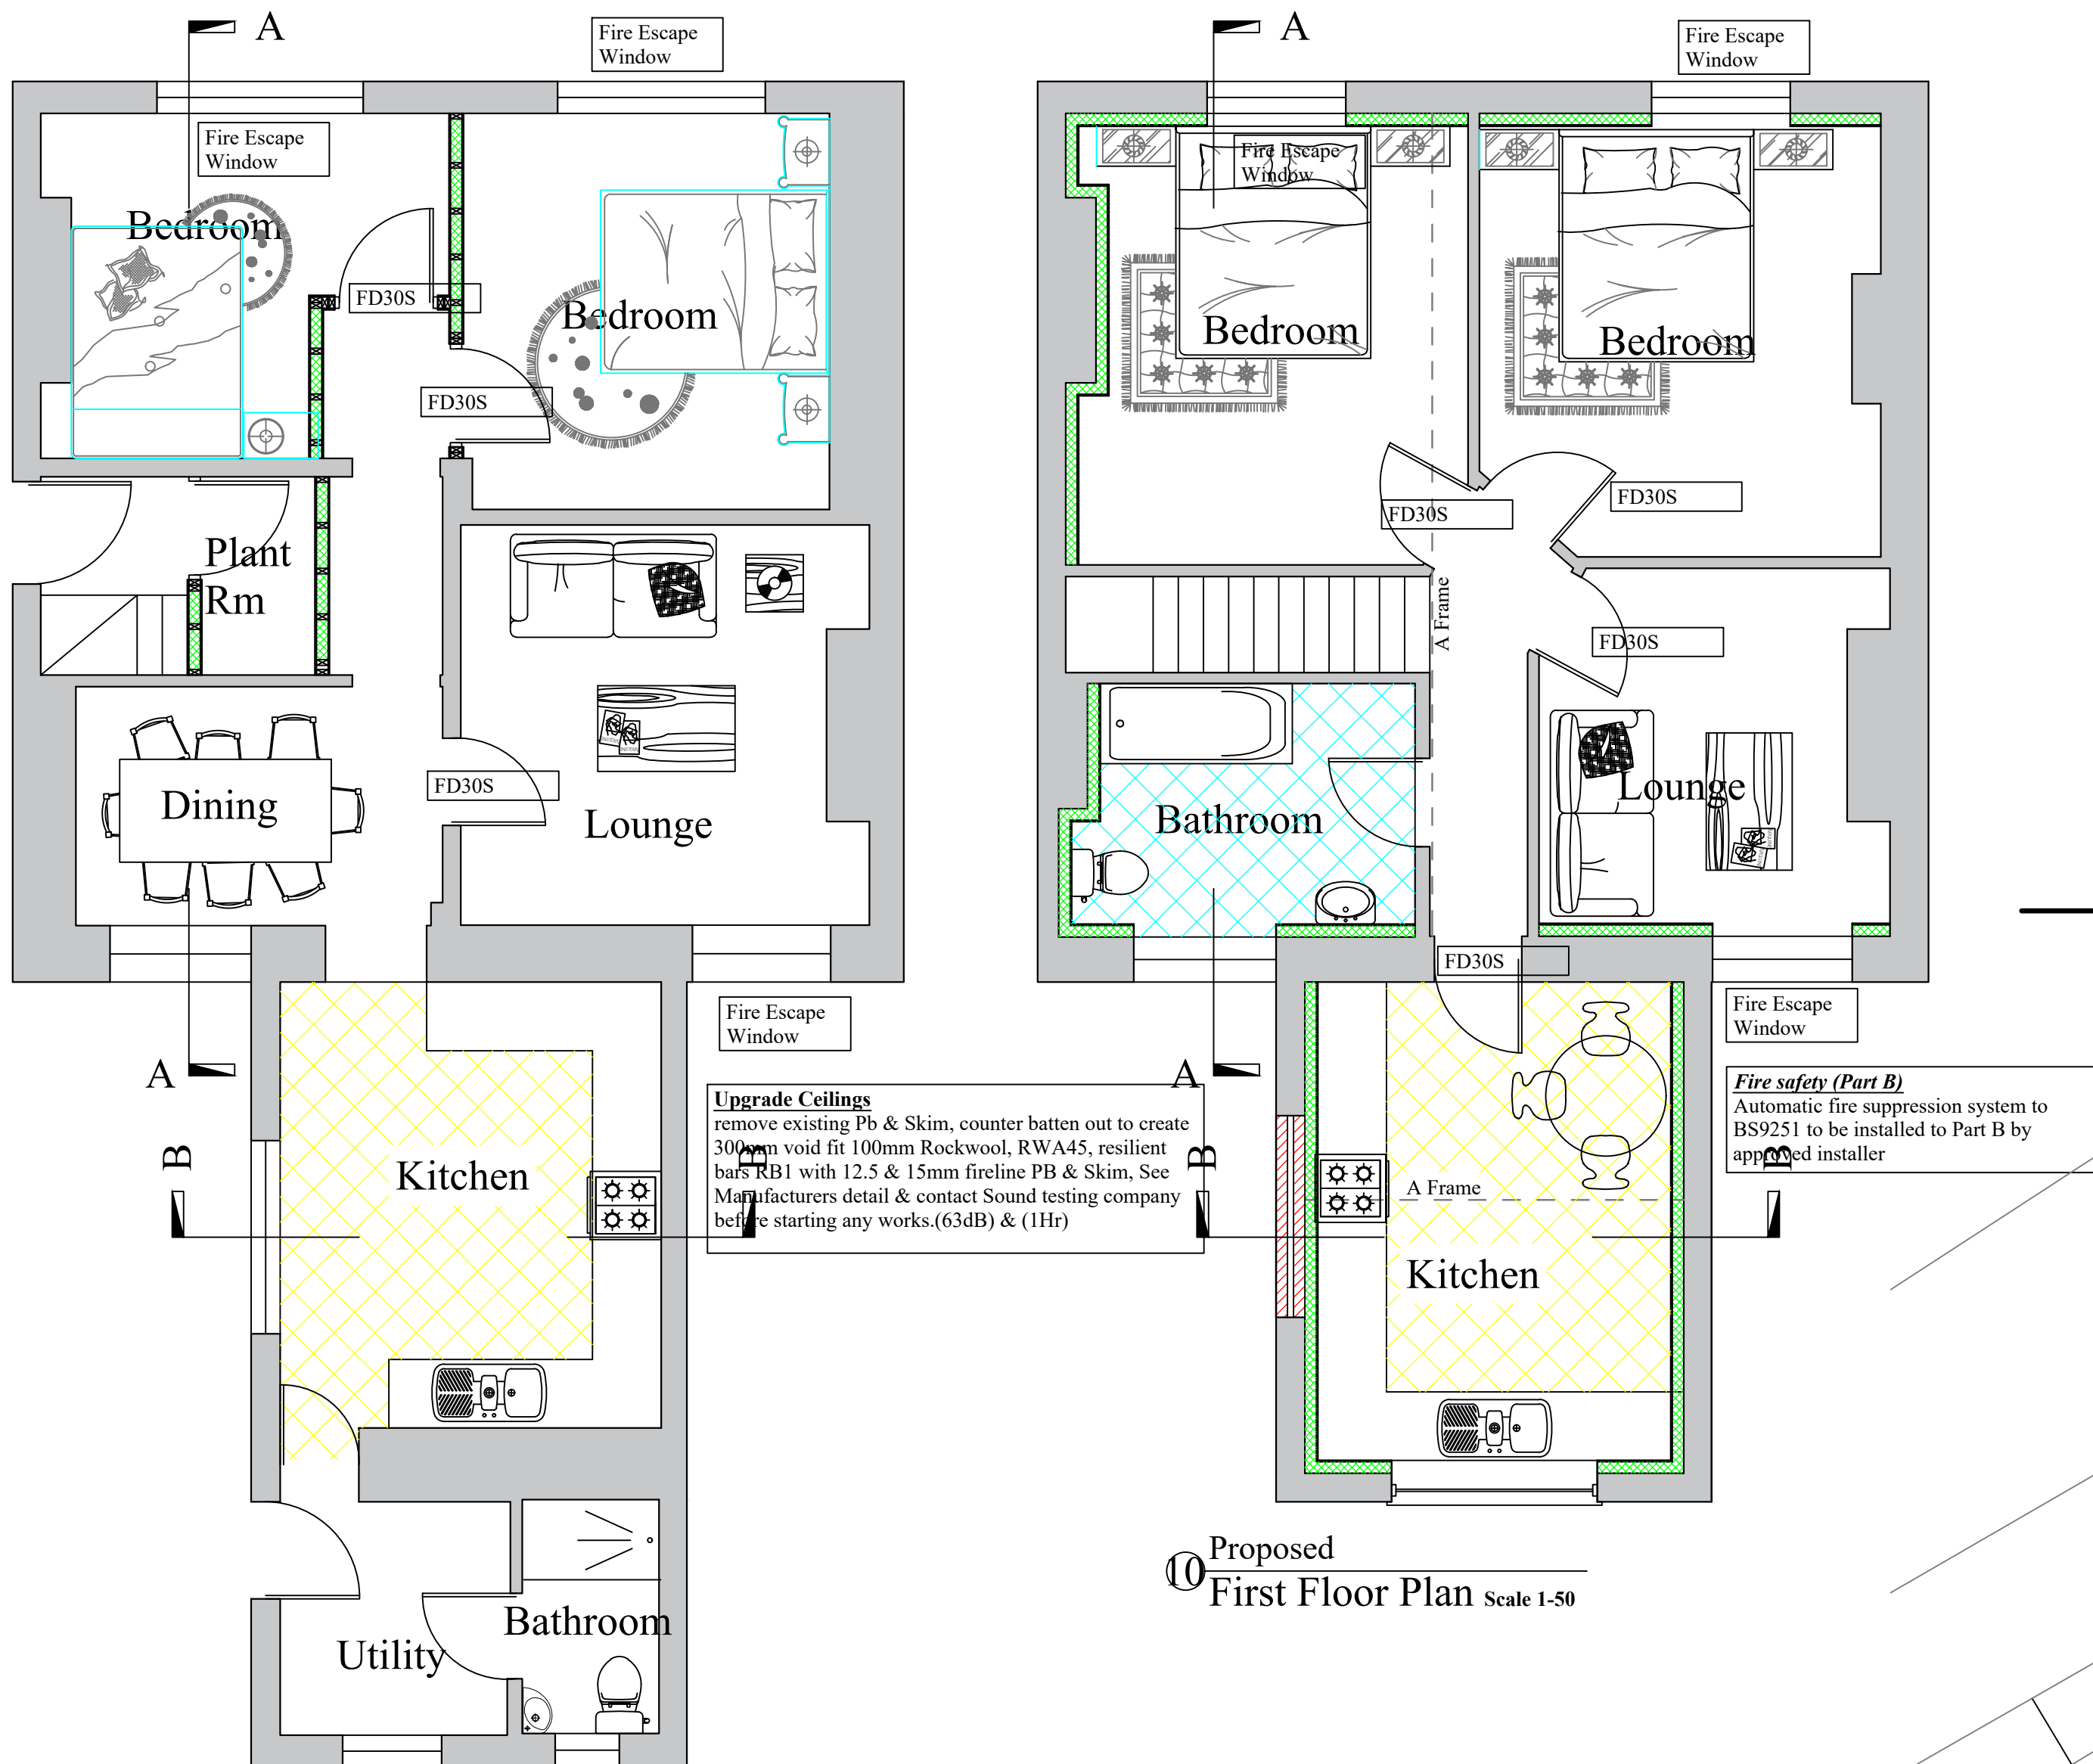


ARCHI-TECH
Architectural Design & Management
Unit 3, Canolfan Teifi, Pendre, Cardigan, SA43 1JL
Tel:(01239)621887. Mob:07968941849. Email: info@architechwales.com
Archi-Tech is the trading name of Stewart J. Corbett Architectural Design & Management

PROJECT Proposed 108 High Street Glynneath SA11 5AL	Drg No- CD1129-P01
Scale: 1/200, 1/100, 1/50.	Amended 29th September 2022

Revisions-
1)-
2)-

cabell **LABC** **partner** **SMARTER PLANNING CHAMPION** **CIQB**
THE CHARTERED INSTITUTE OF BUILDING

All Designs and the copyright remain the property of Stewart. J. Corbett