
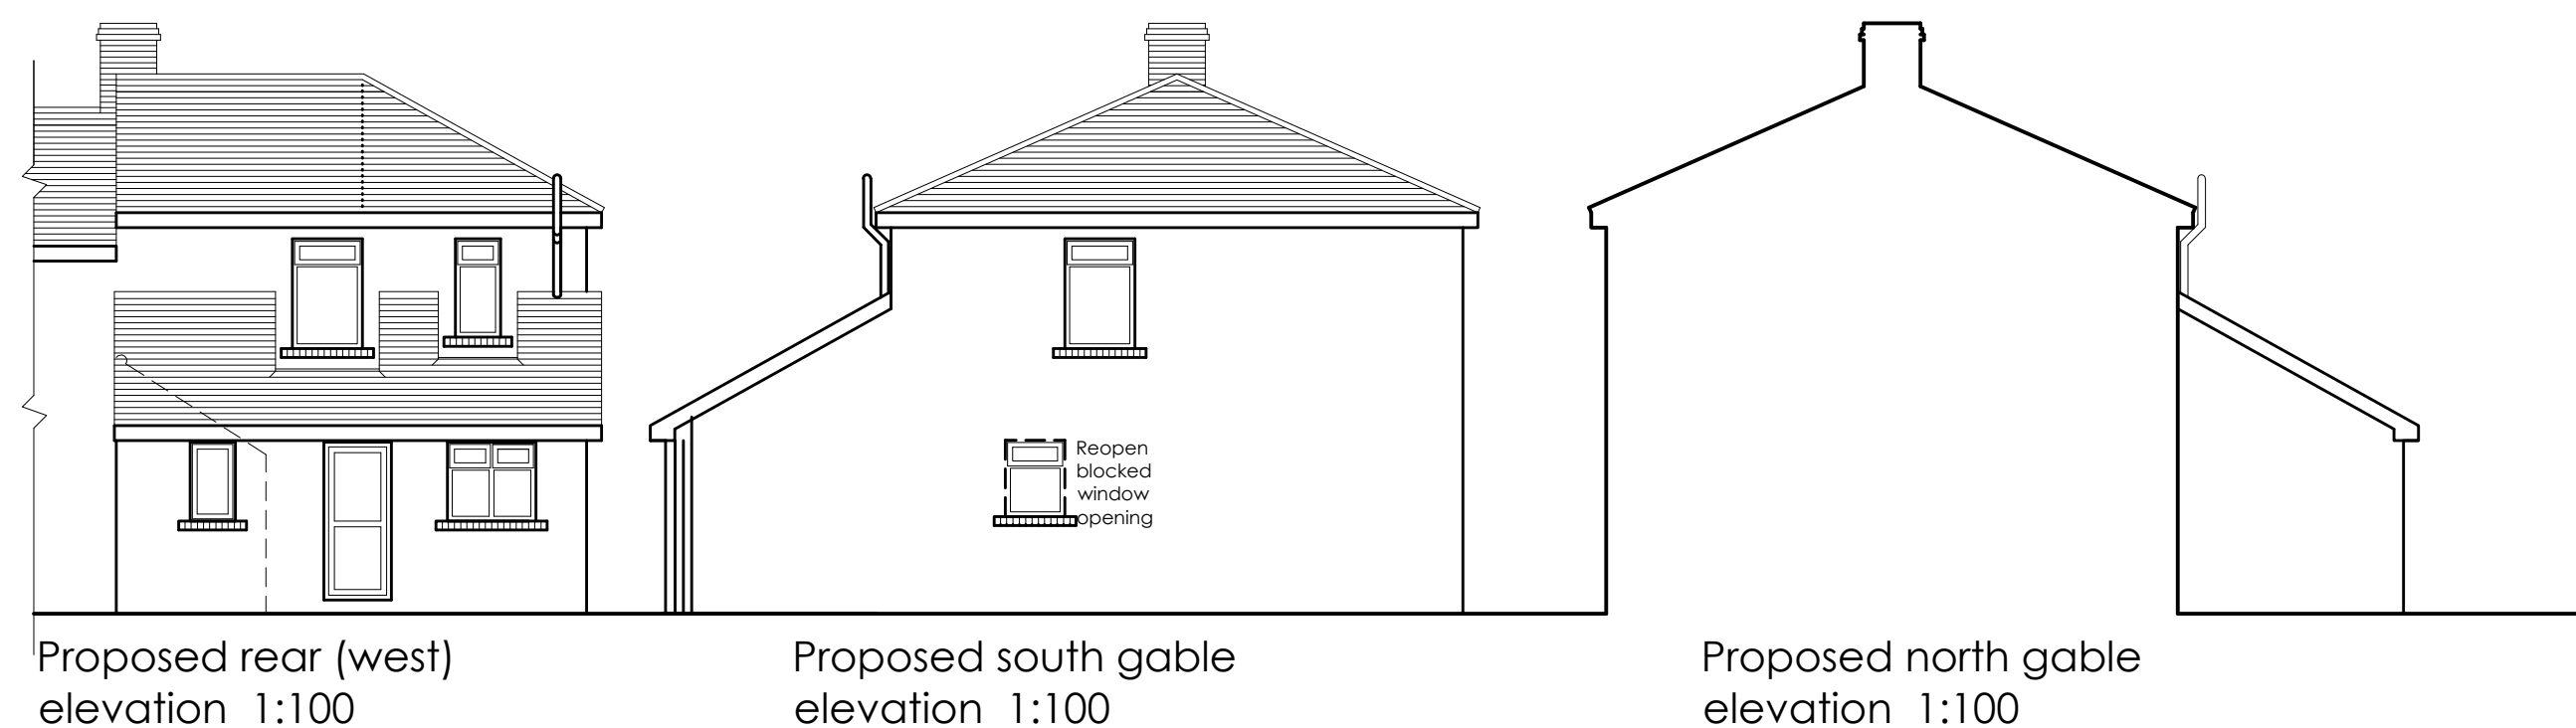
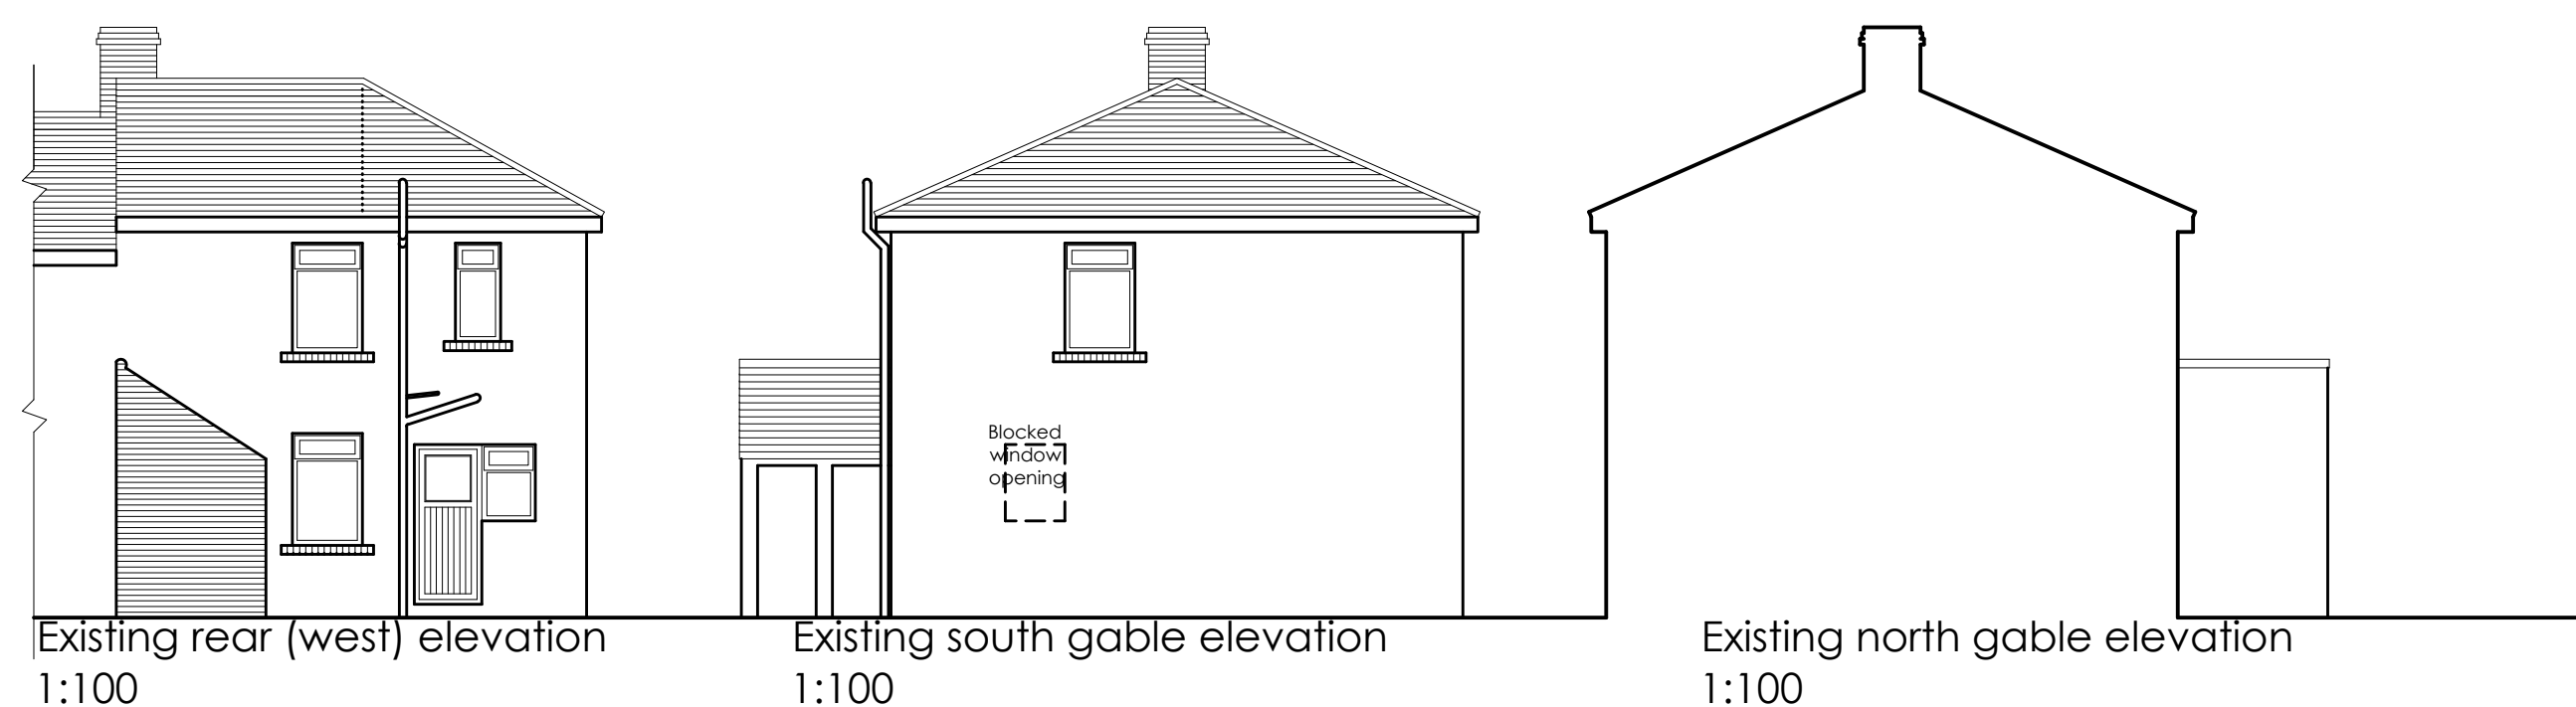


This drawing is copyright. It must not be copied, used or disclosed to third parties without the prior permission of the Architect

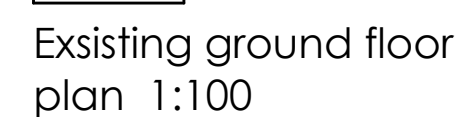

Biodiversity Enhancement
Bird box to be provided on east facing boundary fence.

Rev A - New gate and privacy screen to No 15, biodiversity and non-encroachment to No 13 notes added.

Contract Title
Rear extension
at
14 Curtis Street, Neath SA11 1UW
for
Mr and Mrs Grant

Drawing Title
General arrangement as existing
and proposed.

Drawn AgW	Ch'k'd AgW	Date 06.2022
---------------------	----------------------	------------------------

Drawing No.
1307/01

Scale as shown @ A1	Revision B
------------------------	---------------

Stage	Preliminary P	Planning PL	PL
	Building Reg BR	Tender T	



12 Burman Street,
Swansea SA1 6BW
Tel: 01792 651115
Mob: 07813 503785
E-mail: info@agwarchitectureservices.co.uk