




external finishes

roof - cedral rivendale slate | colour blue/black
walls - parex throughtone smooth render 8mm medium scrape | white blanc - monobianco (BL10)
stonework - zclad classic | dark black natural slate
brickwork - bstock staffordshire blue brickwork plinth with black mortar joints
windows/doors - aluminium | colour anthracite grey ral7016
fascias - upvc | colour anthracite grey ral7016
soffits - upvc | colour anthracite grey ral7016
rainwater goods - black upvc

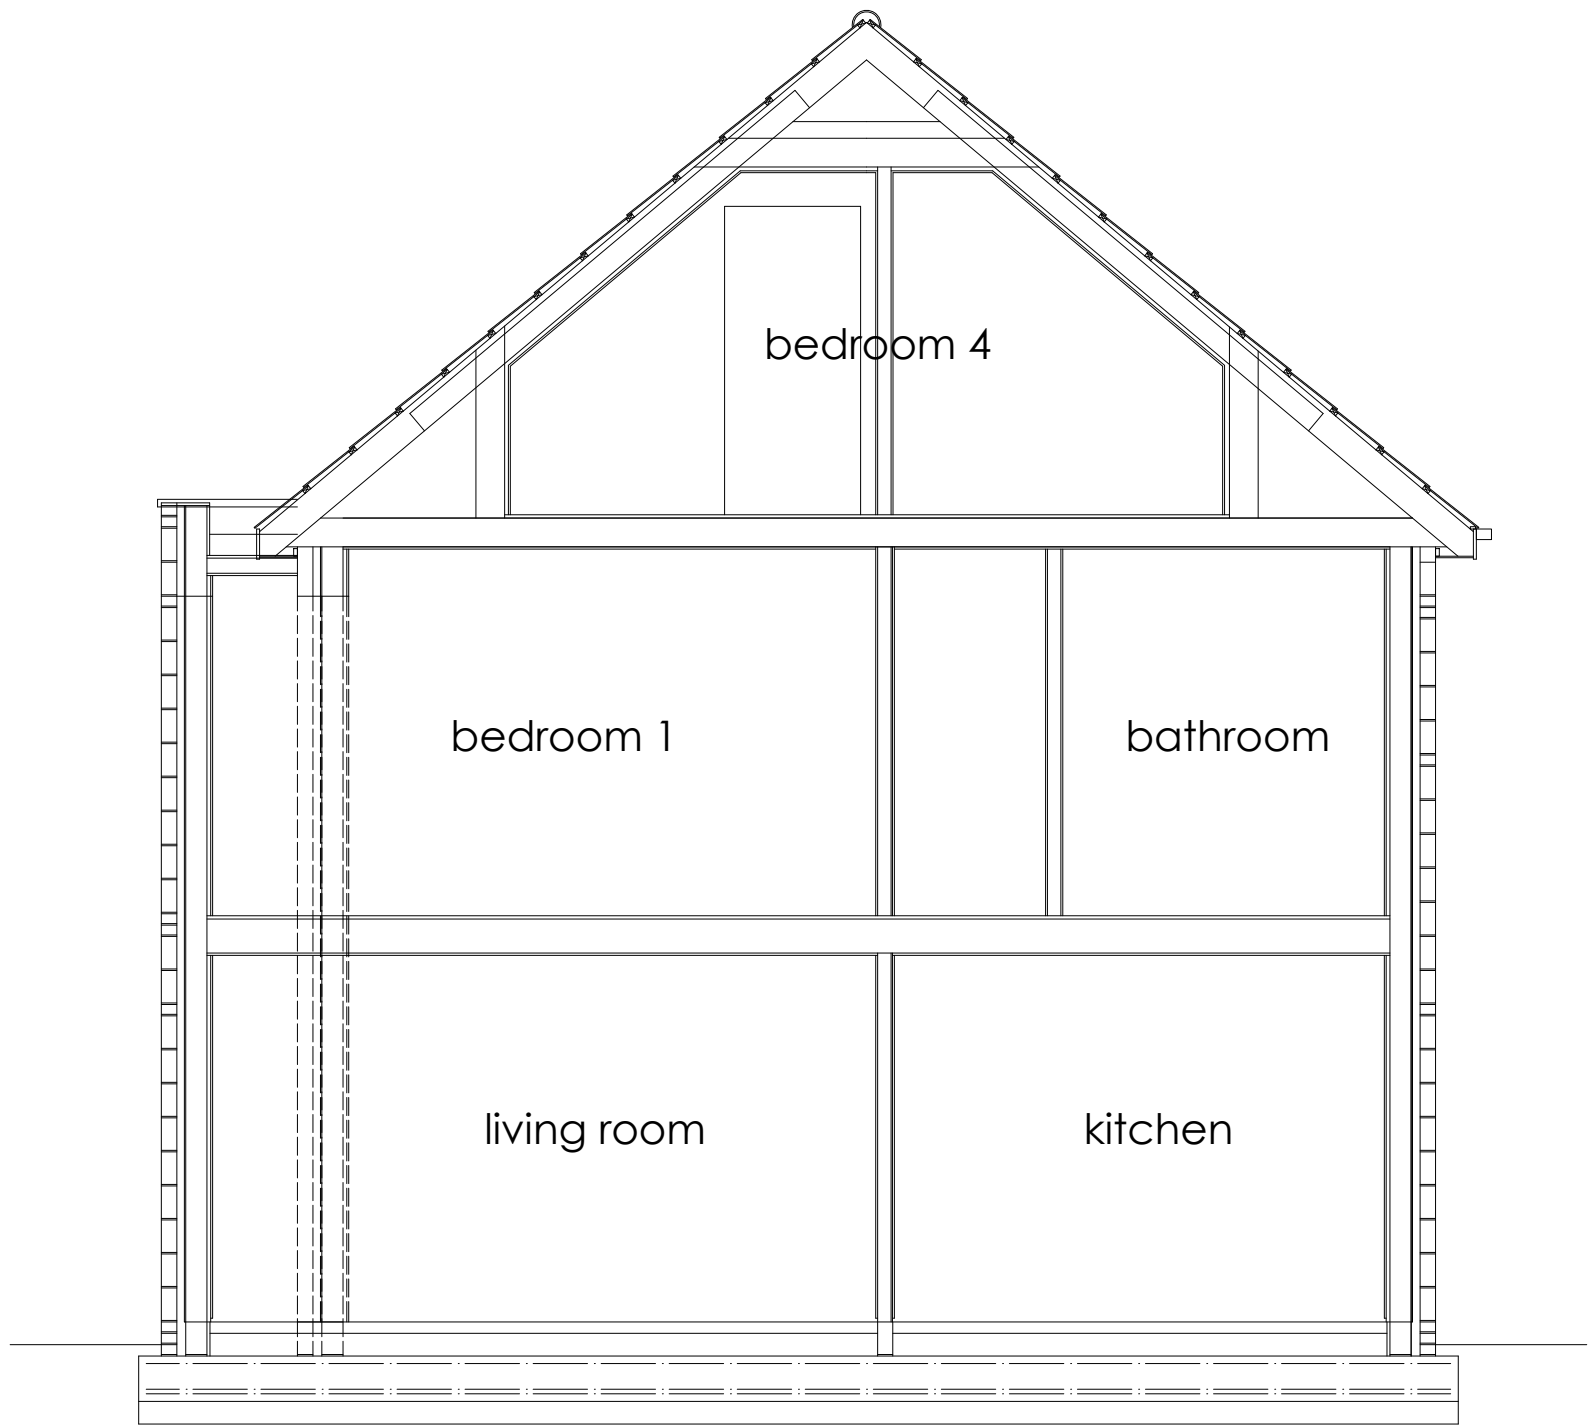


typical section

scale | 1:50

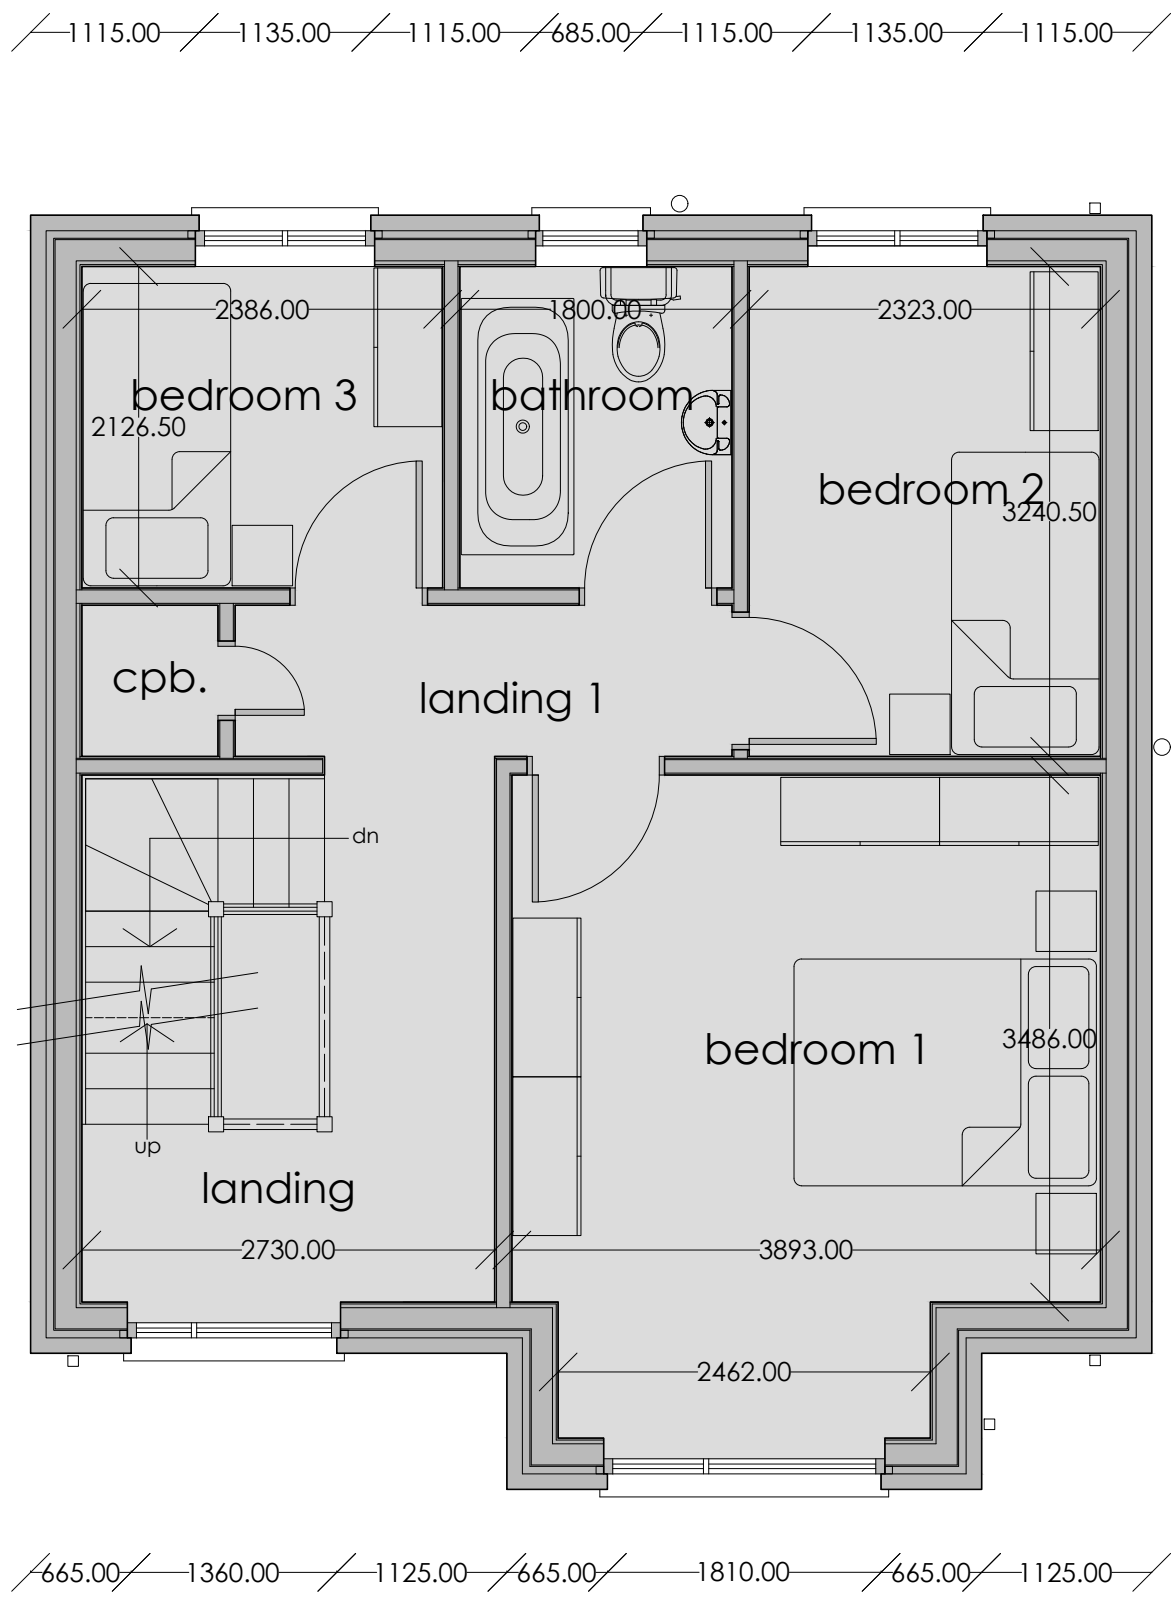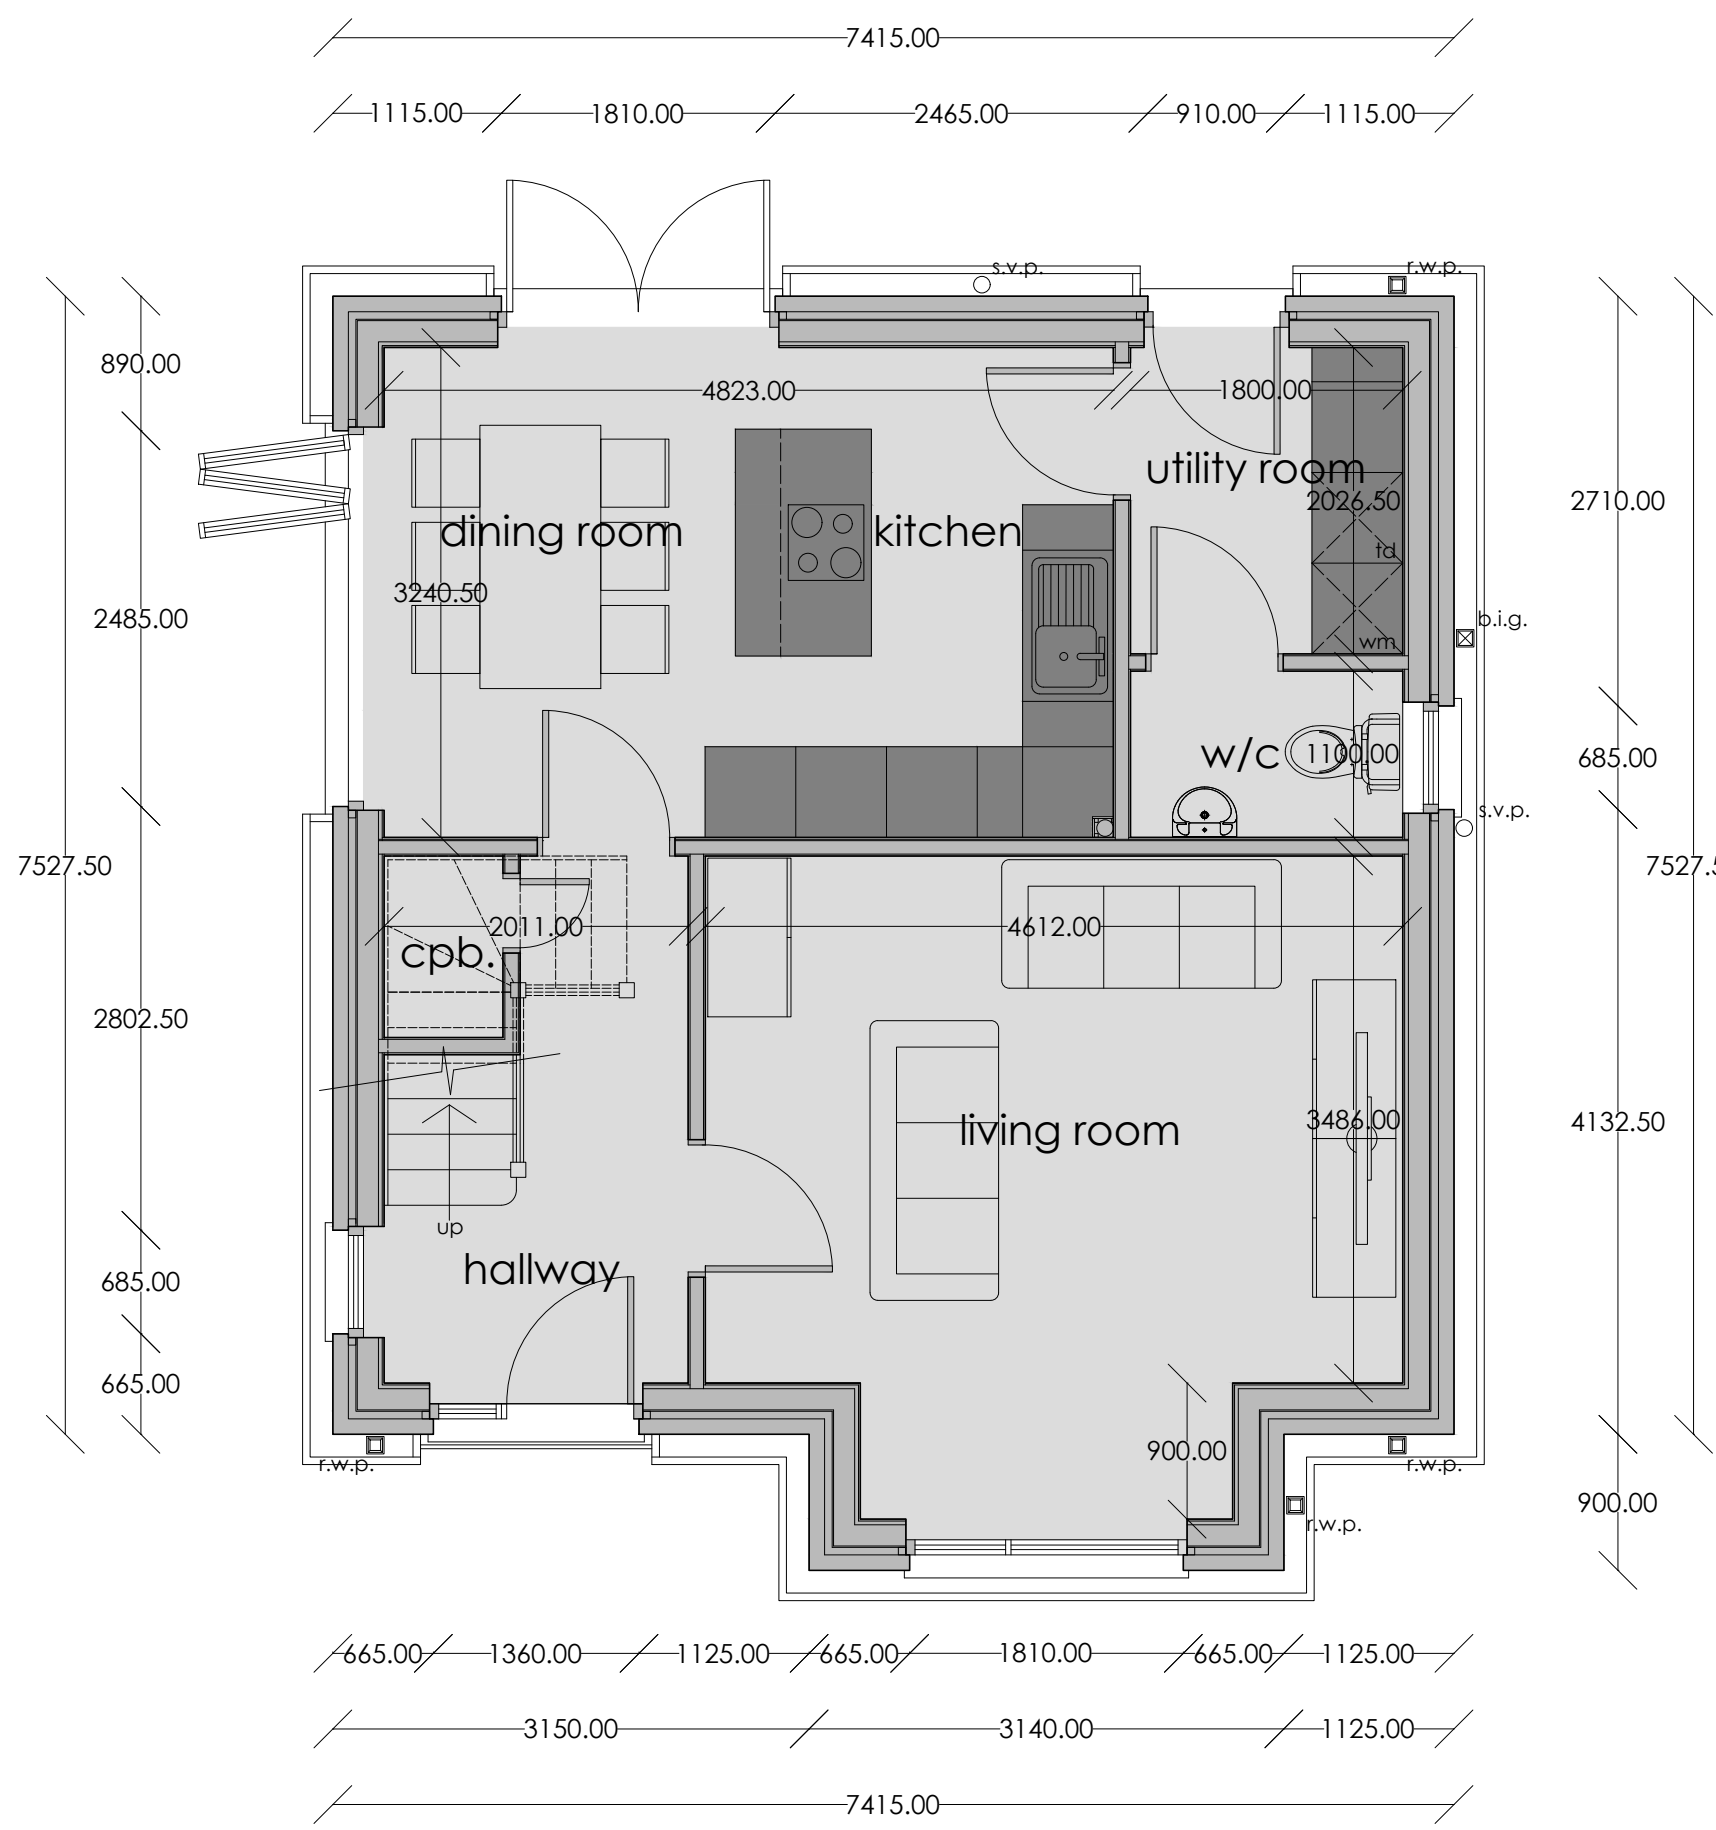

first floor plan

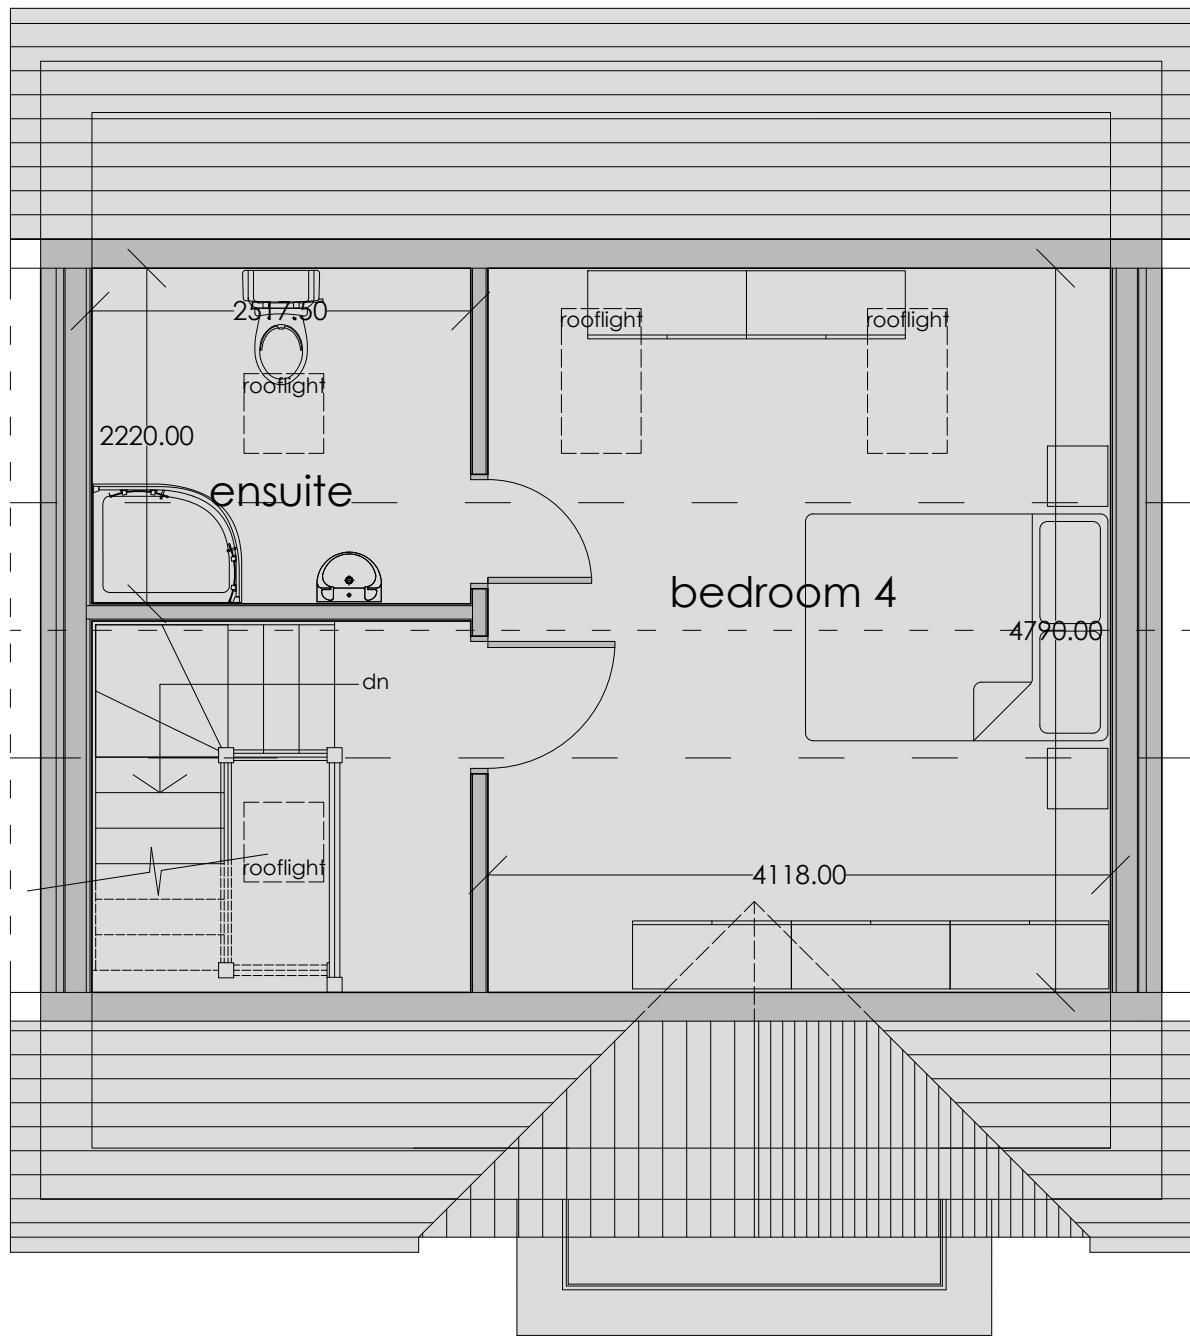

second floor plan

revision	
a	bio-diversity enhancements added (bat box) to north elevation at the request of the lpa_08.08.22
b	bat box annotated to north elevation at the request of the lpa_15.08.2022
c	external materials added at the request of the lpa_29.09.2022
d	
e	
f	
g	

